


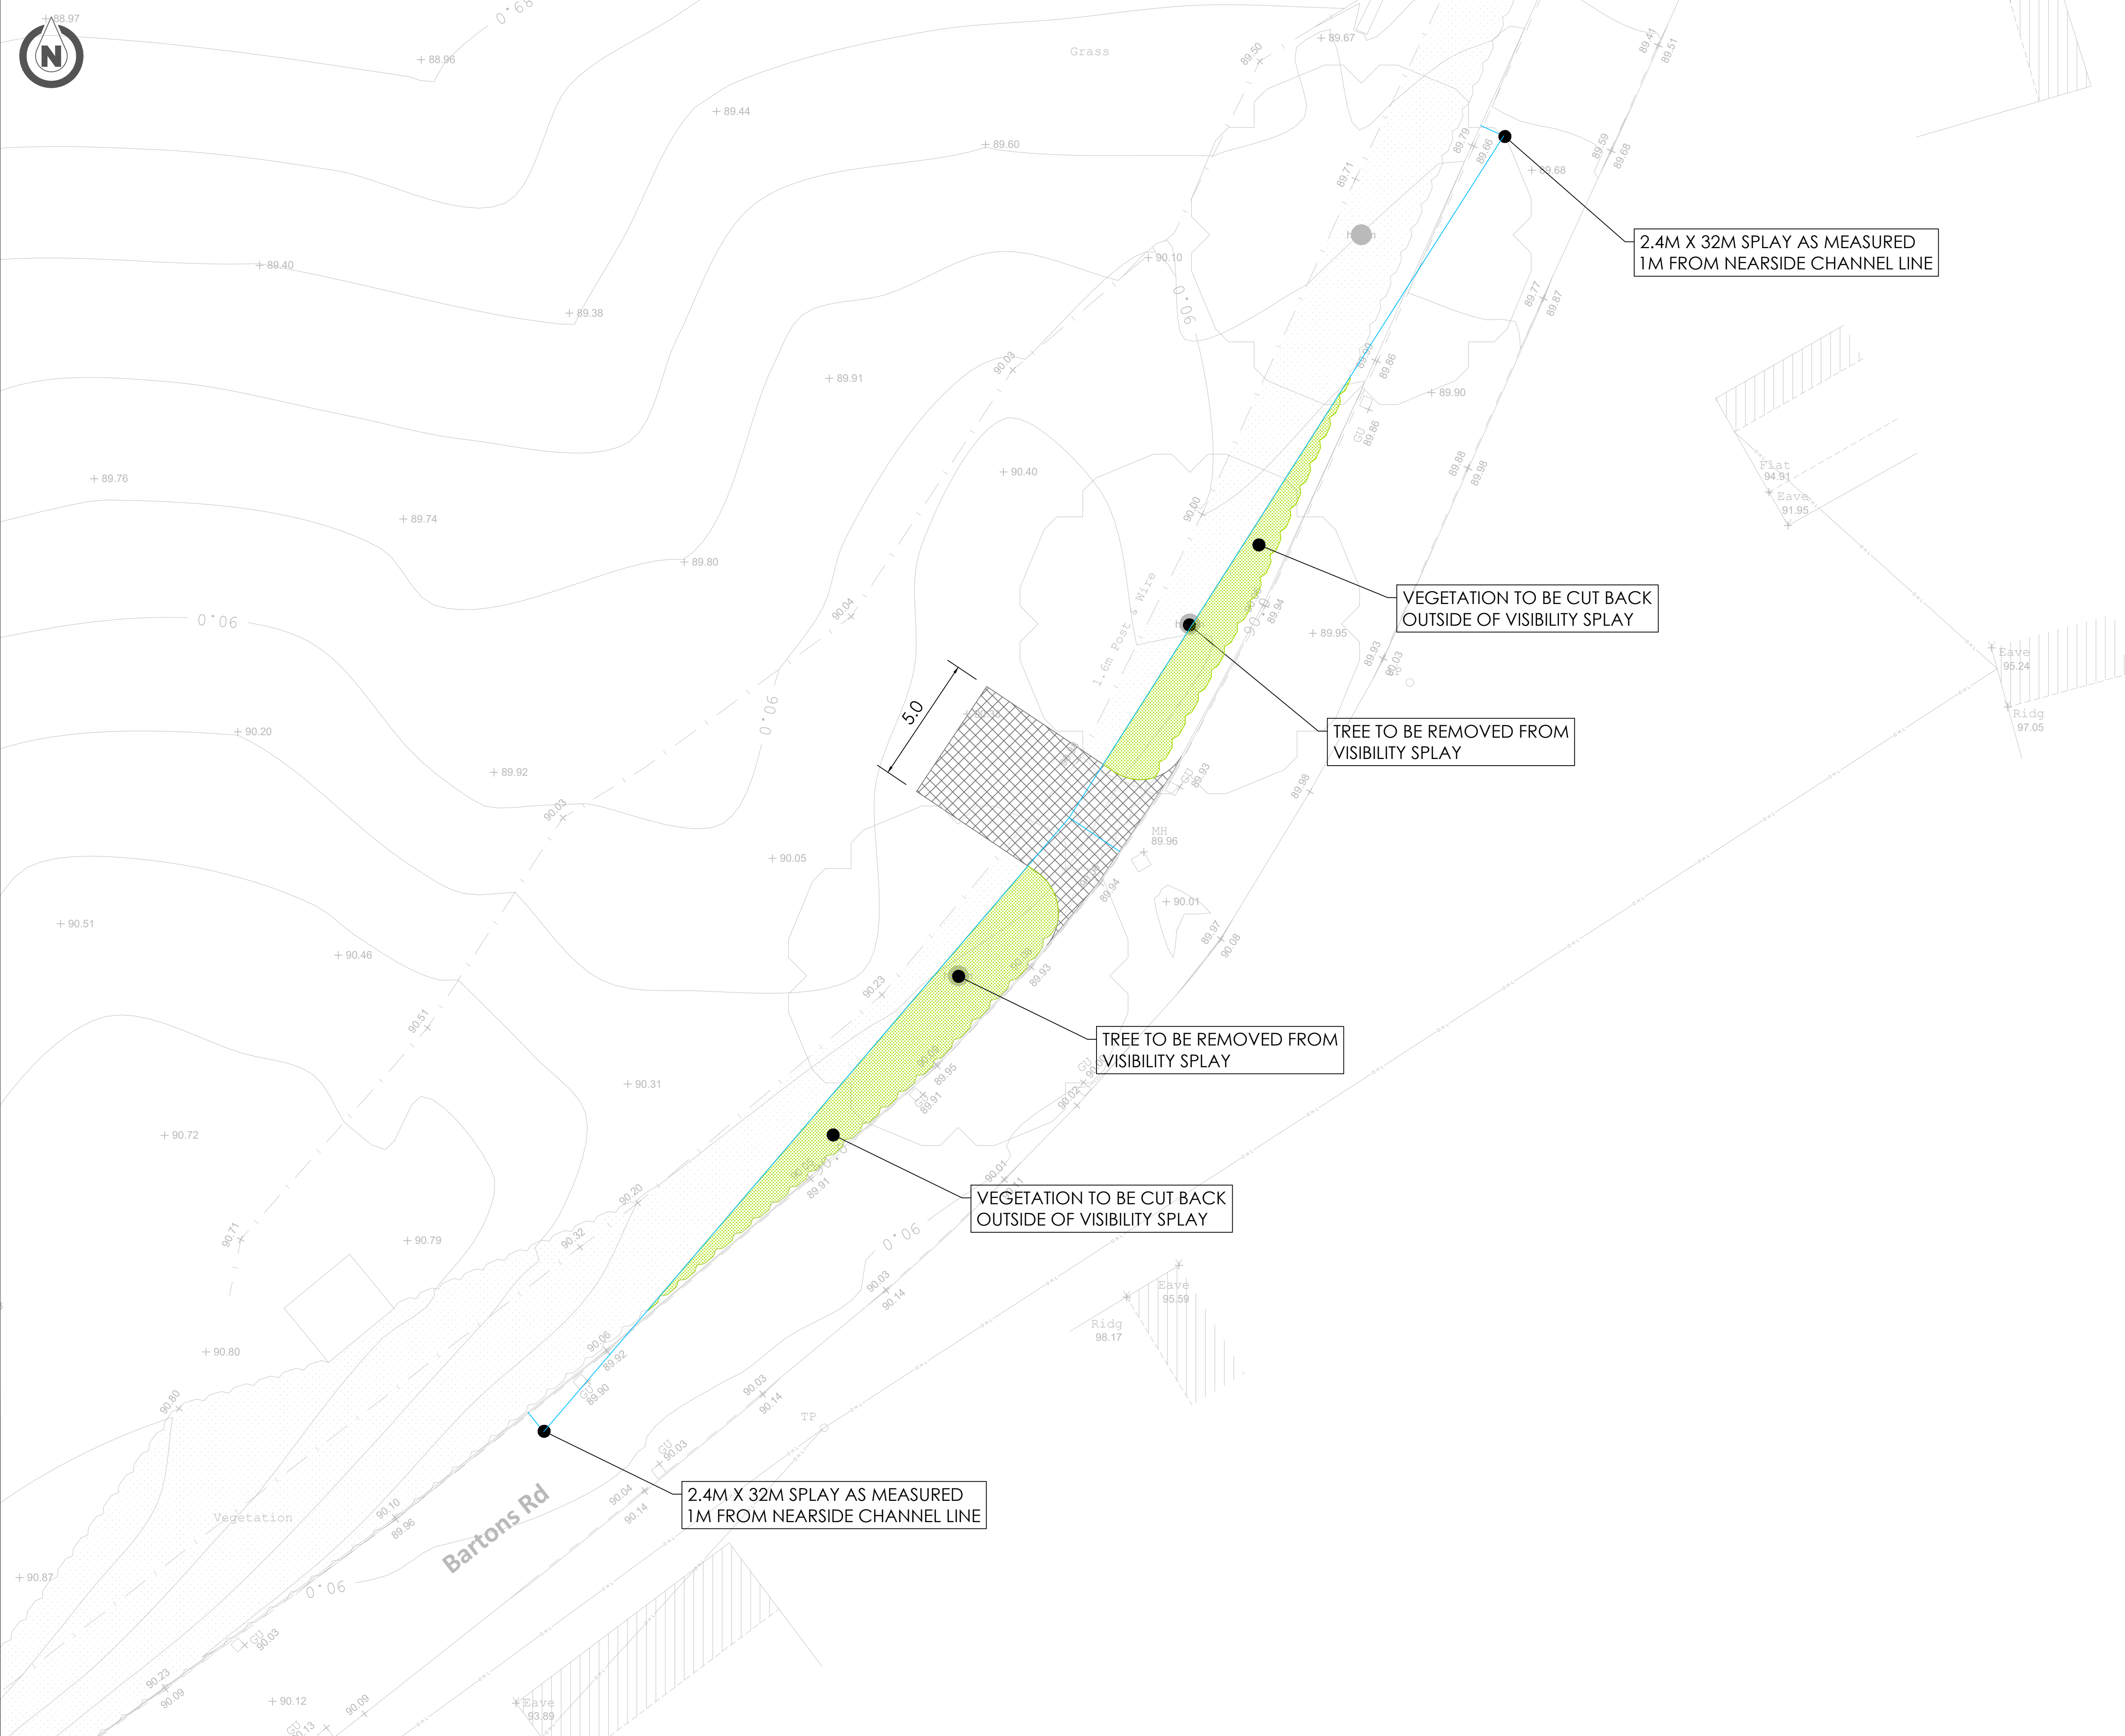

1. ALL DIMENSIONS ARE IN METRES. ALL LEVELS ARE IN METRES ABOVE ORADNANCE DATUM.
2. DRAWING BASED ON TOPOGRAPHICAL SURVEY PREPARED BY CASTLE SURVEYS LTD REFERENCE: 22769-22-01 DATED 09/12/2022.
3. DRAWING IS INDICATIVE FOR PLANNING PURPOSES ONLY.
4. DESIGN OF ACCESS IN ACCORDANCE WITH FIGURE DG17 OF THE LHGD.
5. RECORDED 85TH PERCENTILE VEHICLE SPEEDS OF 26.3MPH SOUTHBOUND AND 26.8MPH NORTHBOUND.
6. VISIBILITY SPLAYS PLOTTED IN ACCORDANCE WITH MANUAL FOR STREETS CALCULATIONS.

 HARD-BOUND MATERIAL FOR A MINIMUM OF 10M BEHIND THE HIGHWAY BOUNDARY TO PREVENT THE POTENTIAL OF LOOSE MATERIAL BEING DEPOSITED ONTO BARTON LANE.

	Revision	By	Date	Rev.



Lennon Transport Planning Ltd
Highway and Transportation
Consultants

Lower Lenthill Farm, 120, Main Street, Newtown Linford,
Leicester LE6 0AF

CLIENT: NAYLORS ESTATE AGENTS

TITLE:
BARTON LANE, CONGERSTONE
RESIDENTIAL DEVELOPMENT
ACCESS DESIGN

Scheme No.		Drawing No.		Revision	
MJL/PN/0312/22/23		NE/0312/AD/23		-	
PREPARED BY:	-	SCALE:	1:125		
CHECKED BY:	-	SIZE:	A1		
APPROVED BY:	M. LENNON	DATE:	JAN 2023		