



Completely at home.



This drawing is hereby confirmed
as the final approved version:

Place, Date

Client's signature (future changes to this version may have
costs effects and would be charged accordingly)

PERFECT 86E

90.72m² (976sq.ft.)

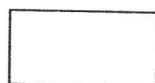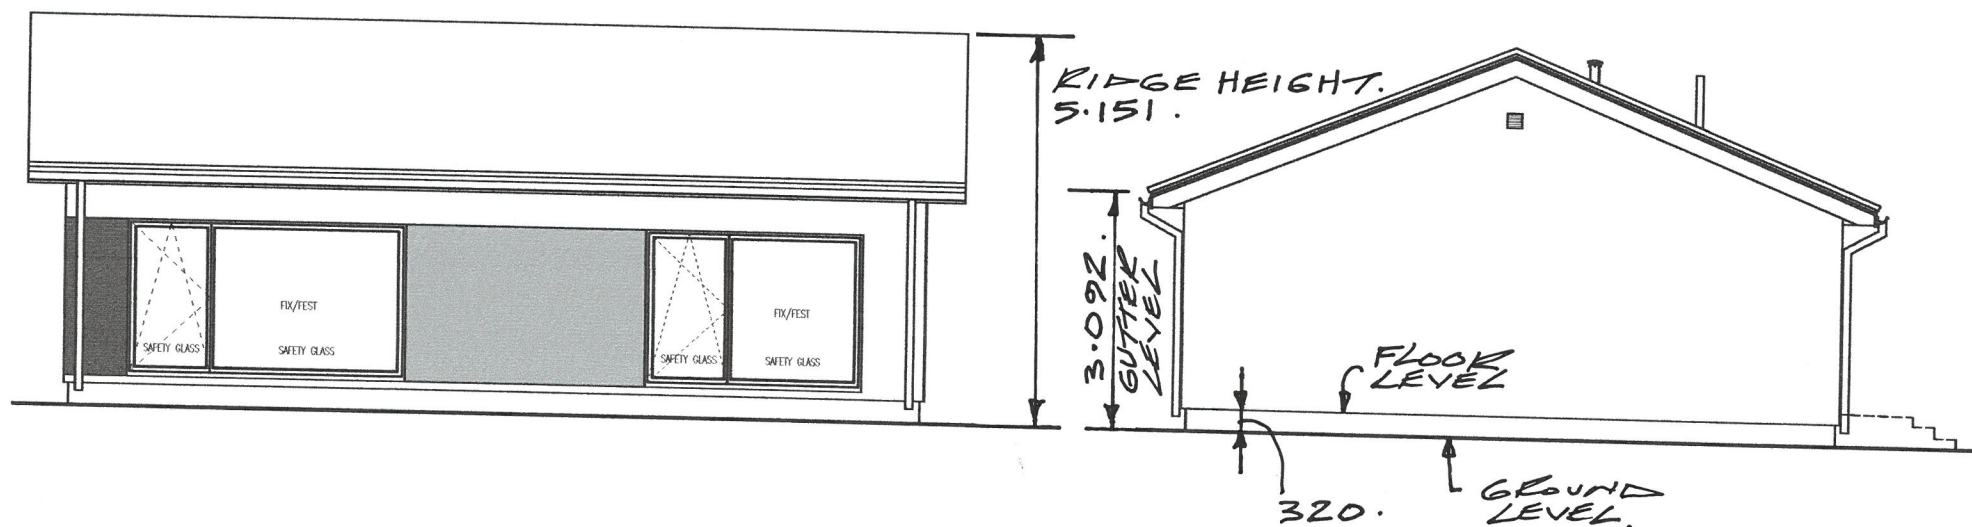

RENDER WHITE – STANDARD
(POLYSTYRENE 12 CM)




RENDER COLOUR 1 – OPTION
(POLYSTYRENE 12 CM)



RENDER COLOUR 2 – OPTION
(POLYSTYRENE 12 CM)

PERFECT 86E

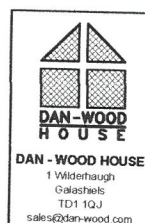

OBJECT: SINGLE-FAMILY HOUSE		
NUMBER OF CONTRACT/INVESTOR: -		
DRAWING: ELEVATIONS	TYPE OF HOUSE: PERFECT 86E	VALID FROM: 12.11.2020

TOTAL FLOOR AREA 90.72m² (976)

ARCHITECT GB: —		ARCHITECT PL: —		SCALE: 1:100
VERSION: 1	DATE: —	VERSION: 4	DATE: —	DRAWING NO.: 05
2	—	5	—	
3	—	6	—	
BRANCH:		ARCHITECTURE		

TOTAL FLOOR AREA 90.72m² (976ft²)