



Completely at home.



This drawing is hereby confirmed
as the final approved version:

Place, Date

Client's signature (future changes to this version may have
costs effects and would be charged accordingly)

PERFECT 86E

90.72m² (976sq.ft.)

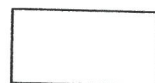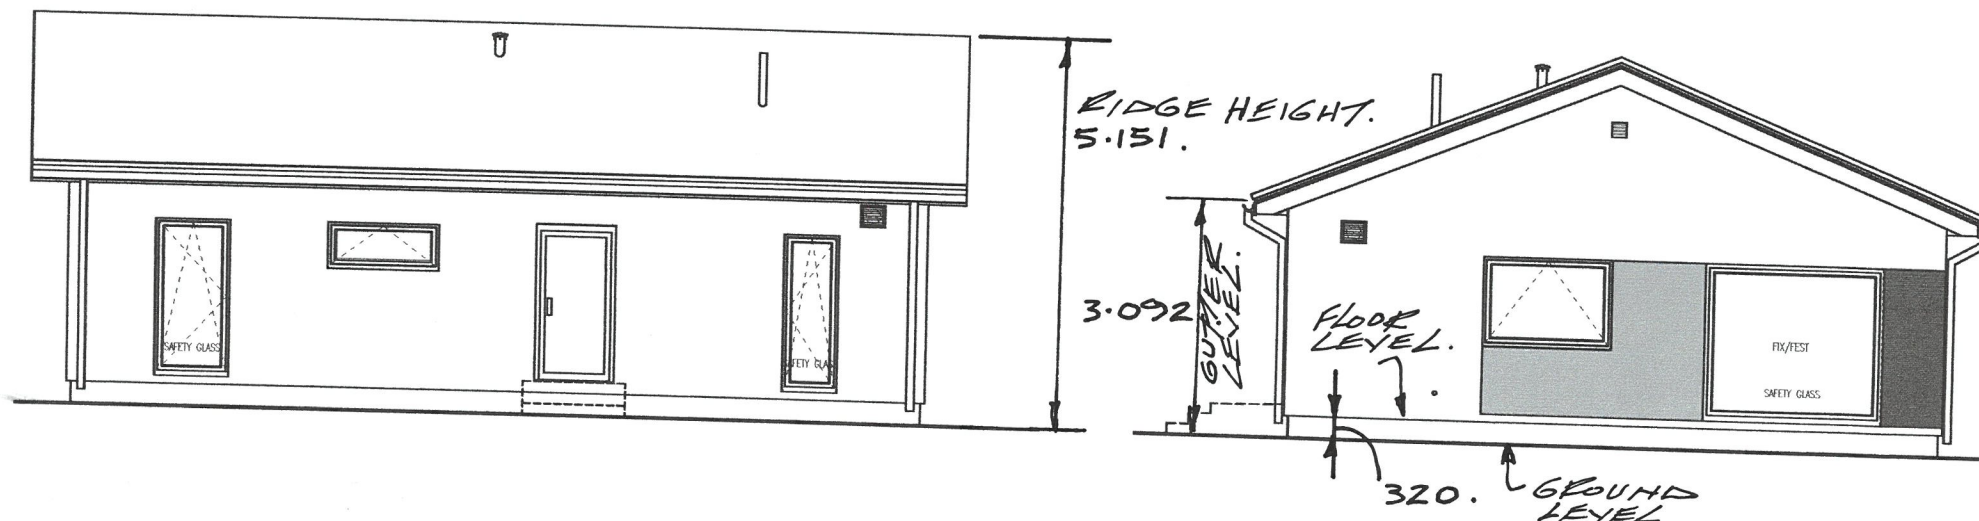

RENDER WHITE – STANDARD
(POLYSTYRENE 12 CM)




RENDER COLOUR 1 – OPTION
(POLYSTYRENE 12 CM)



RENDER COLOUR 2 – OPTION
(POLYSTYRENE 12 CM)

PERFECT 86E

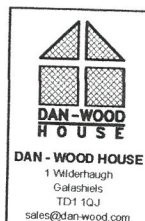

OBJECT: SINGLE-FAMILY HOUSE		
NUMBER OF CONTRACT/INVESTOR: -		
DRAWING: ELEVATIONS	TYPE OF HOUSE: PERFECT 86E	VALID FROM: 12.11.2020

ARCHITECT GB:		ARCHITECT PL:		TOTAL FLOOR AREA 90.72m ² (976ft ²)	
-		-		SCALE:	
				1:100	
VERSION:	DATE:	VERSION:	DATE:	DRAWING NO.:	
1	-	4	-	04	
2	-	5	-		
3	-	6	-		
BRANCH:		ARCHITECTURE			