


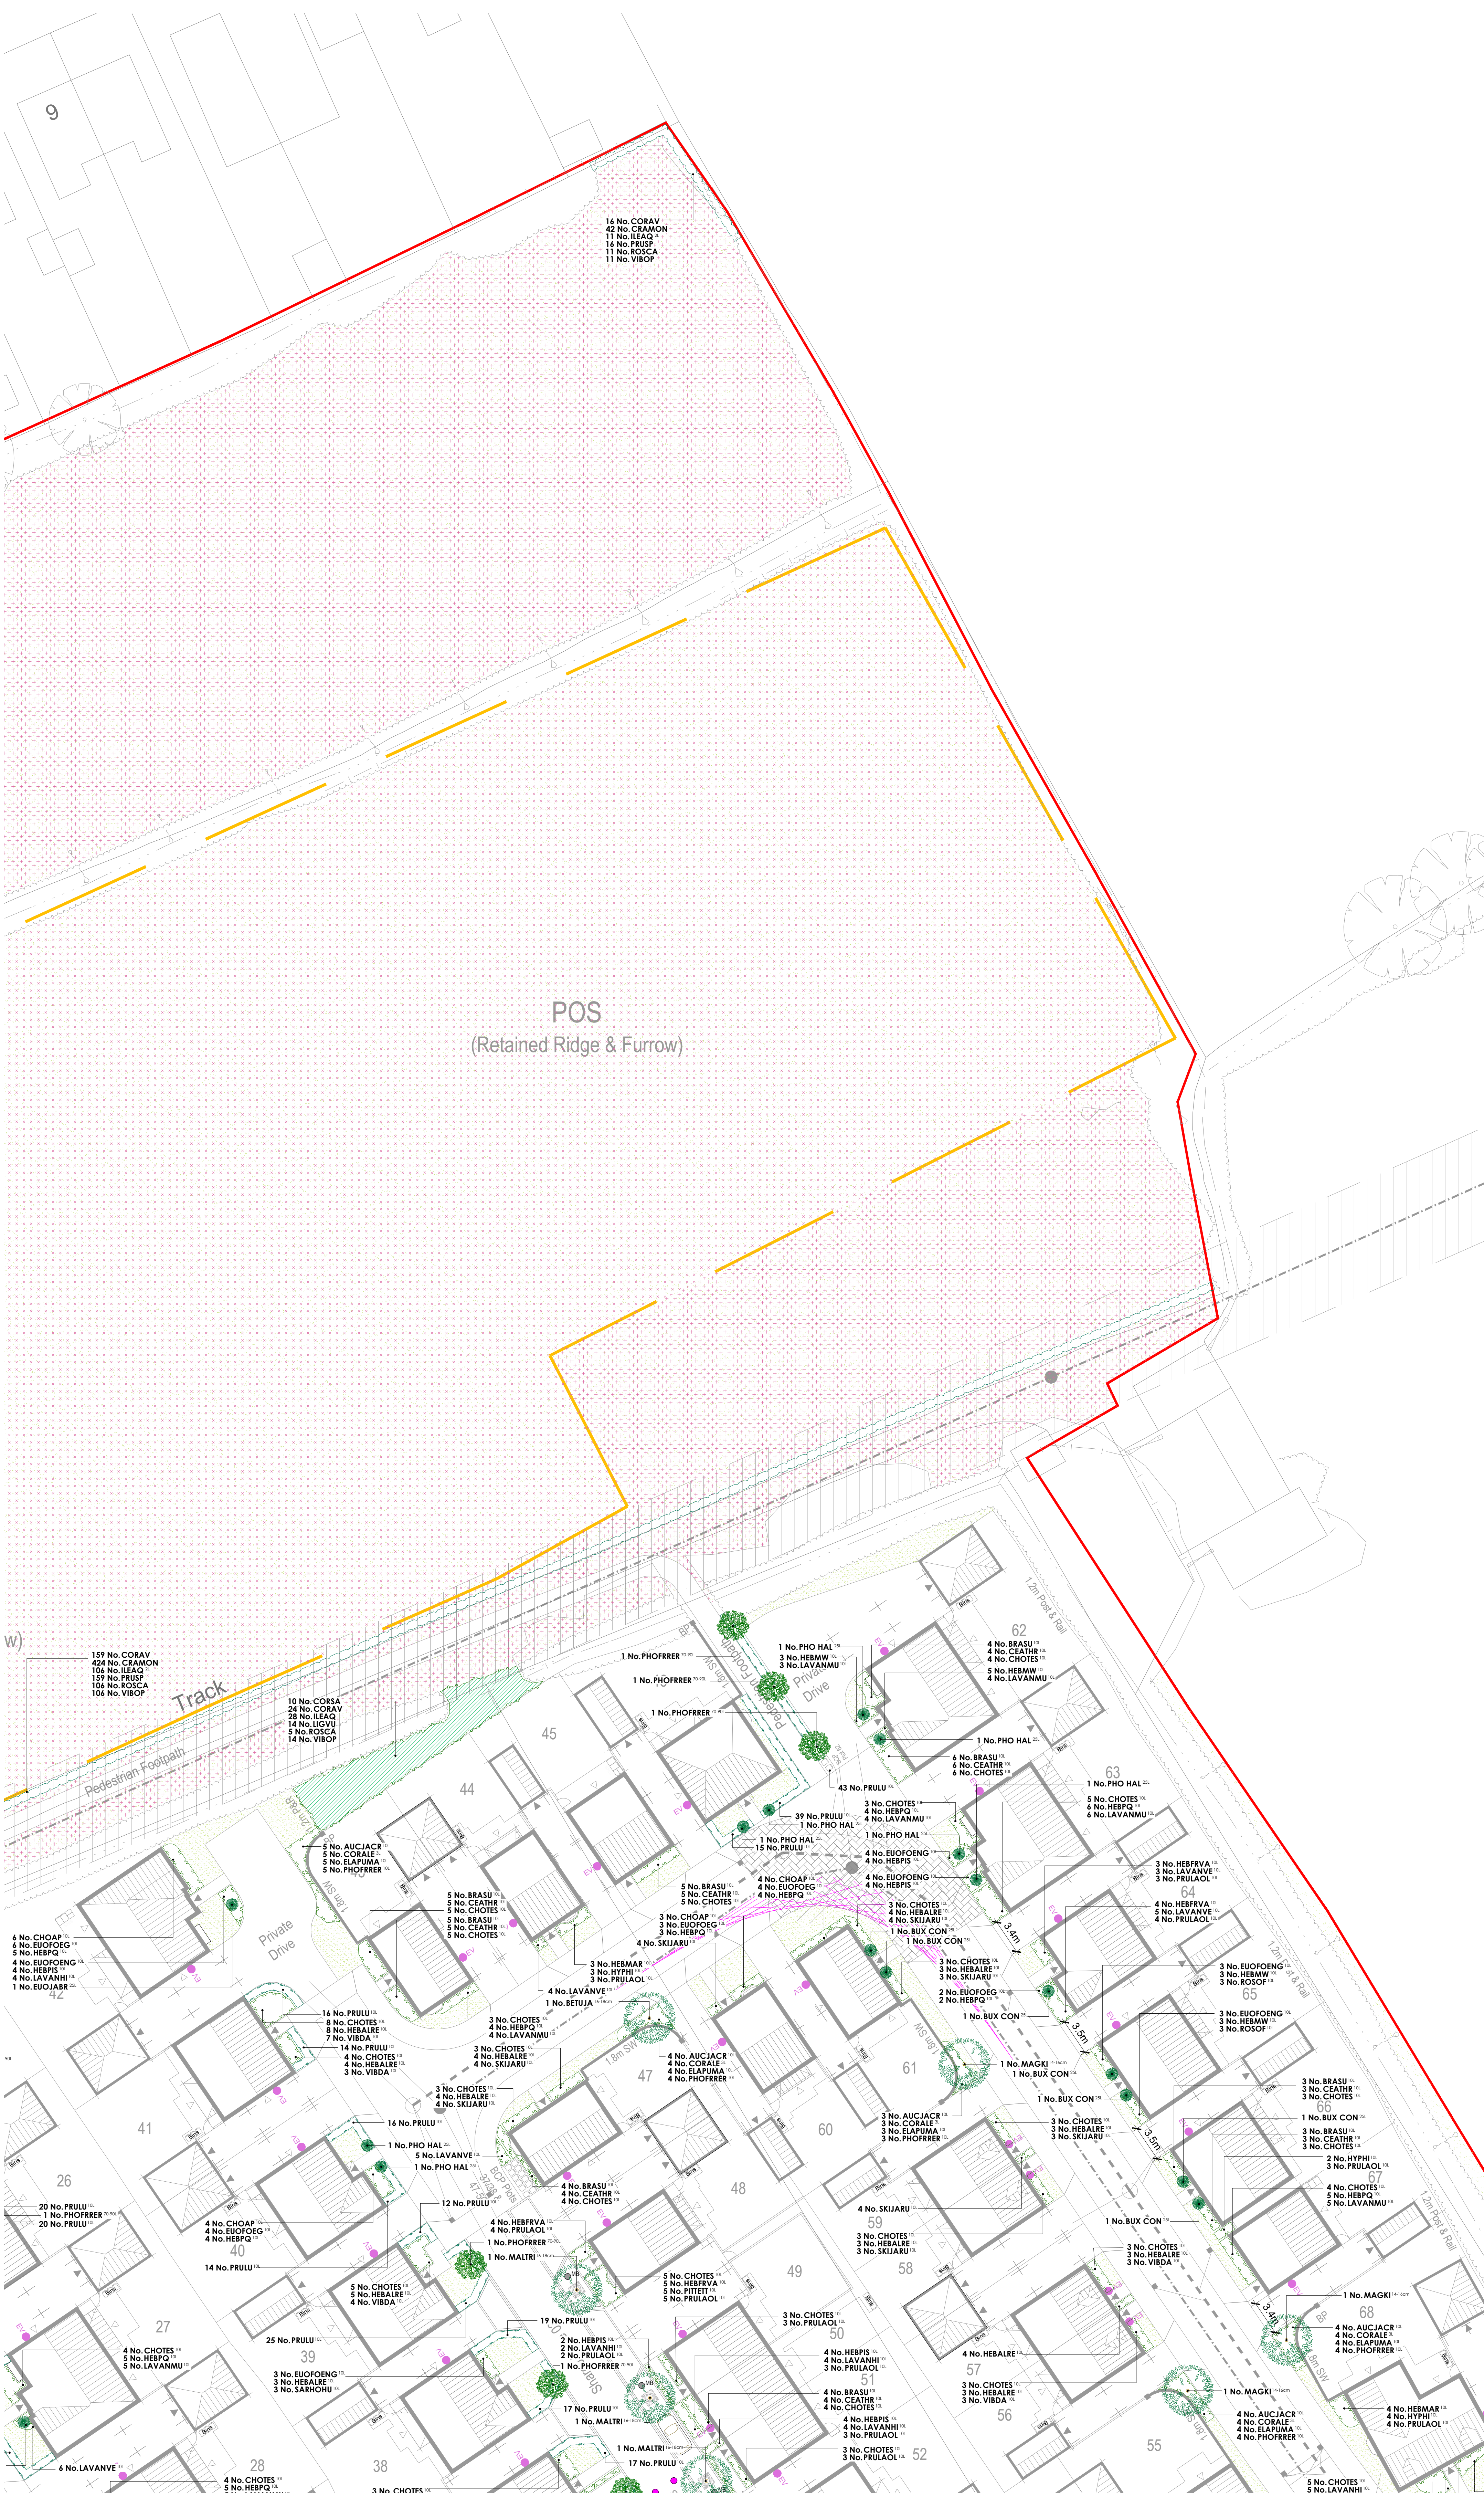

Key	
	Trees In Paving
Refer to drawing no. GL1199 06 for details.	
	Existing Trees and Vegetation to be Retained
	Application Boundary

PLANT SCHEDULE									
Trees - On Plot		Supply	Size	Girth	Number				
Abbr	Species								
MAGI	Magnolia kobus 'bis'	PLT-Extra Heavy Standard <Clear Stem 175-200-88	425-600cm	14-16cm	15				
SORACK	Salix aucuparia Cardinal Royal	PLT-Extra Heavy Standard <Clear Stem 175-200-88	425-600cm	14-16cm	1				
AMASH	Amelanchier alnifolia Robin Hill	PLT-Extra Heavy Standard <Clear Stem 175-200-88	450-625cm	16-18cm	2				
BEUJIA	Beuila utilis jacquemontii	PLT-Extra Heavy Standard <Clear Stem 175-200-88	450-625cm	16-18cm	7				
MALTRI	Malus trilobata	PLT-Extra Heavy Standard <Clear Stem 175-200-88	450-625cm	16-18cm	4				
					Total	29			

Trees - POS		Supply	Size	Girth	Number				
Abbr	Species								
BEUJIA	Beuila utilis jacquemontii	POS-Feather Multi-Stemmed <C 90L	350-425cm		3				
ACECAMA	Acer campestre	POS-Heavy Standard <Clear Stem 150-175-88	350-425cm	12-14cm	2				
PRUAV	Prunus avium	POS-Heavy Standard <Clear Stem 150-175-88	350-425cm	12-14cm	4				
SORAU	Salix aucuparia	POS-Heavy Standard <Clear Stem 150-175-88	350-425cm	12-14cm	4				
CARBET	Carpinus betulus	POS-Extra Heavy Standard <Clear Stem 175-200-88	425-600cm	14-16cm	2				
MALEV	Malus Evereste	POS-Extra Heavy Standard <Clear Stem 175-200-88	425-600cm	14-16cm	4				
ACECAM	Acer campestre	POS-Extra Heavy Standard <Clear Stem 175-200-88	450-625cm	16-18cm	2				
FAGSY	Fagus sylvatica	POS-Extra Heavy Standard <Clear Stem 175-200-88	450-625cm	16-18cm	1				
SORACKA	Salix aucuparia	POS-Extra Heavy Standard <Clear Stem 175-200-88	450-625cm	16-18cm	2				
BEUJIA	Beuila utilis jacquemontii	POS-Extra Heavy Standard <Clear Stem 175-200-88	450-625cm	16-18cm	12				
CARBET	Carpinus betulus	POS-Semi-Mature <Clear Stem min. 200-88	425-600cm	20-25cm	3				
PTCHAC	Prunus celtica 'Chanticleer'	POS-Semi-Mature <Clear Stem min. 200-88	600cm+	20-25cm	1				
FAGPURA	Fagus sylvatica 'Purpurea'	POS-Semi-Mature <Clear Stem min. 200-88	600cm+	30-35cm	1				
					Total	43			

Specimen Shrubs & Climbers		Pot Size	Height	Habit	Number				
Abbr	Species								
BUX CON	Buxus sempervirens	25L	100-125cm	Topiary cone	27				
EUOJABR	Eunymnus japonicus 'Broom'	25L	100-120cm	Bushy	11				
FAJIA	Fatsia japonica	25L	100-120cm	Bushy	2				
PHO HAL	Phorlino x trasei 'Red Robin'	25L	150-175cm	Topiary half std 50-60cm head	19				
PHOFRR	Phorlino x trasei 'Red Robin'	70-ROL	225-250cm	Standard 12-14cm girth	20				
					Total	79			

Single Species Hedgerows		Pot Size	Height	Habit	Density	Number			
Abbr	Species								
ELAE	Elaeagnus x ebbingei	5L	40-60cm	Bushy 0.4Cfr	86				
EUOJABR	Eunymnus japonicus 'Jean Huguenot'	10L	40-60cm	Bushy 0.35Cfr	265				
LAVANVE	Lavandula angustifolia 'Vera'	10L	40-60cm	Bushy 0.35Cfr	32				
PRUAV	Prunus laurocerasus	10L	80-100cm	Bushy 0.4Cfr	1377				
						Total	1780		

Shrubs - On Plot		Pot Size	Height	Habit	Density	Number
Abbr	Species					
AUCIACR	Aucuba japonica 'Cronatolida'	10L	60-80cm	Bushy	0.8Cfr	81
AUCIALF	Aucuba japonica 'Rozanne'	10L	60-80cm	Bushy	0.7Cfr	7
BRASU	Brachyglottis Sunshine	10L	40-60cm	Bushy	0.7Cfr	159
CAR EVE	Carex Evergold	10L	30-40cm	Bushy	0.5Cfr	94
CEATHR	Ceanothus thyrsiflorus repens	10L	40-60cm	Bushy	0.7Cfr	147
CHICAP	Chionodox 'Arctic Pearl'	10L	40-60cm	Bushy	0.7Cfr	77
CHOTES	Chionodoxa 'Sunderland'	10L	40-60cm	Bushy	0.7Cfr	519
CORALE	Cornus alba 'Elegantissima'	3L	60-80cm	branched	0.8Cfr	49
ELAFUNA	Elaeagnus pungens 'Maculata'	10L	60-80cm	Bushy	0.8Cfr	81
EUOFOEG	Eunymnus fortunei 'Emerald Gold'	10L	30-40cm	Bushy	0.7Cfr	167
EUOFOEG	Eunymnus fortunei 'Emerald Gold'	10L	30-40cm	Bushy	0.7Cfr	82
FES GLA	Festuca glauca	10L	30-40cm	Bushy	0.5Cfr	120
HEBMAE	Hebe 'Marjorie'	10L	40-60cm	Bushy	0.7Cfr	36
HEBMAE	Hebe 'Mrs Winder'	10L	30-40cm	Bushy	0.7Cfr	79
HEBPO	Hebe 'Purple Queen'	10L	30-40cm	Bushy	0.7Cfr	178
HEBALAE	Hebe abichensis 'Red Edge'	10L	30-40cm	Bushy	0.7Cfr	167
HEBRVA	Hebe franciscana 'Variegata'	10L	40-60cm	Bushy	0.7Cfr	80
HEBPIS	Hebe pinguifolia 'Sutherland'	10L	30-40cm	Bushy	0.7Cfr	67
HYTHI	Hypericum 'Hidcote'	10L	40-60cm	Bushy	0.7Cfr	34
LAVANHI	Lavandula angustifolia 'Hidcote'	10L	30-40cm	Bushy	0.7Cfr	92
LAVANMU	Lavandula angustifolia 'Munstead'	10L	30-40cm	Bushy	0.7Cfr	87
LAVANVE	Lavandula angustifolia 'Vera'	10L	30-40cm	Bushy	0.7Cfr	150
PHOFRR	Phorlino x trasei 'Red Robin'	10L	60-80cm	Bushy	0.8Cfr	90
PIETET	Pittosporum tenuifolium 'Tom Thumb'	10L	30-40cm	Bushy	0.7Cfr	135
PRULAO	Prunus laurocerasus 'Otto Luyken'	10L	60-80cm	Bushy	0.7Cfr	143
ROSOF	Rosmarinus officinalis	10L	40-60cm	Bushy	0.7Cfr	95
SARNOHU	Sarcococca humilis	10L	30-40cm	Bushy	0.7Cfr	23
SKIJARU	Skimmia japonica 'Rubra'	10L	40-60cm	Bushy	0.7Cfr	207
VIBDA	Viburnum davidii	10L	40-60cm	Bushy	0.7Cfr	35
					Total	3281

Shrubs - Groundcover		Pot Size	Height	Habit	Density	Number			
Abbr	Species								
BEHVI	Betula villosa	3L	30-30cm	Bushy 0.6Cfr	39				
COTMI	Colostea microphylla	3L	30-40cm	Bushy 0.6Cfr	52				
EUOGAIA	Eunymnus fortunei 'Emerald Gold'	3L	30-30cm	Bushy 0.6Cfr	52				
HYPCA	Hypericum calycinum	3L	30-30cm	Bushy 0.6Cfr	39				
PACTE	Pachysandra terminalis	3L	30-30cm	Bushy 0.6Cfr	78				
						Total	240		

Native Mix Species Hedgerow		Supply	Height	Density	Mix %	Number			
Abbr	Species								
CORAV	Corylus avellana	T1+1: 3 Breaks	60-80cm	0.4Cfr Double Staggered at 0.4m offset	15%	337			
CRAMON	Crataegus monogyna	T1+1: 3 Breaks	60-80cm	0.4Cfr Double Staggered at 0.4m offset	40%	889			
ILEAQ	Ilex aquifolium	2L: 3 Breaks	40-60cm	0.4Cfr Double Staggered at 0.4m offset	10%	227			
PRUSP	Prunus spinosa	T1+1: 3 Breaks	60-80cm	0.4Cfr Double Staggered at 0.4m offset	15%	337			
ROSCA	Rosa canina	T1+1: 3 Breaks	60-80cm	0.4Cfr Double Staggered at 0.4m offset	10%	227			
VIBOP	Viburnum opulus	T1+1: 3 Breaks	60-80cm	0.4Cfr Double Staggered at 0.4m offset	10%	227			
						Total	2244		

Native Shrub Mix		Supply	Height	Density	Number				
Abbr	Species								
CORSA	Cornus sanguinea	T1+1: 3 Breaks	60-80cm	1Cfr	13				
CORAV	Corylus avellana	T1+1: 3 Breaks	60-80cm	1Cfr	32				
ILEAQ	Ilex aquifolium	2L: 3 Breaks	40-60cm	1Cfr	37				
LIGUV	Ligustrum vulgare	T1+1: 3 Breaks	60-80cm	1Cfr	19				
ROSCA	Rosa canina	T1+1: 3 Breaks	60-80cm	1Cfr	7				
VIBOP	Viburnum opulus	T1+1: 8R	60-80cm	1Cfr	19				
					Total	127			

Marginal / Aquatics		Supply	Pot Size	Density	Area	Number			
Abbr	Species								
CALAC	Carex acuta	Plug 100cc	10cm	12.75m²		131			
ELBOCH	Eleocharis palustris	Plug 100cc	10cm	12.75m²		131			
GLYMAX	Glyceria maxima	Plug 100cc	10cm	12.75m²		131			
IRPS	Iriss pseudacorus	Plug 100cc	10cm	17m²		172			
JUNEF	Juncus effusus	Plug 100cc	10cm	12.75m²		131			
JUNIN	Juncus inflexus	Plug 100cc	10cm	12.75m²		131			
SAGSA	Sagittaria sagittifolia	Plug 100cc	10cm	12.75m²		131			
SCILA	Scilla lacustris	Plug 100cc	10cm	12.75m²		131			
					Total	106.25m²	Total: 1090		

Turf Areas		Seed Mix	Supplier		
		Medallion turf	Rowdon Ltd		

Amenity Grassland Areas		Seed Mix	Supplier	Density		
		EL1 - Flowering Lawn Mix	Emergo Seeds	4g/m²		

Amenity Meadow Areas		Seed Mix	Supplier	Density		
		EM1 - General Purpose Meadow	Emergo Seeds	4g/m²		

SUDS Meadow Areas		Seed Mix	Supplier	Density		
		EM8 - Meadow Mixture for Wetland	Emergo Seeds	4g/m²		

Existing Ridge and Furrow		Existing ridge and furrow to be retained and managed.			
---------------------------	--	---	--	--	--

Existing Grassland		Existing grassland to be retained and managed.			
--------------------	--	--	--	--	--

Seasonal Native bulbs					
		Species: Hyacinthoides non-scripta - (English Bluebell) 30% of area Galanthus nivalis (Snowdrops) - 30% of area Narcissus pseudonarcissus (Wild Daffodil) - 35% of area			

Specification Notes:

All plants shall conform to BS 3336 and be in accordance with the National Plant Specification. Supplying nurseries shall be Registered under the HFA Nursery Certification Scheme. All plants shall be packed and transported in accordance with the Code of Practice for Plant Handling as produced by CPSE.

No species, variety, size or position to be amended without the