DCAMDPLN

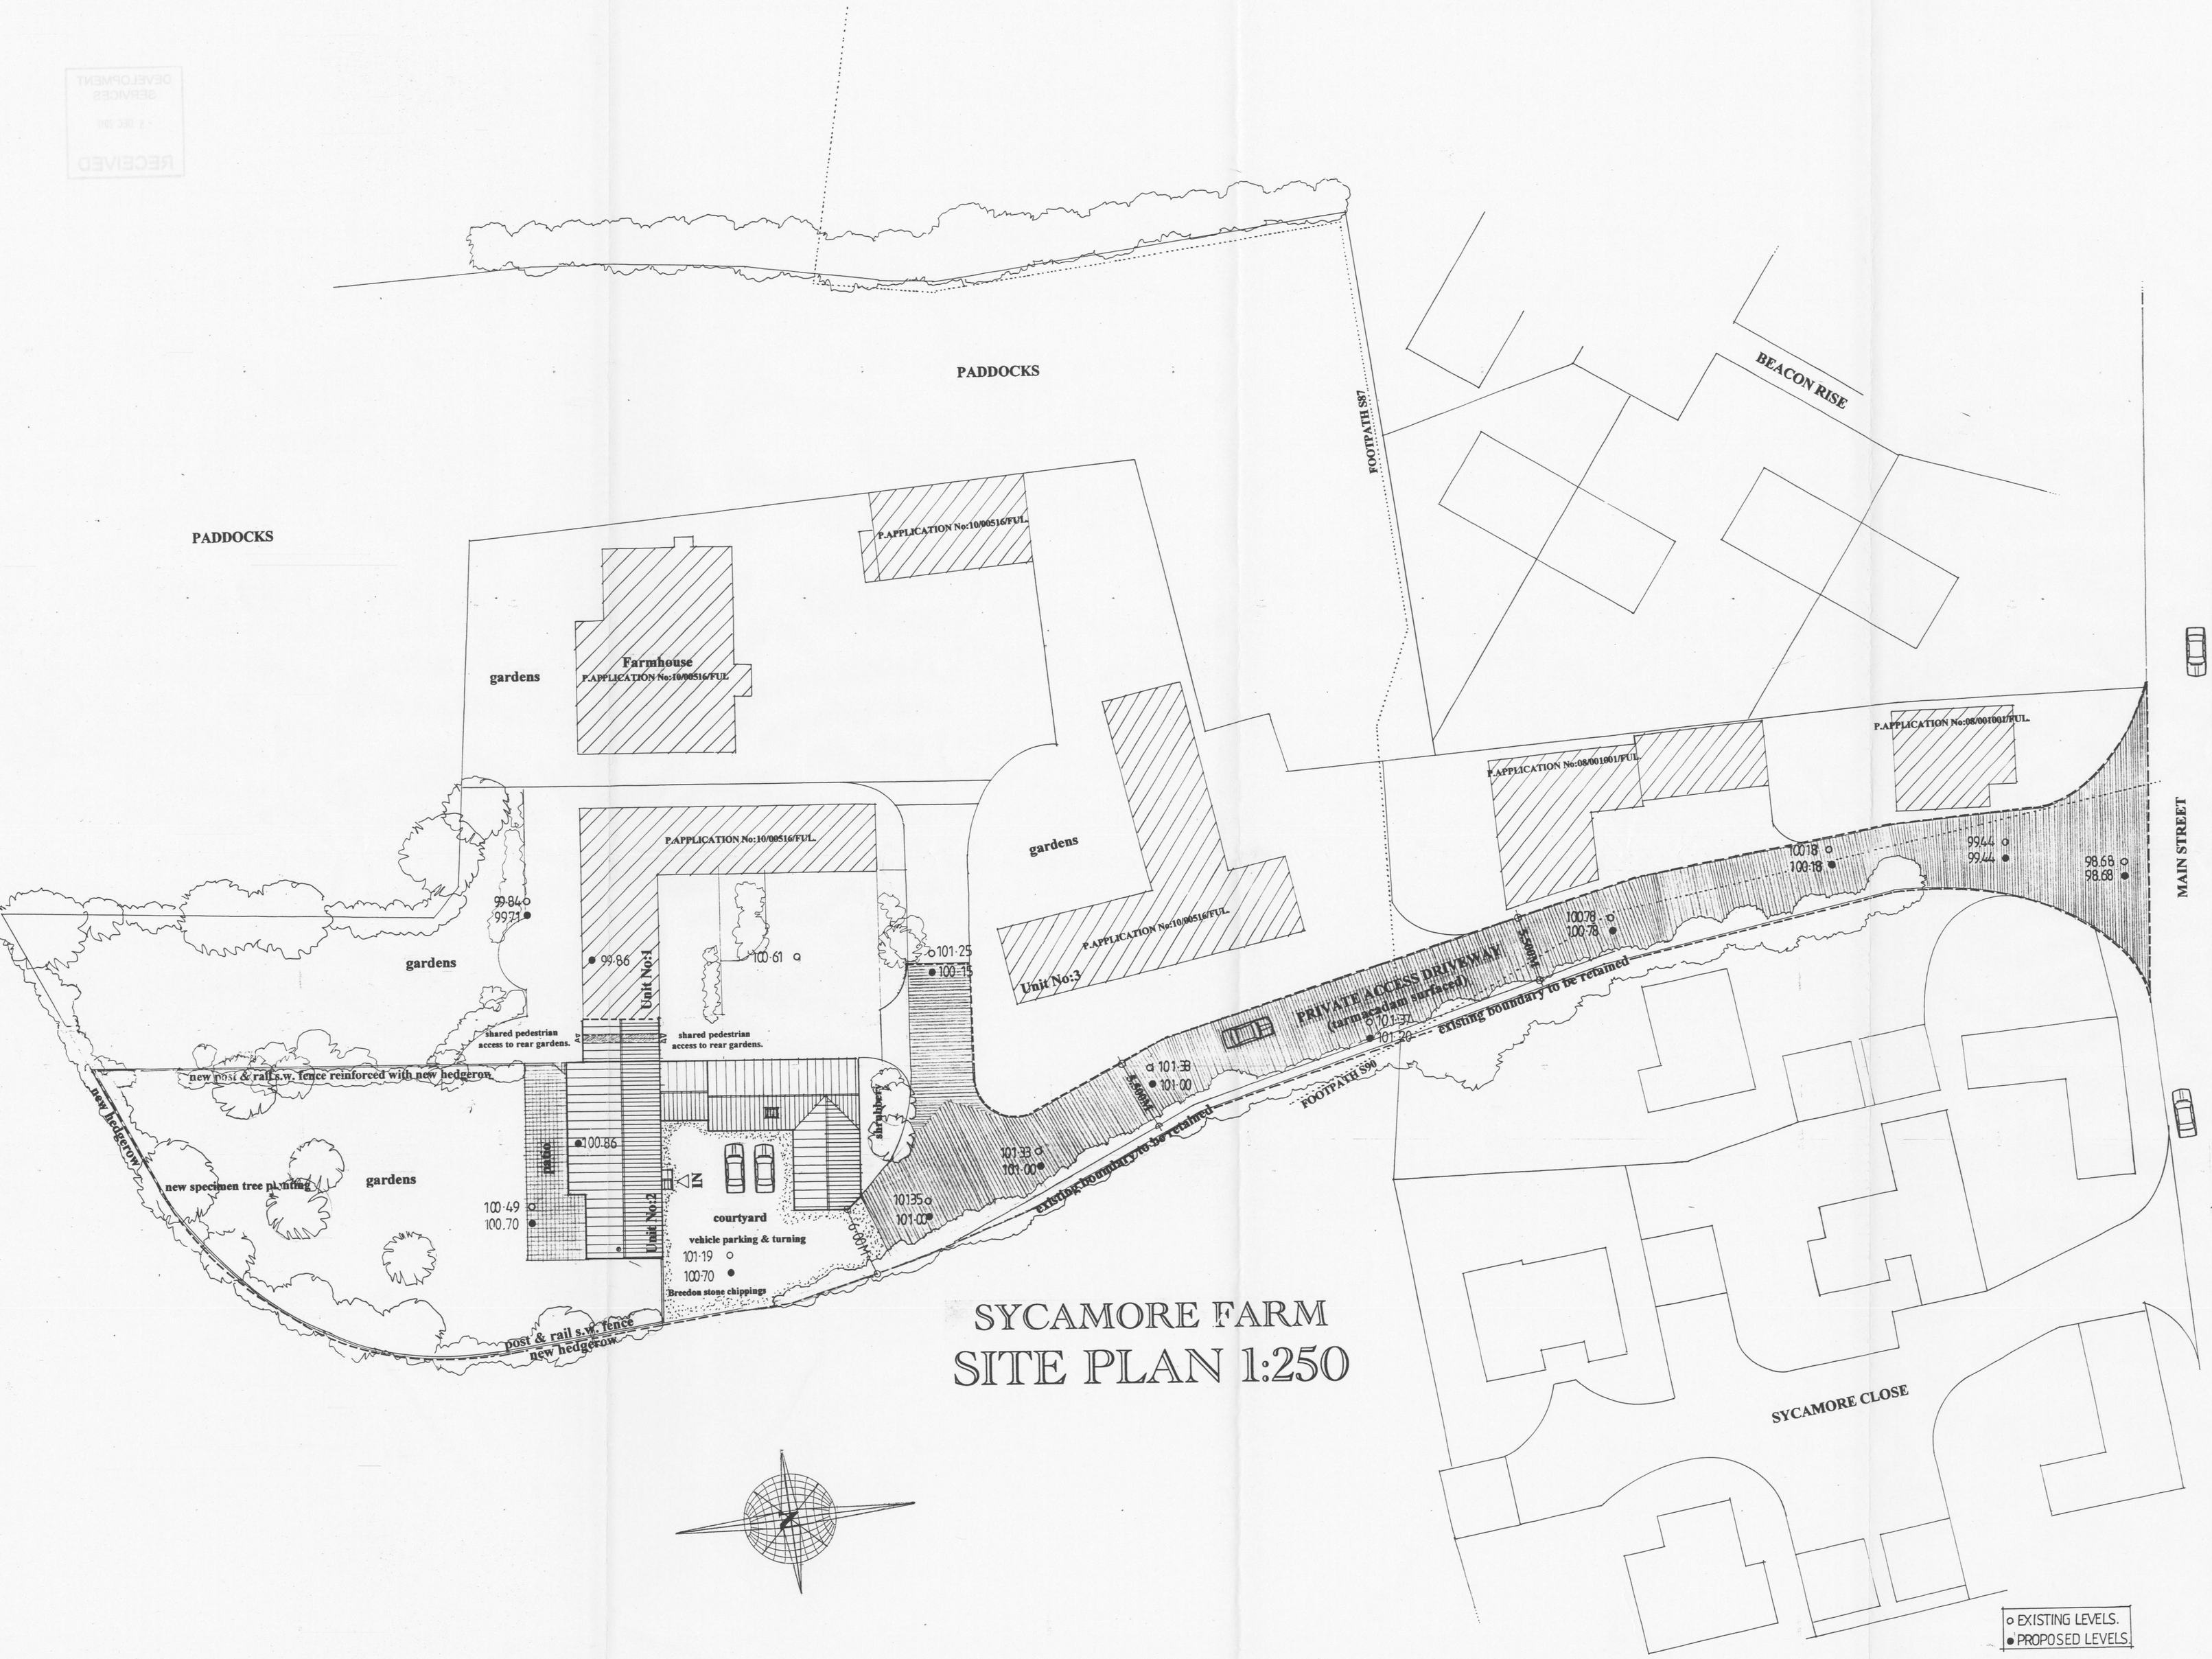

SYCAMORE FARM
SITE PLAN 1:250

REV:A - (28th November 2011).

Revisions to the direction of the LPA @ HBBC.
a)amendments to the proposed "draw through".

CLIENTS:
Mr and Mrs. B.E.Sutton.

PROJECT TITLE:
Proposed Residential Development.
(Amended Scheme - Unit No:2).
Sycamore Farm.
Main Street
Barton in The Beans.
Leicestershire.

DRAWING TITLE:
Proposed Site Plan.

SCALE:1/250th. DATE:July 2011.
DRWG.No:HMD/PD/0218/01REV:A.

HOUSEMARTIN
DESIGNS



TEL/FAX: (0044) 1530 273367