


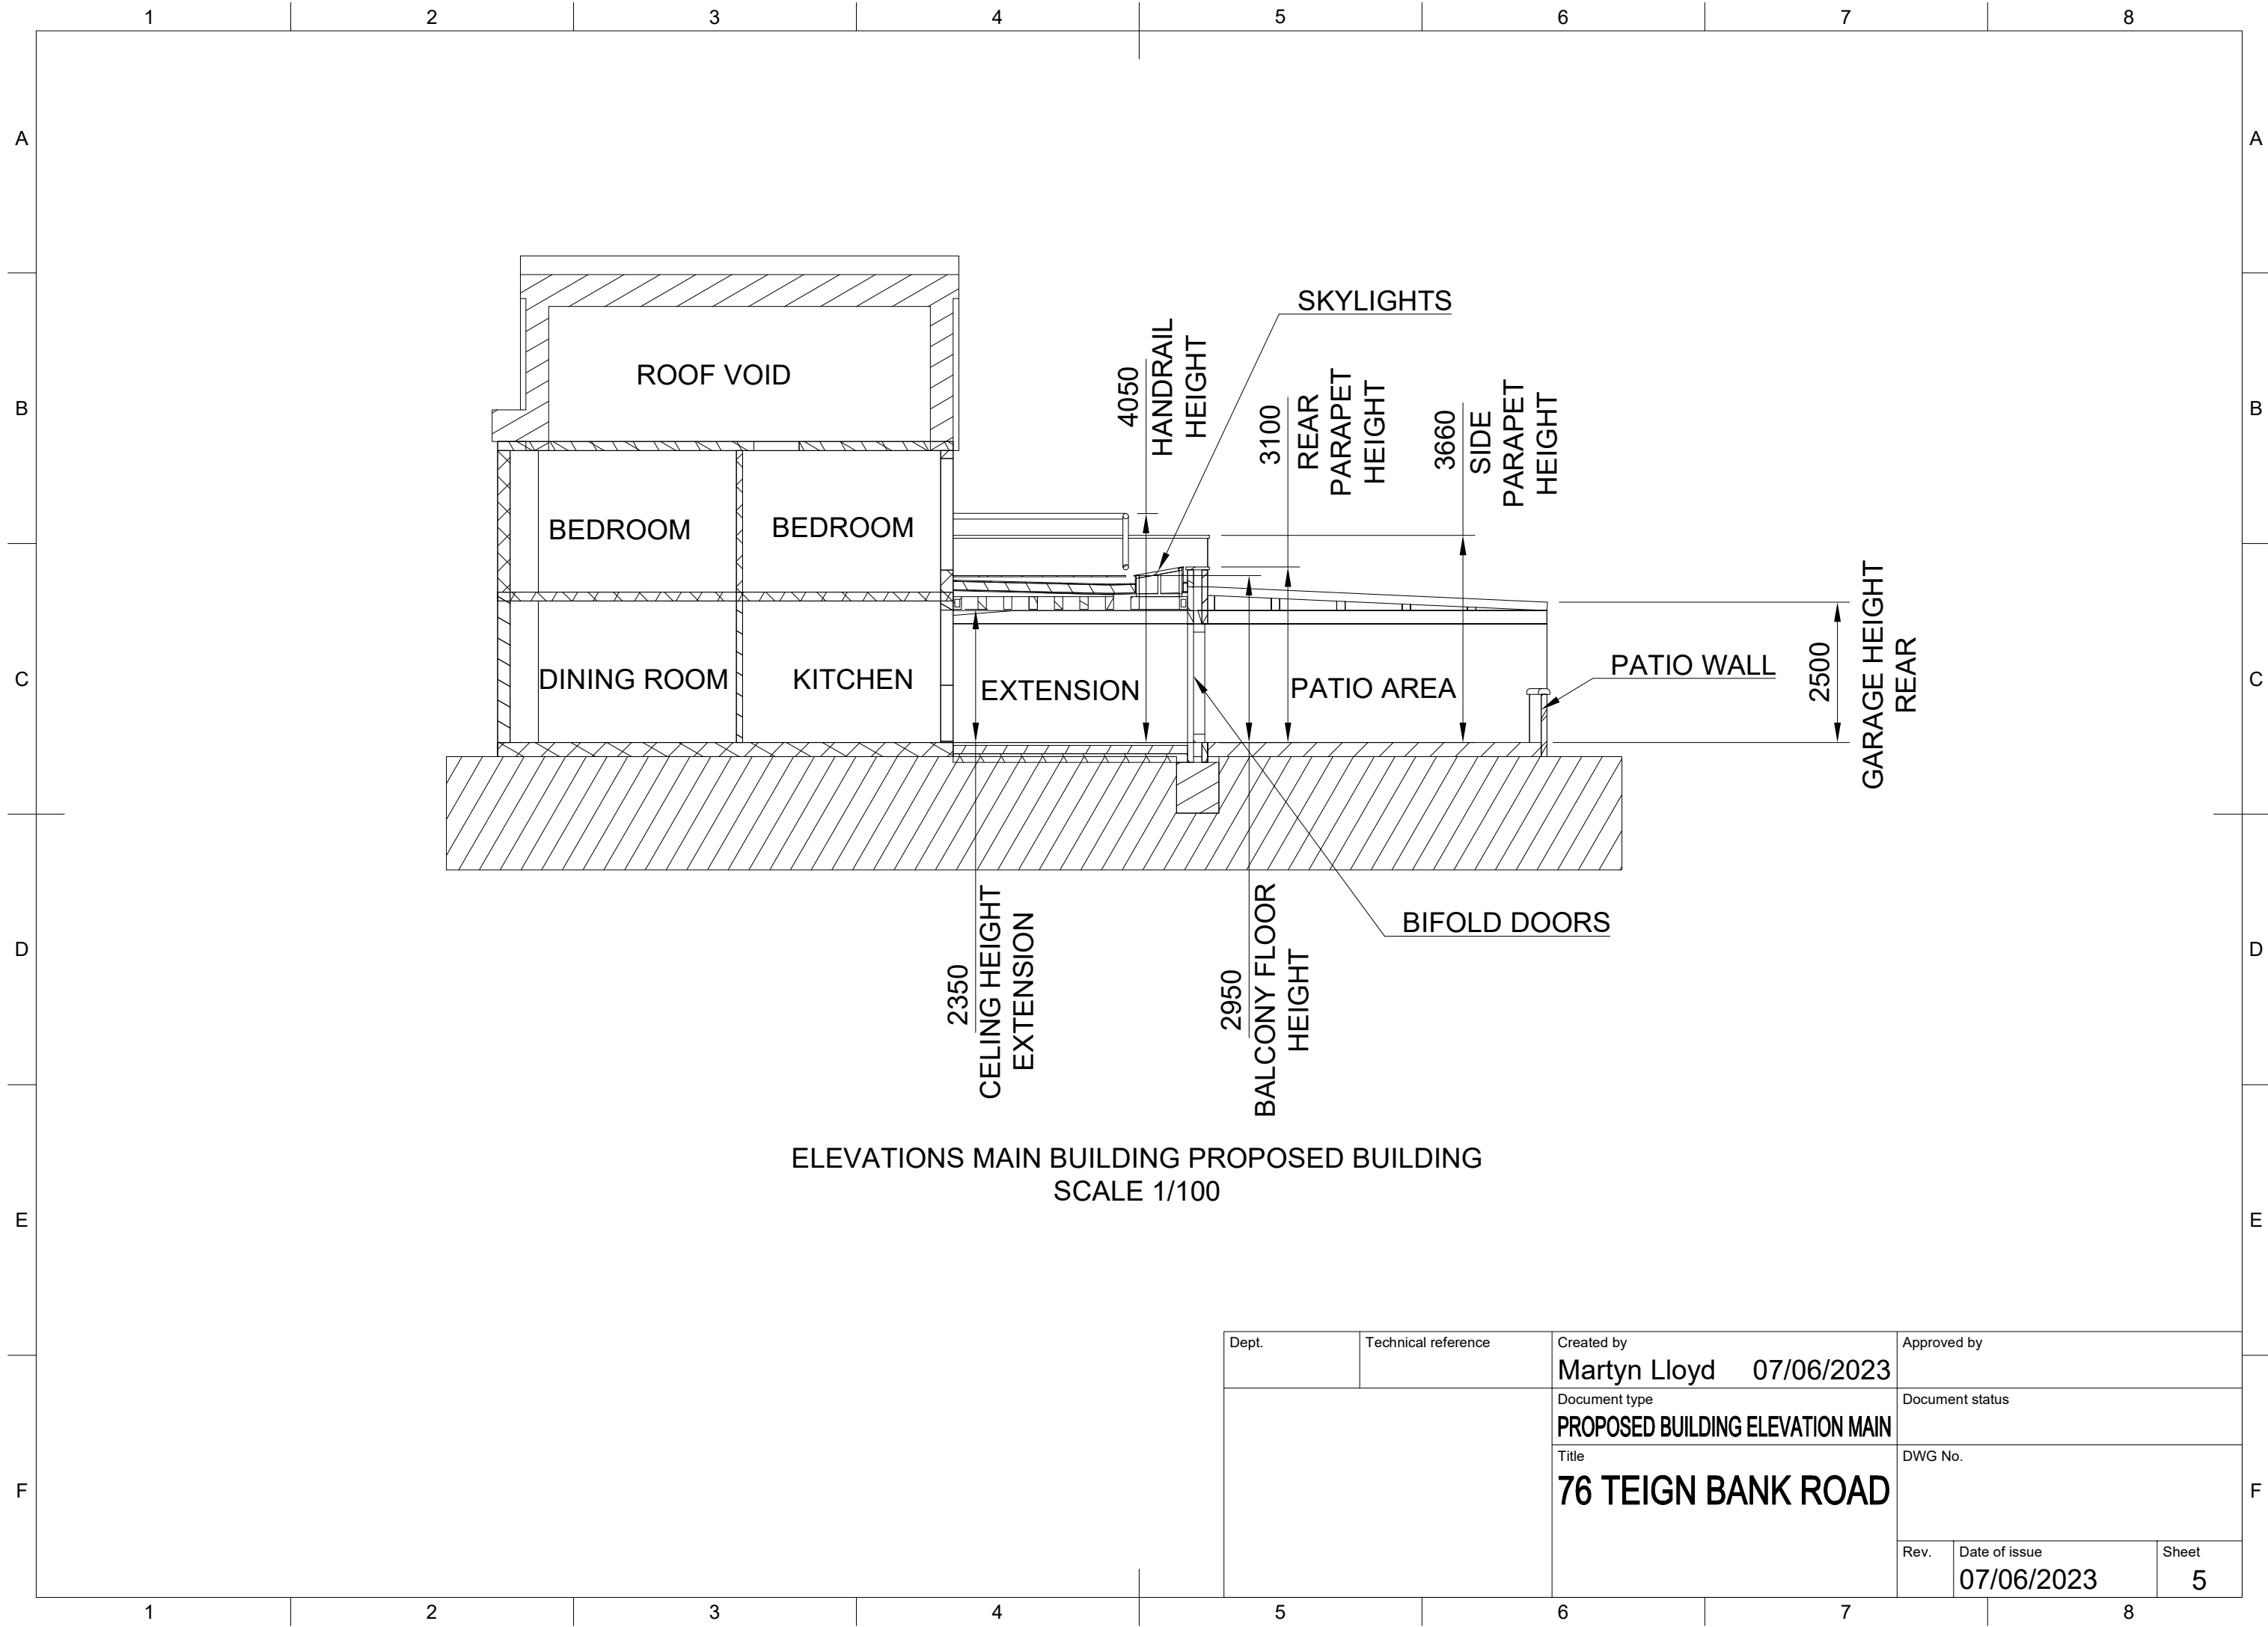

Dept.	Technical reference	Created by Martyn Lloyd 07/06/2023	Approved by	
		Document type PROPOSED BUILDING ELEVATION MAIN	Document status	
		Title 76 TEIGN BANK ROAD	DWG No.	
			Rev.	Date of issue 07/06/2023
			Sheet	5