
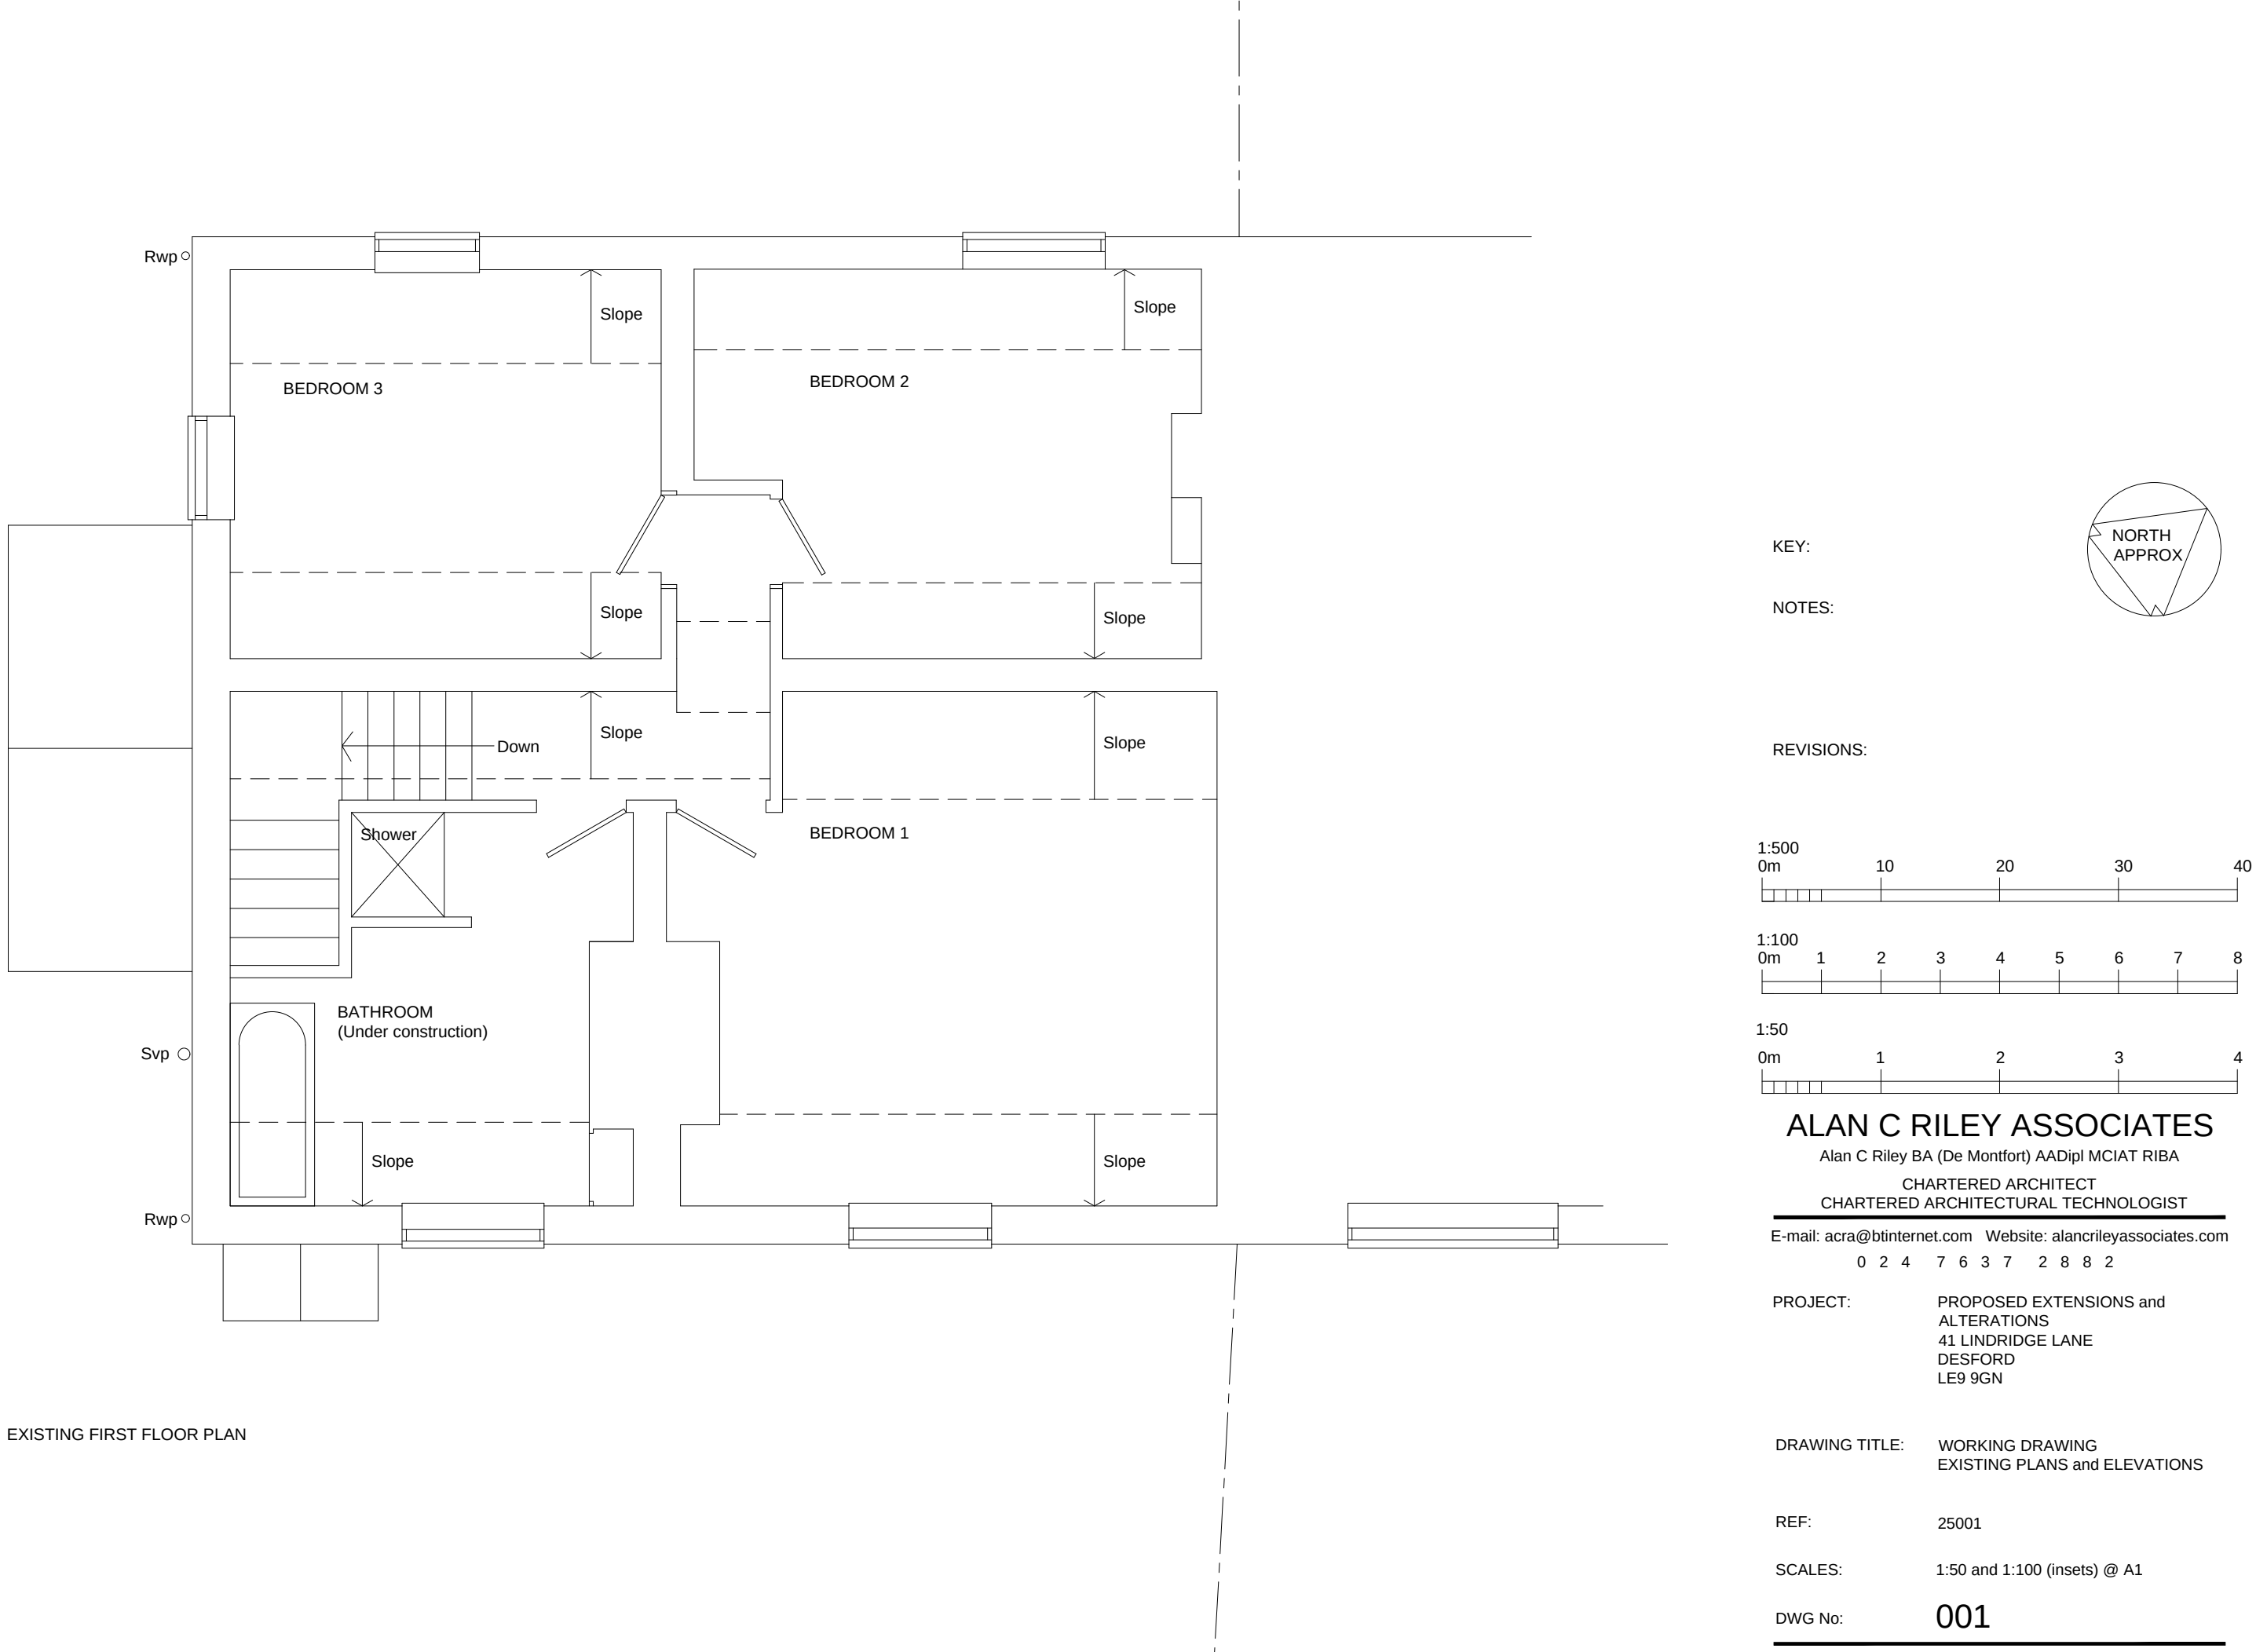
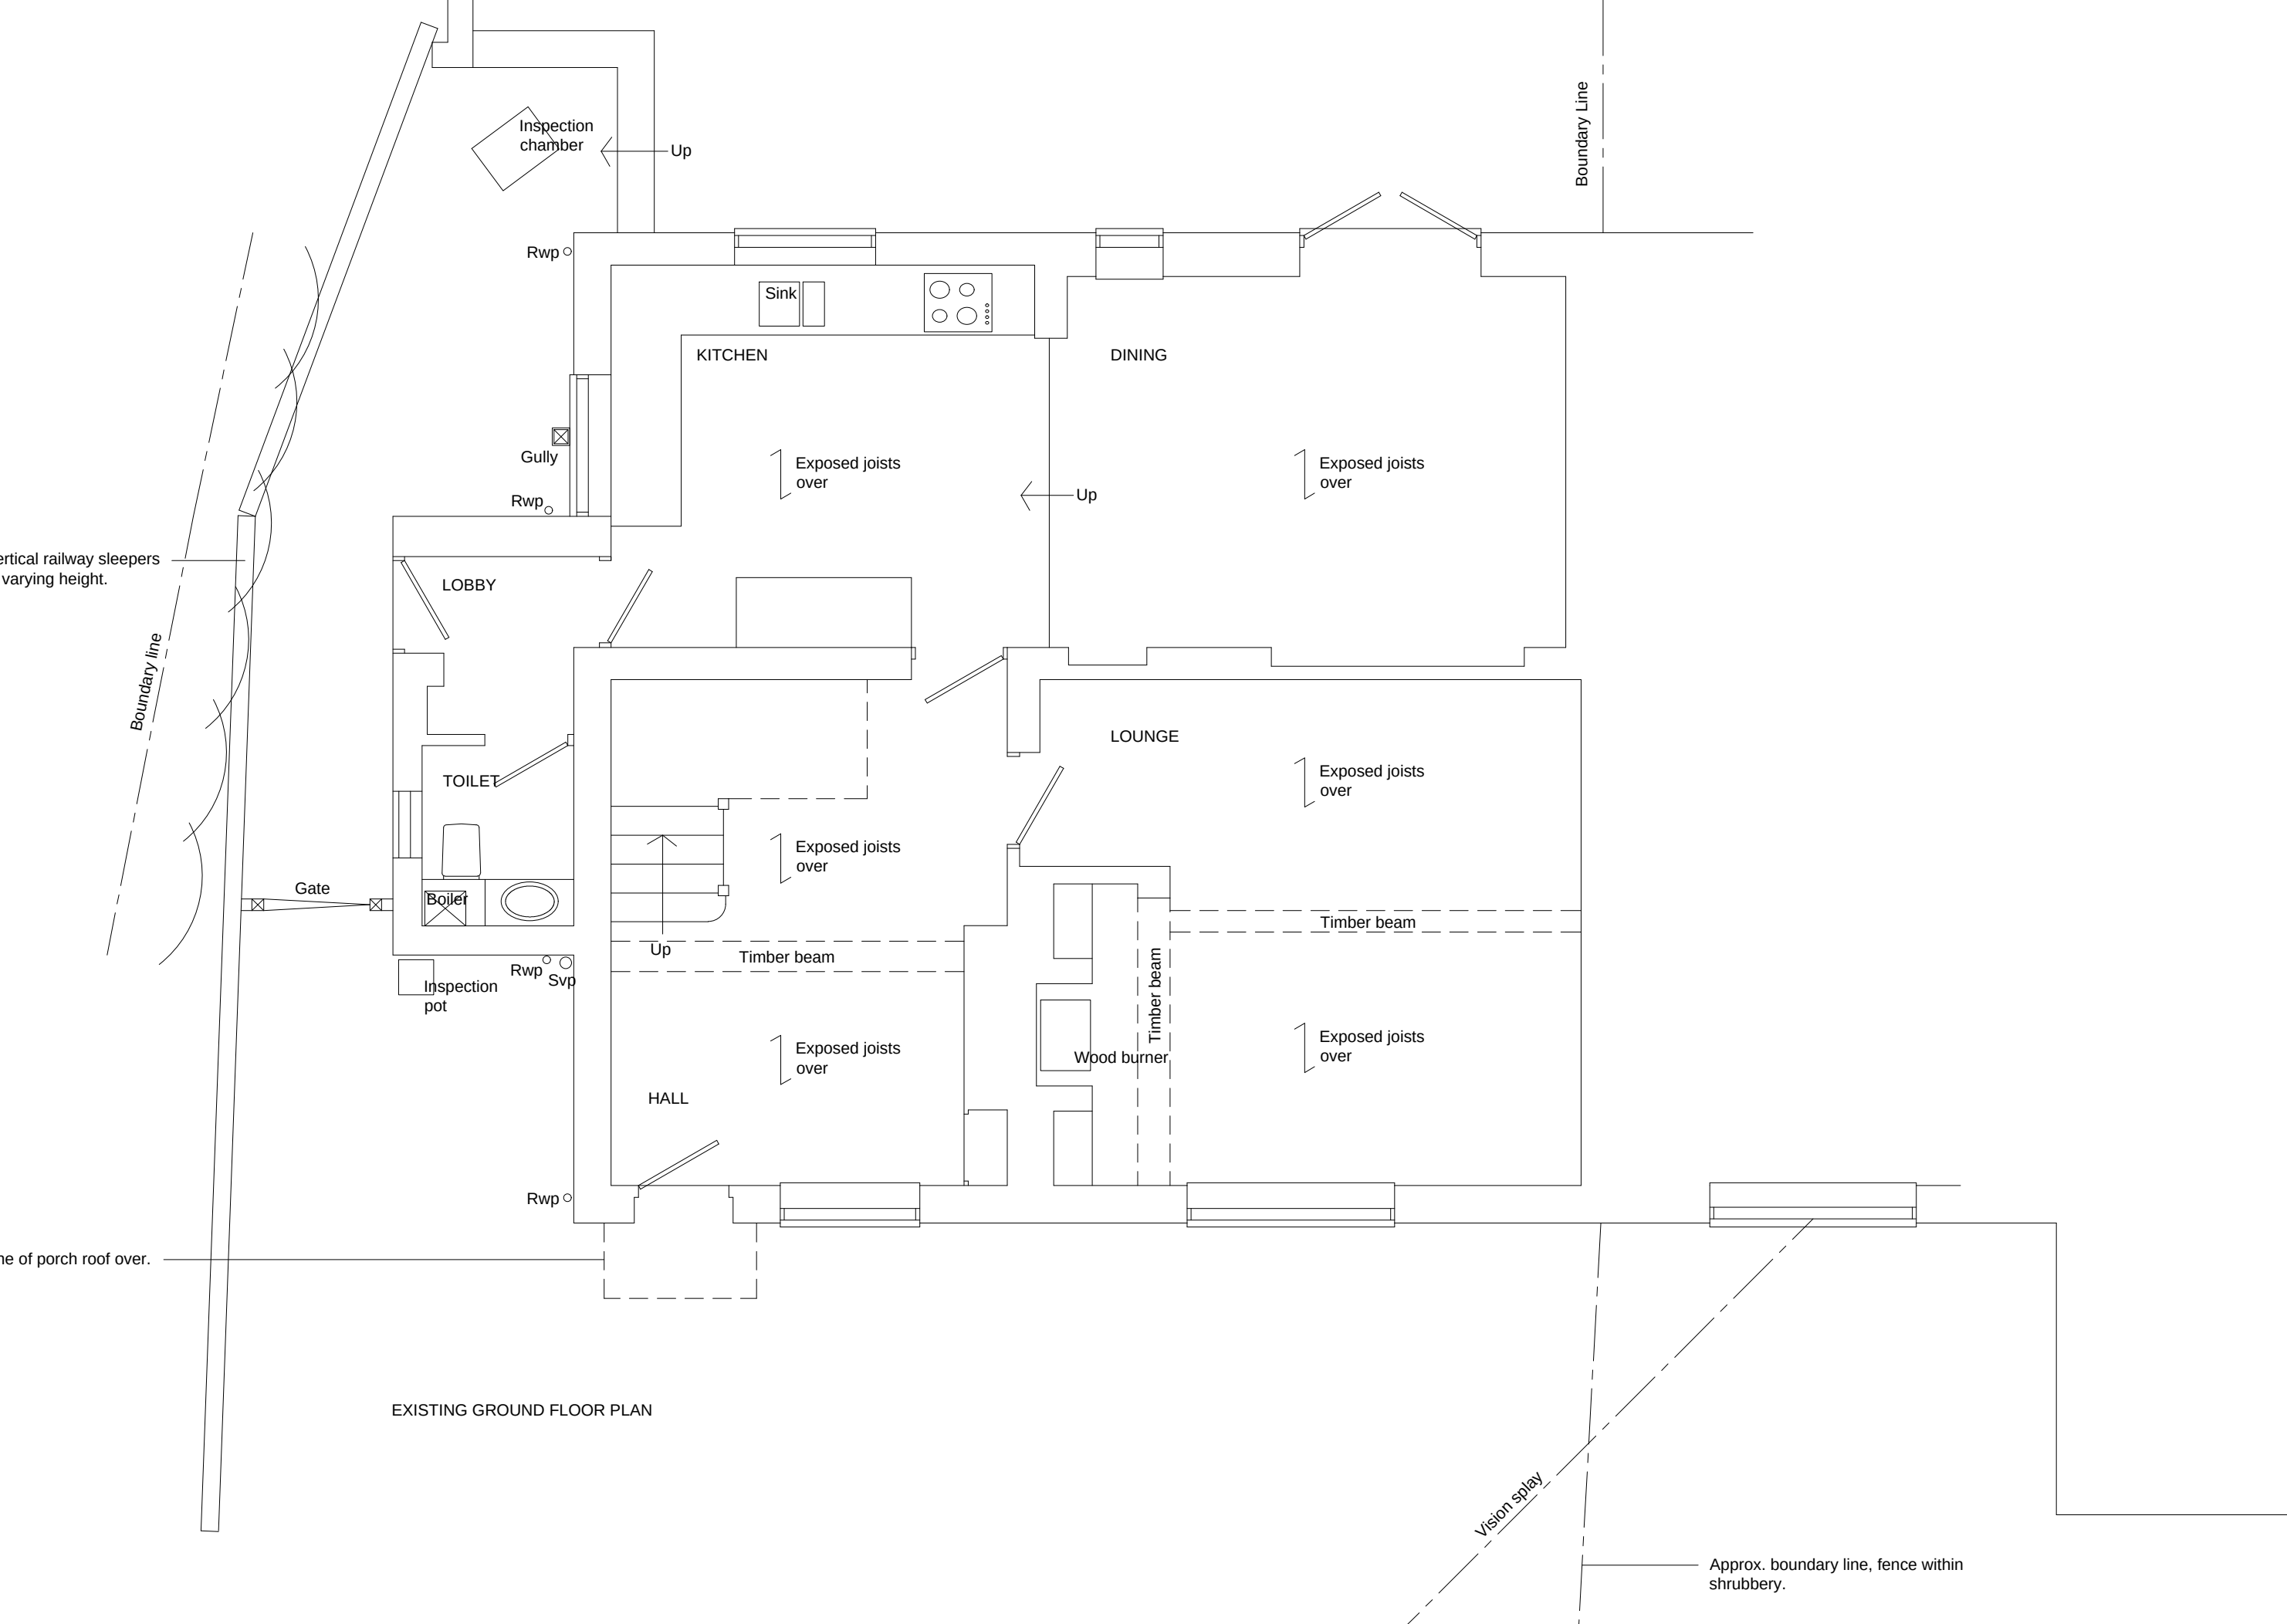


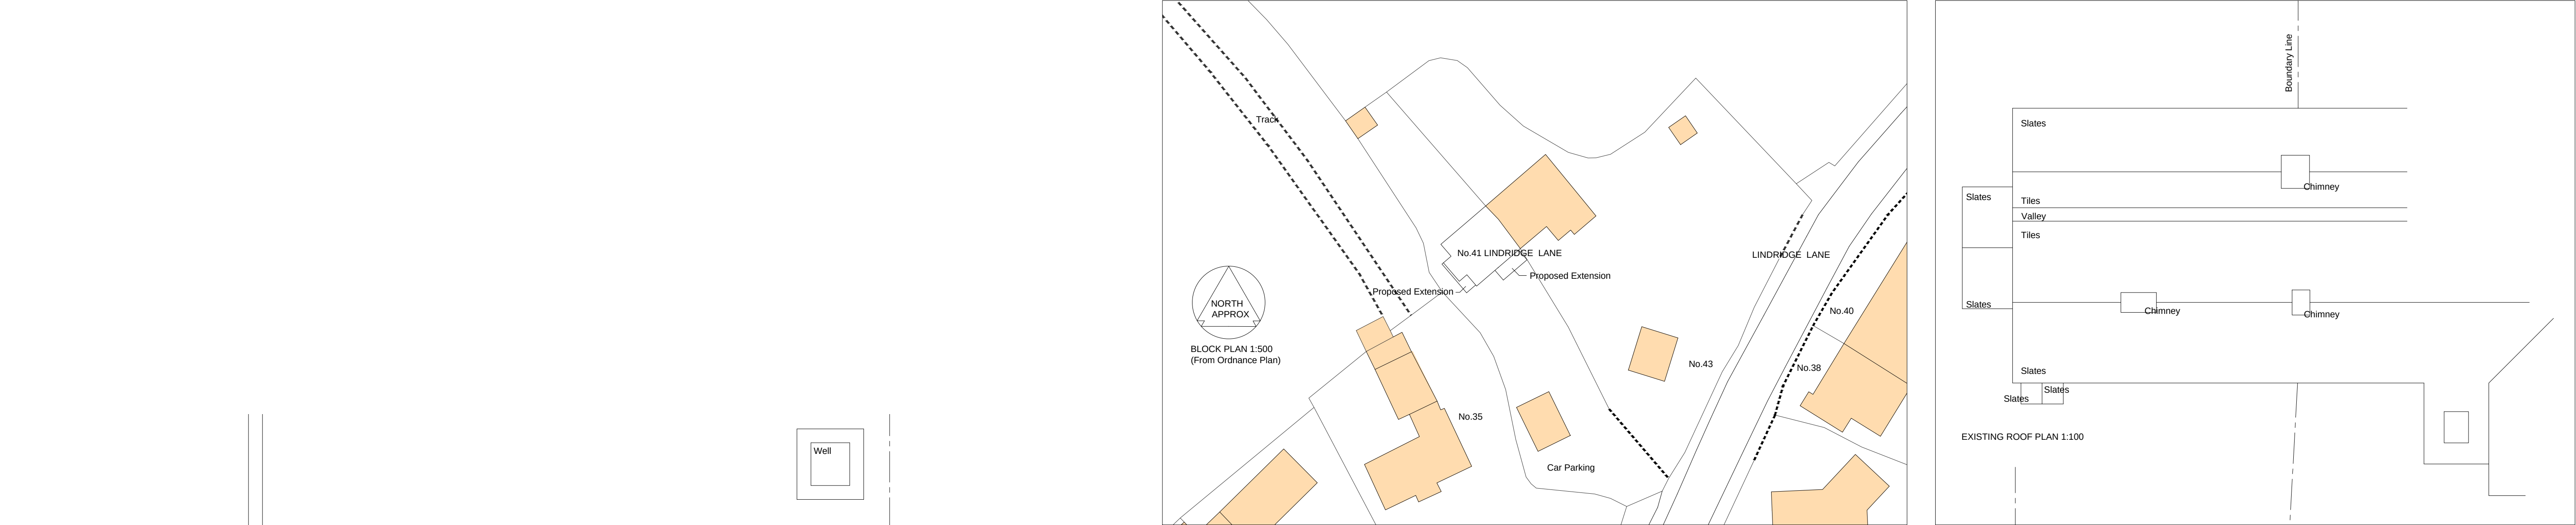

KEY:

NOTES:

REVISIONS:

1:500
0m 10 20 30 40

1:100
0m 1 2 3 4 5 6 7 8

1:50
0m 1 2 3 4

ALAN C RILEY ASSOCIATES
Alan C Riley BA (De Montfort) AADipl MCIAT RIBA
CHARTERED ARCHITECT
CHARTERED ARCHITECTURAL TECHNOLOGIST
E-mail: acra@btinternet.com Website: alancrileyassociates.com
0 2 4 7 6 3 7 2 8 8 2

PROJECT: PROPOSED EXTENSIONS and ALTERATIONS
41 LINDRIDGE LANE
DESFORD
LE9 9GN

DRAWING TITLE: WORKING DRAWING
EXISTING PLANS and ELEVATIONS

REF: 25001

SCALES: 1:50 and 1:100 (insets) @ A1

DWG No: **001**