
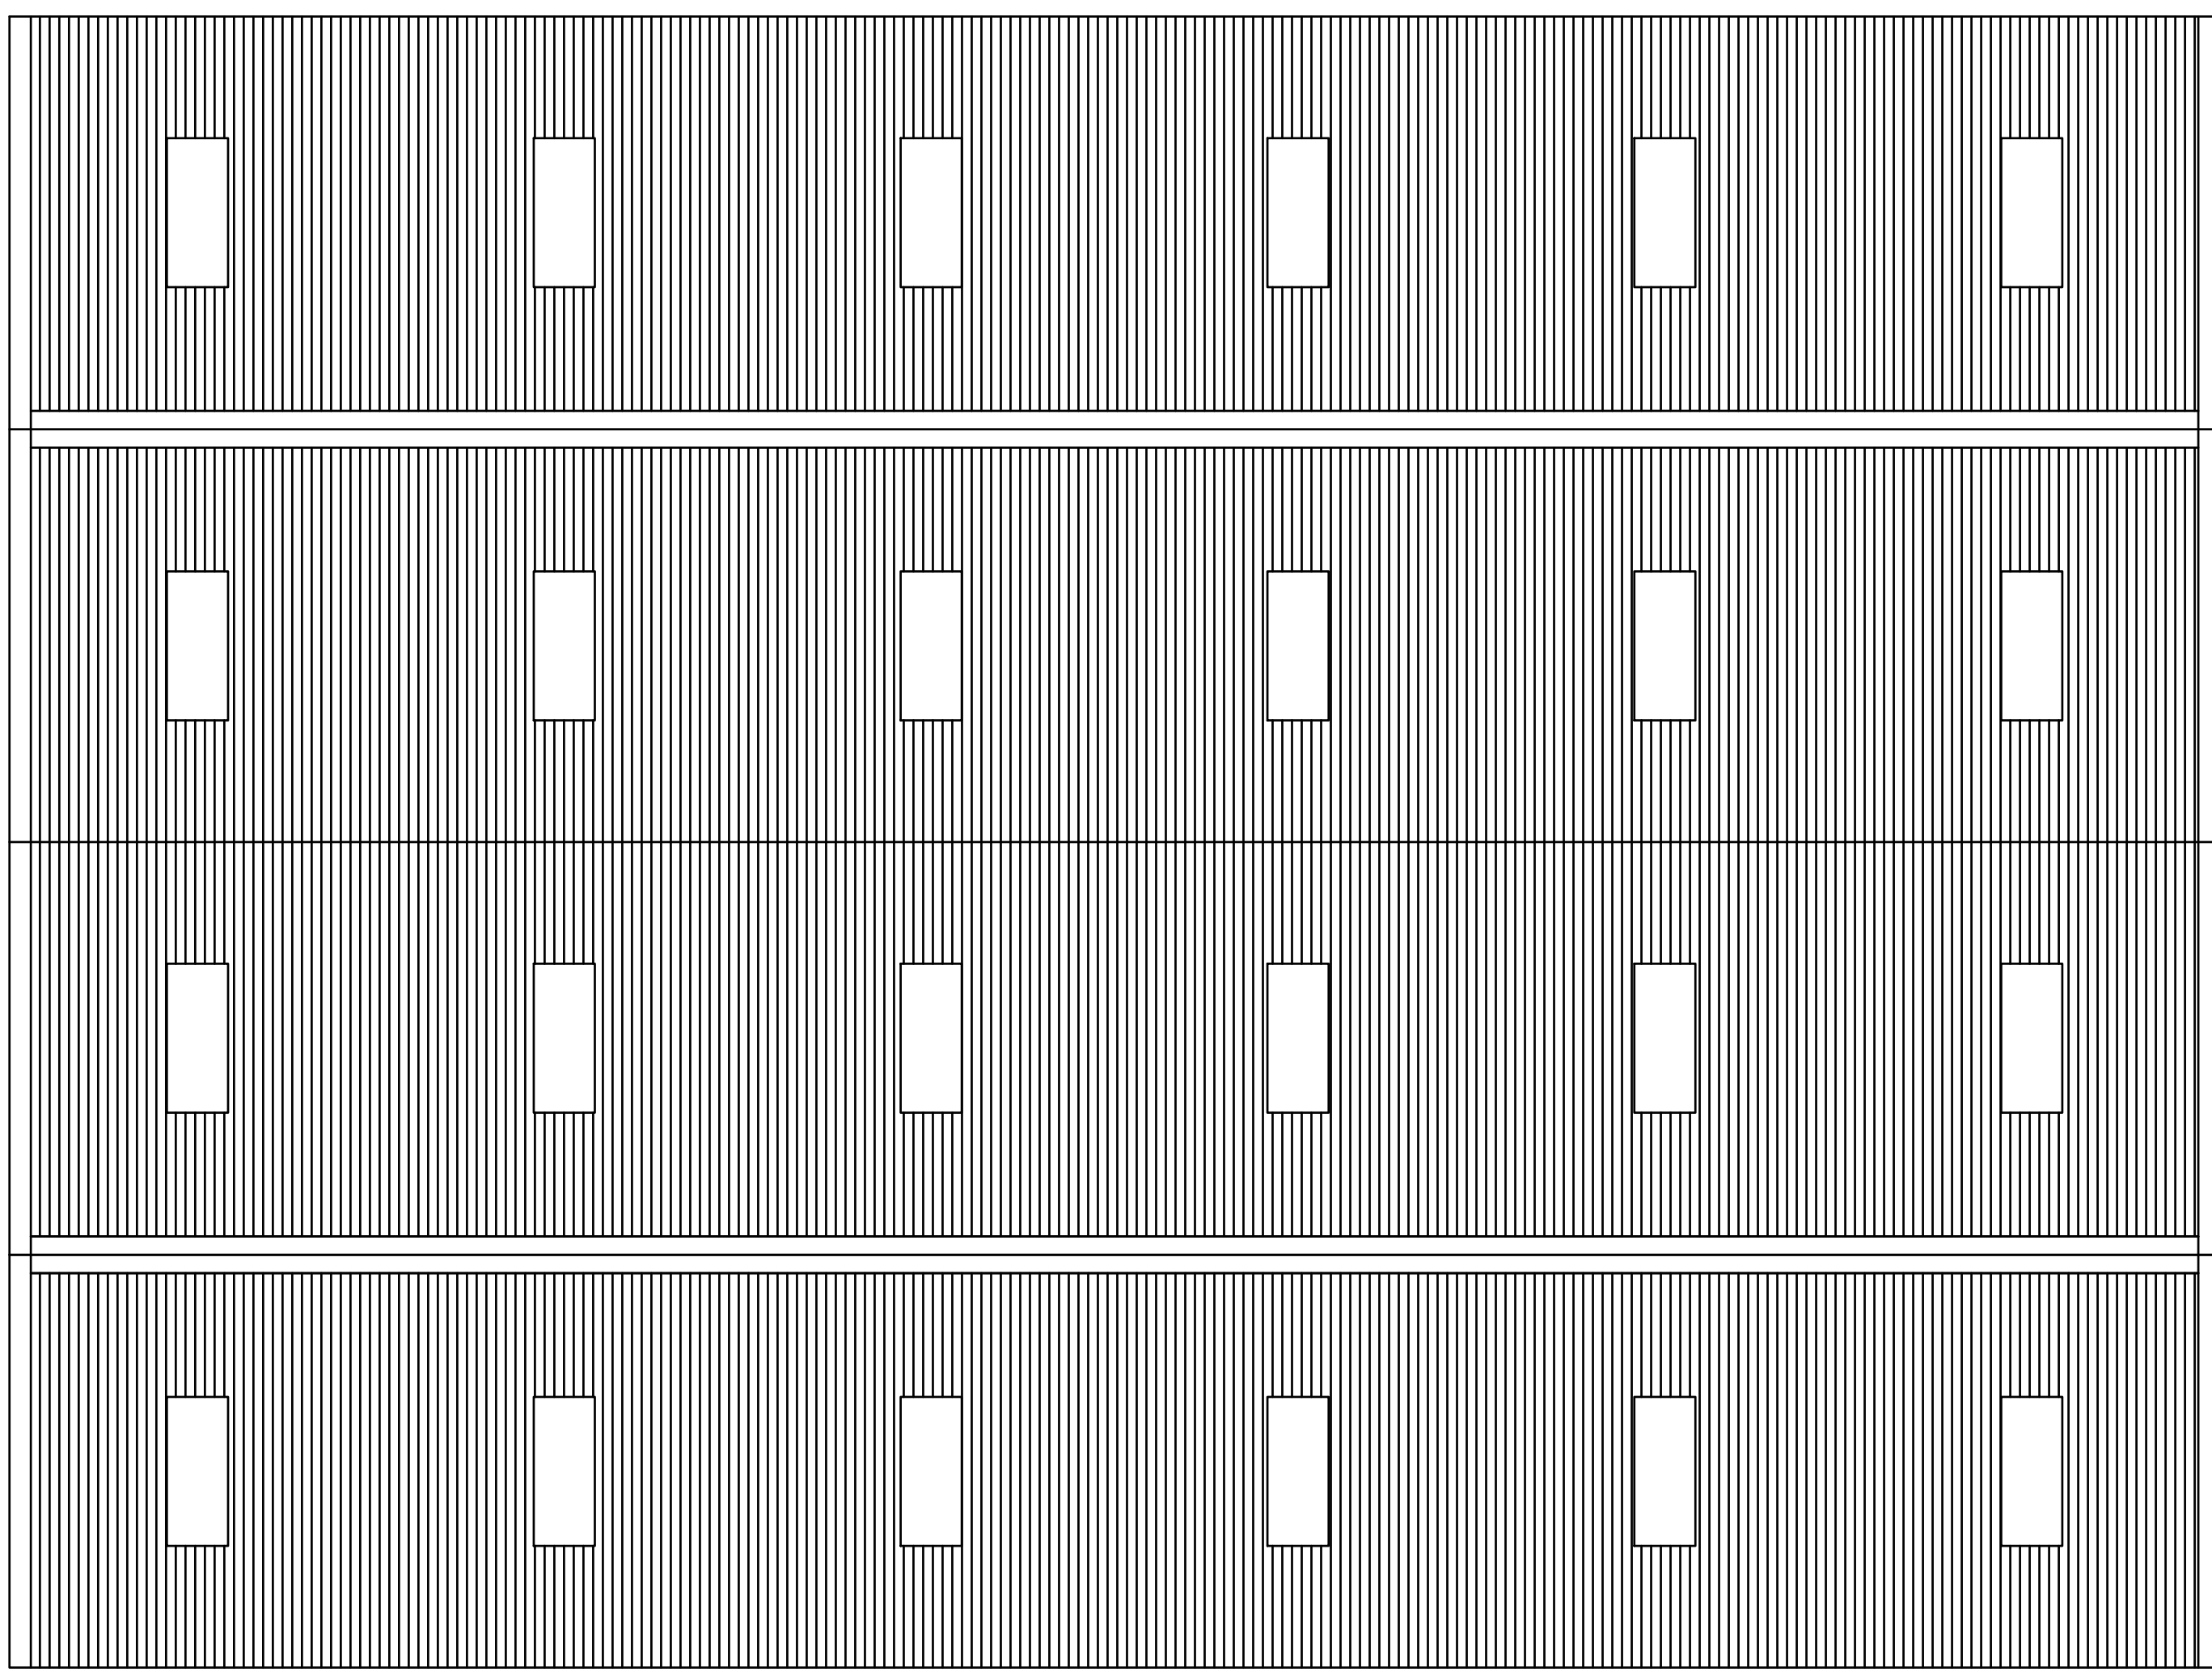


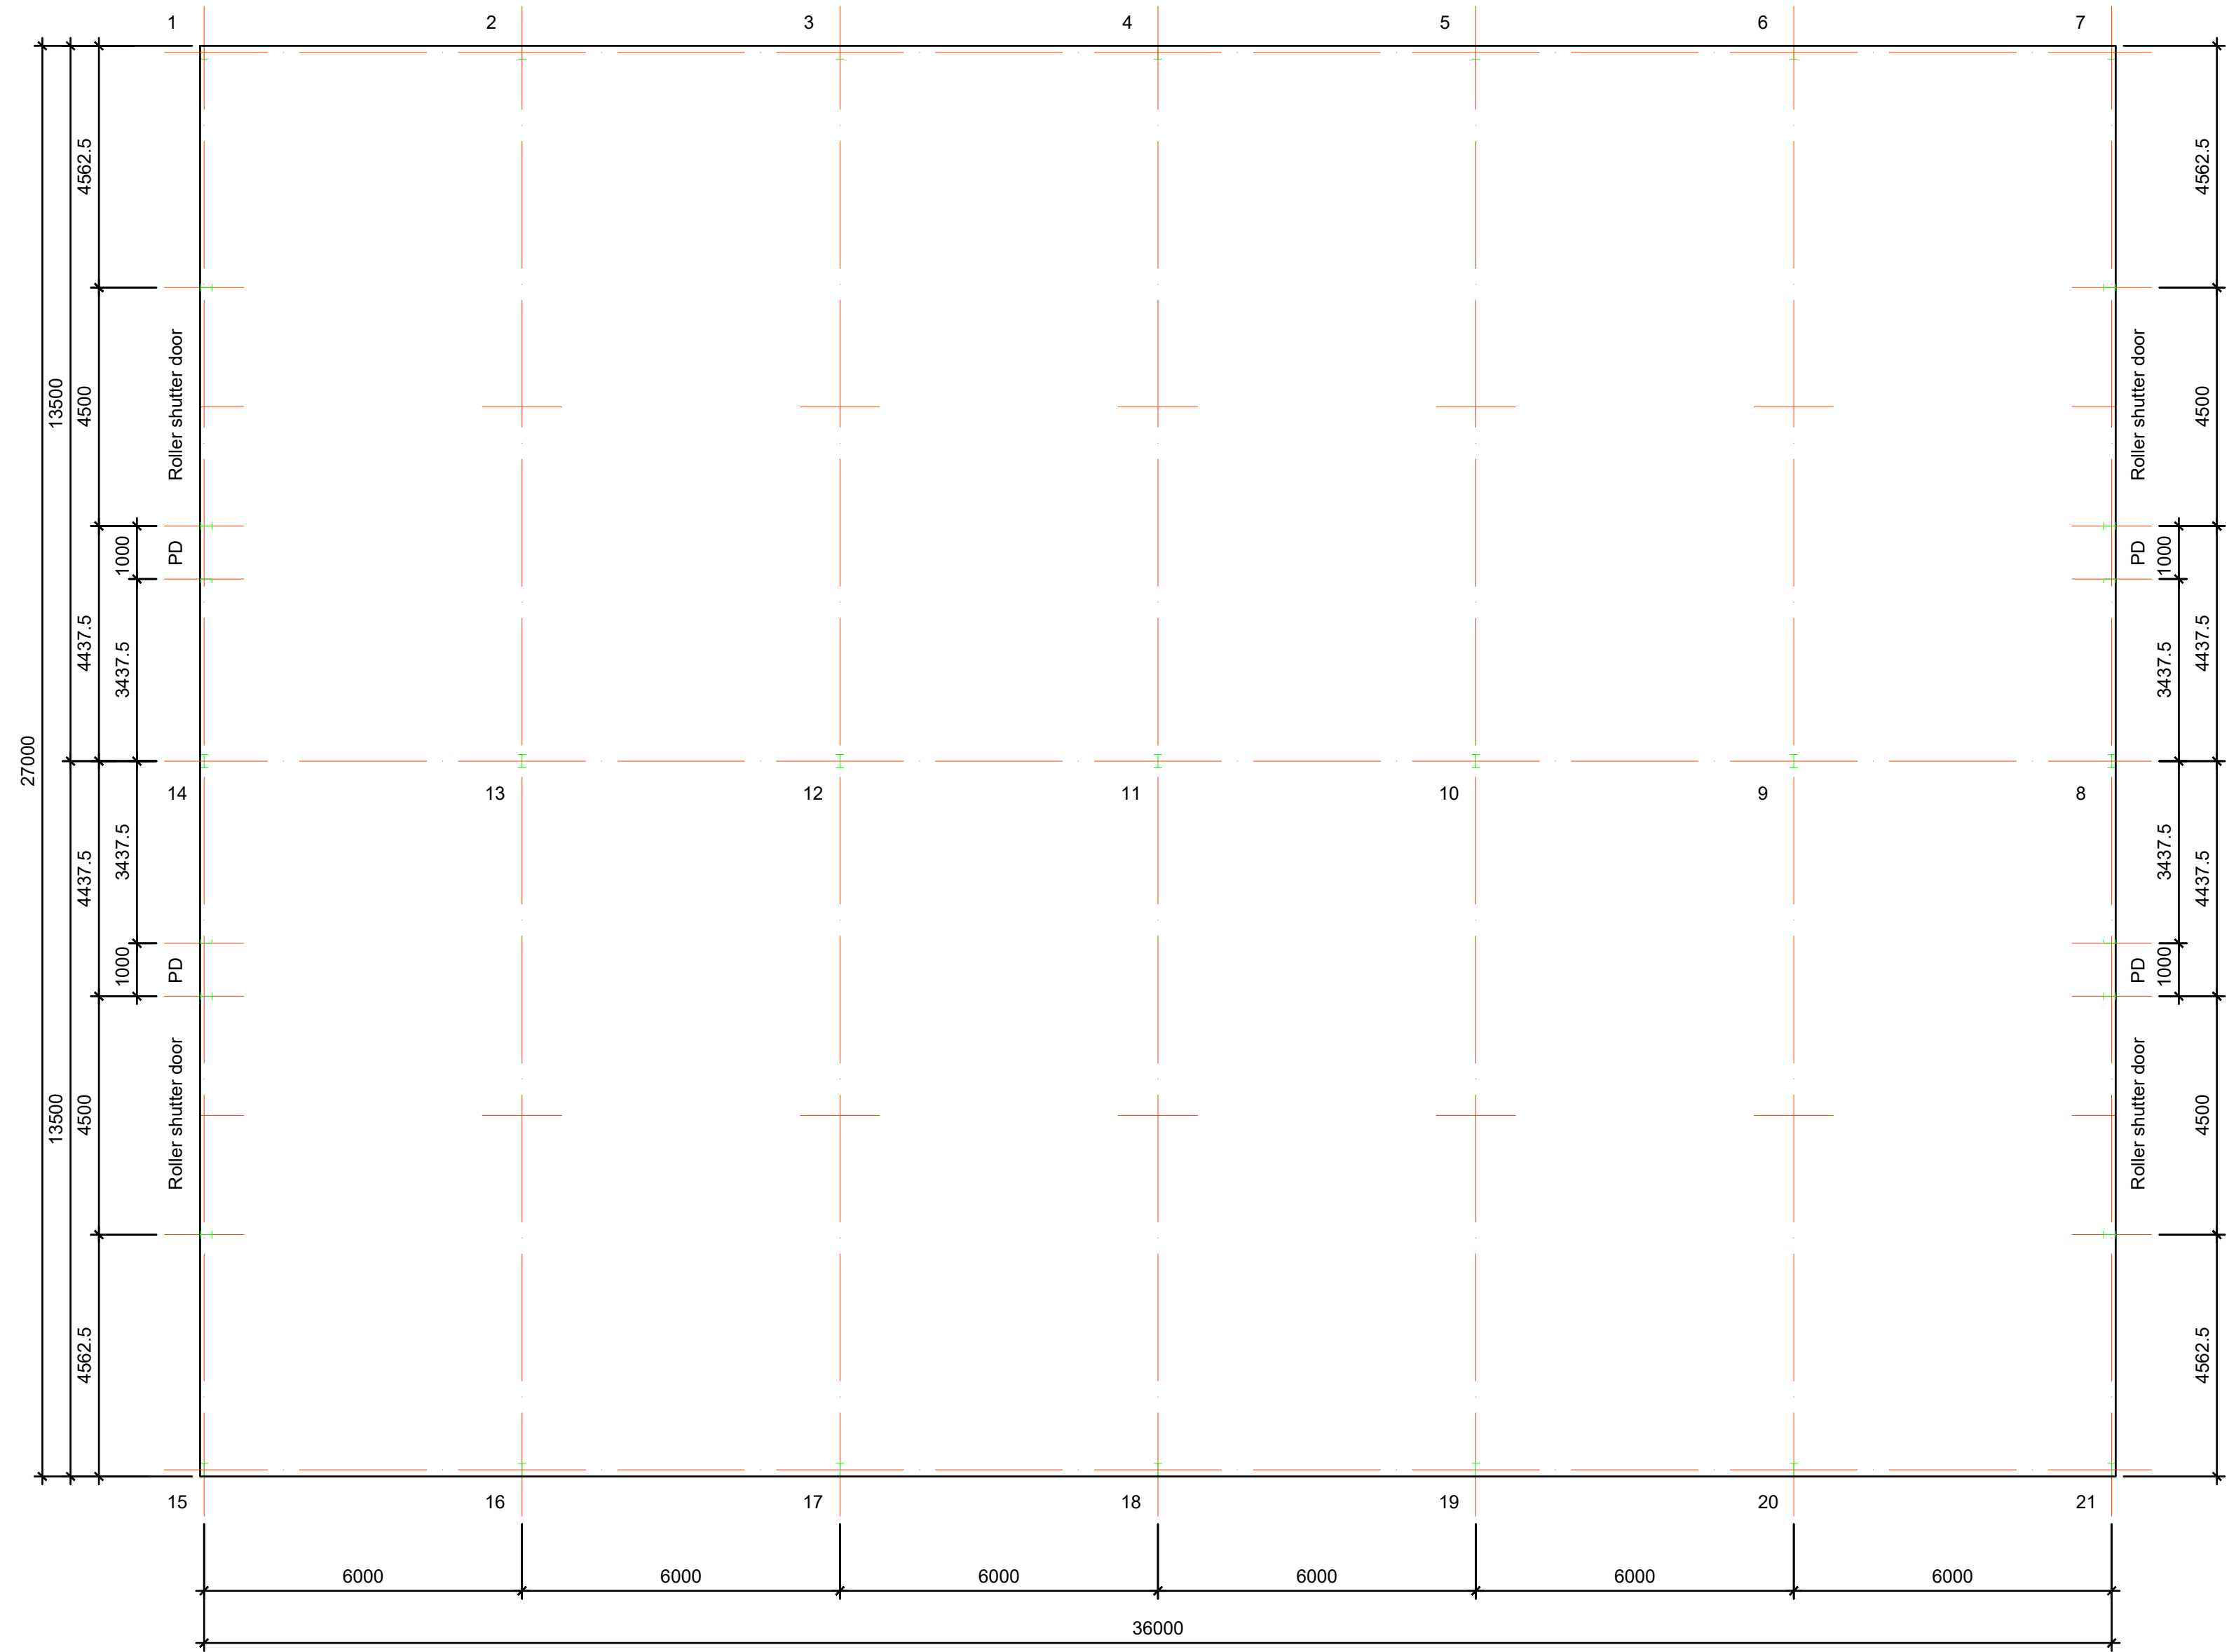

NOTE!
ALL MAPS REPRODUCED UNDER
LICENCE No 100047474.

NOTE
ALL MATERIALS USED ON THE PROPOSED
STRUCTURE WILL BE IN KEEPING WITH THE
ADJOINING AND SURROUNDING BUILDINGS.

COPYRIGHT NOTICE
DRAWING REMAINS THE PROPERTY
OF CT PLANNING AND MAY NOT BE
REPRODUCED OR ALTERED
WITHOUT THE PRIOR CONSENT OF
MARK TUSON.

Date Sept 2024	Approved by
Drawn by MT	Scale - 1 : 100 (A1)
Notes	
Client Mr and Mrs Garland Mythe Farm Atherstone CV9 3PF	Details Proposed new farm building
CT PLANNING Tel - 01543 418779 Email - apps@ctplanning.co.uk Web - www.ctplanning.co.uk Three Spires House, Station Road, Lichfield, Staffordshire, WS13 6HX	
REVISION:- B.	DRAWING NO:- MT / 1591 / 1

