


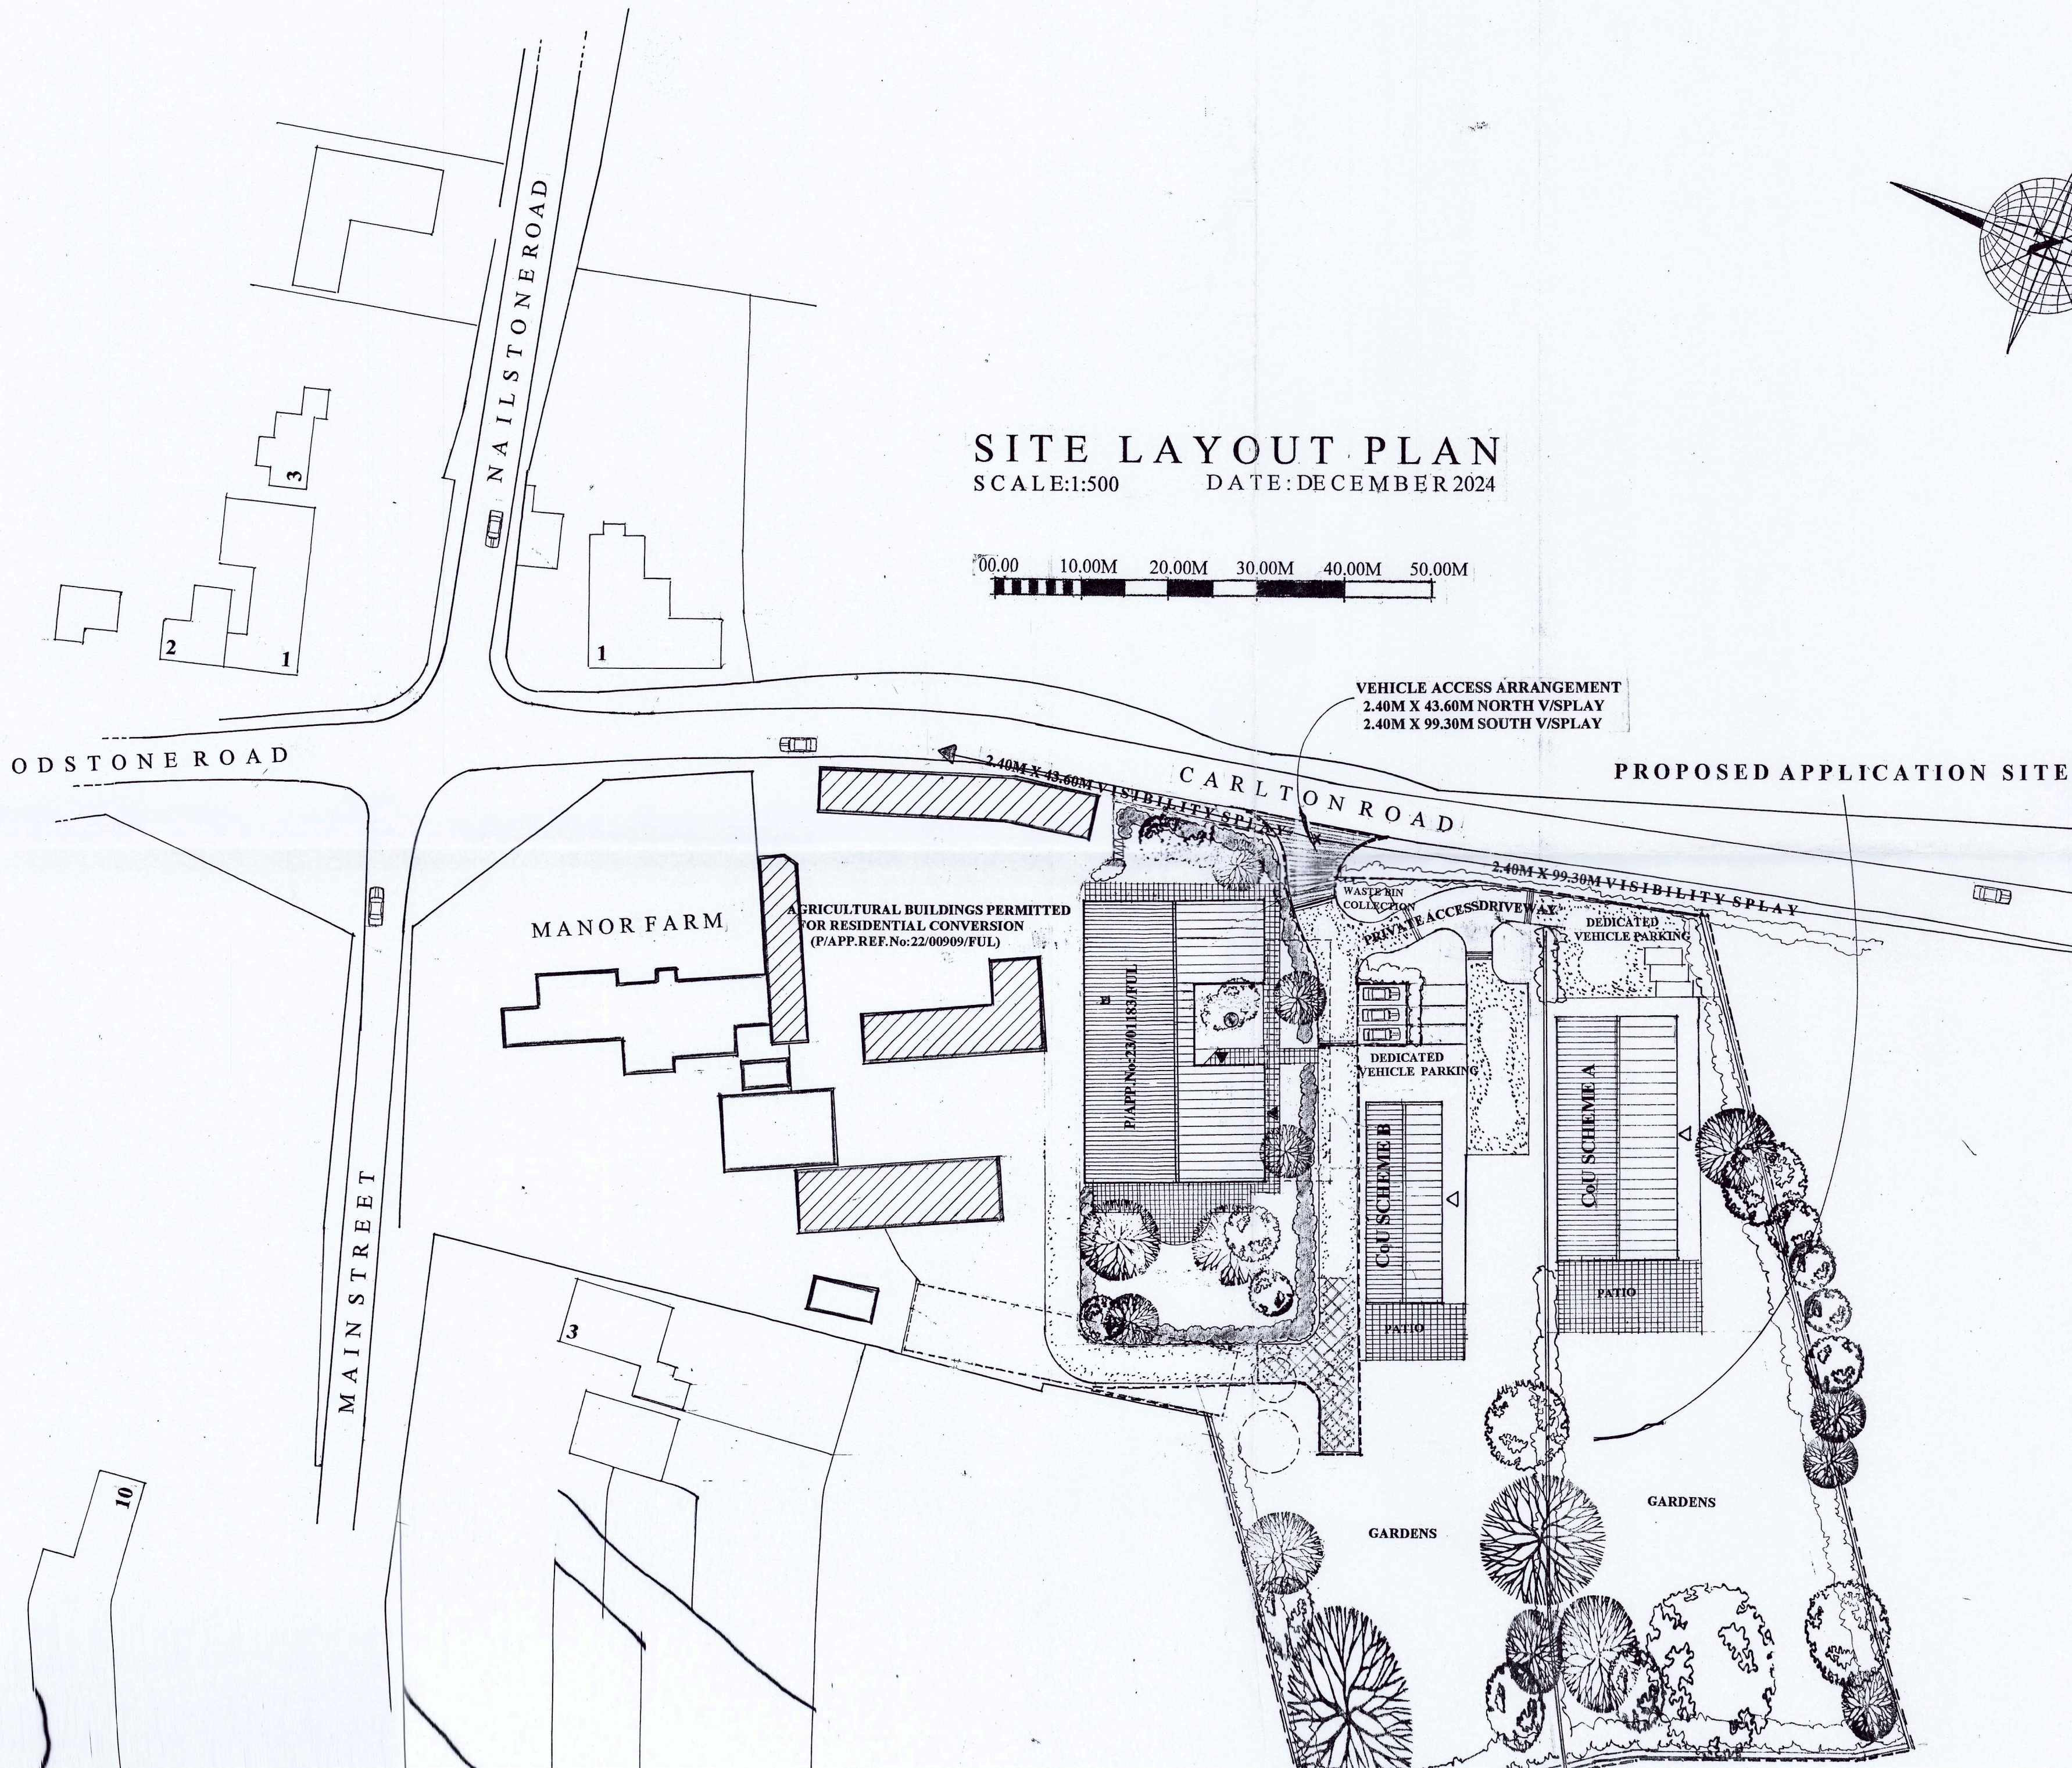

CLIENTS:
Messrs. D&R Jackson

PROJECT:
The Proposed Conversion of:
Two Agricultural Outbuildings
To Form Two Dwellinghouses.
Manor Farm,
Carlton Road,
Barton-in-the-Beans.
Leicestershire.

DRAWING TITLE:
Proposed Site Layout Plan.
SCALE: 1:500 @ A2
DATE: December 2024
DRWG. No: HMD/PD/0563/01.
c Copyright HMD/2024

HOUSEMARTIN
DESIGNS



c Copyright HMD.
(The Copyright, Designs & Patents Act 1988 - as amended)