



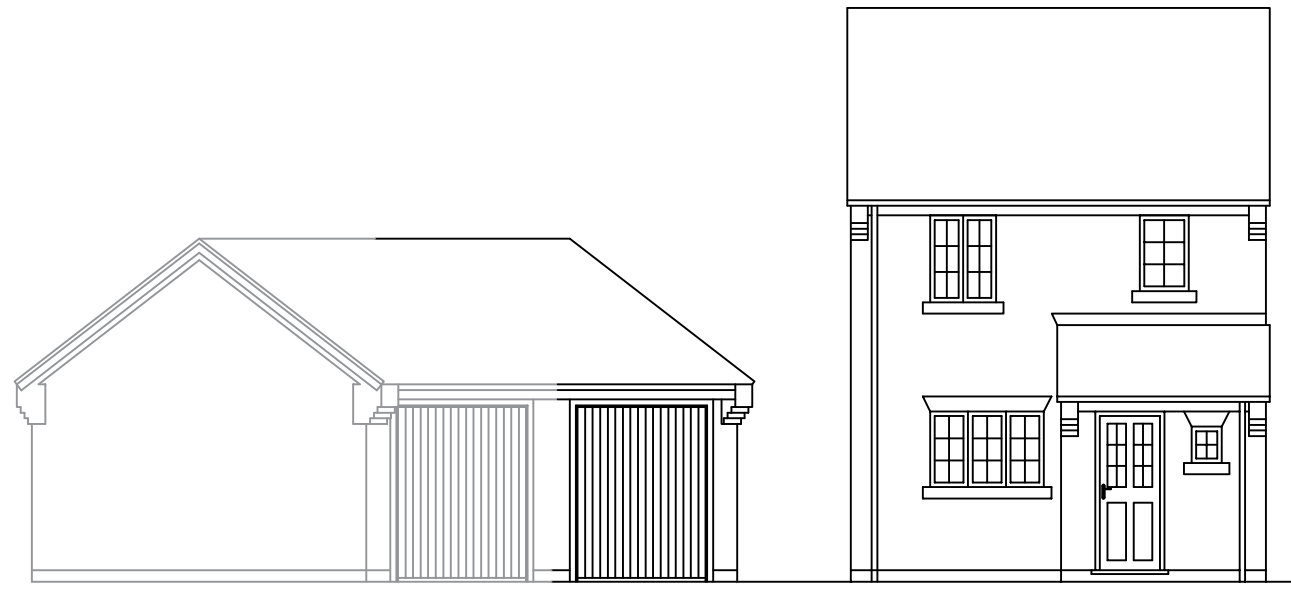


Existing South East Elevation
Scale 1/100

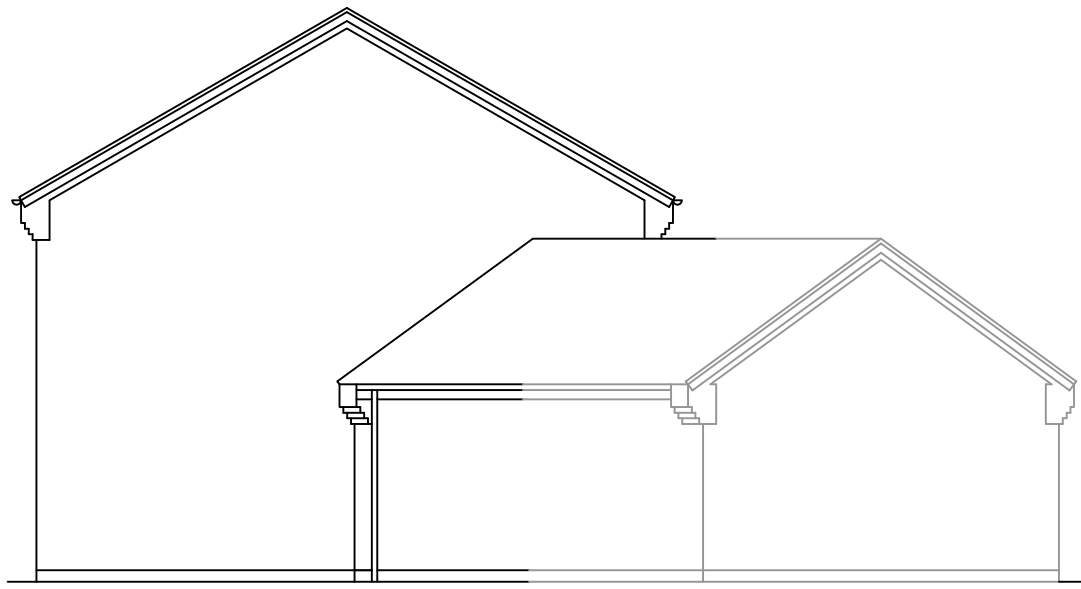


Existing South West Elevation
Scale 1/100




Existing North West Elevation
Scale 1/100

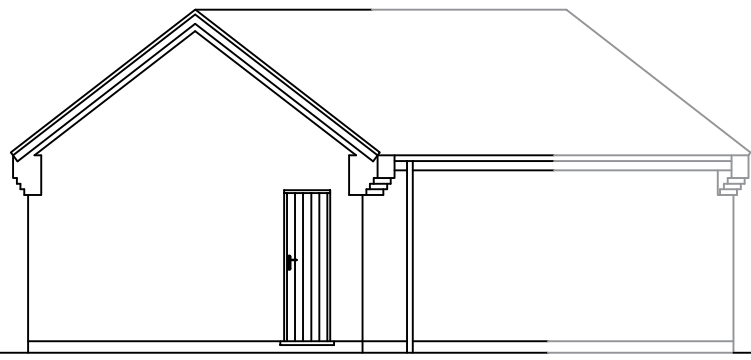


Existing North East Elevation
Scale 1/100

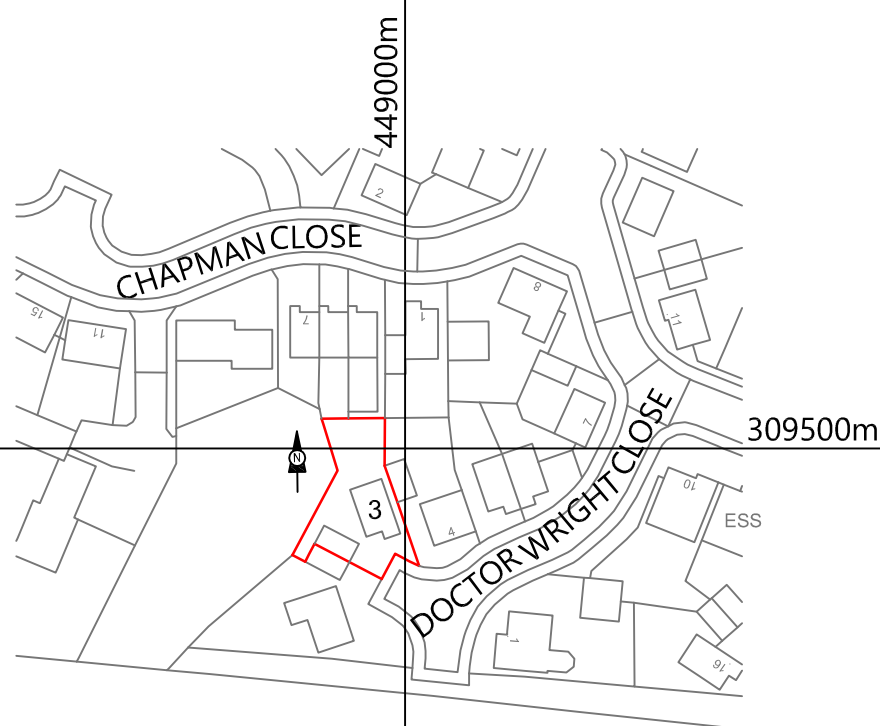


PROPOSED LOCATION PLAN
Scale 1/1250

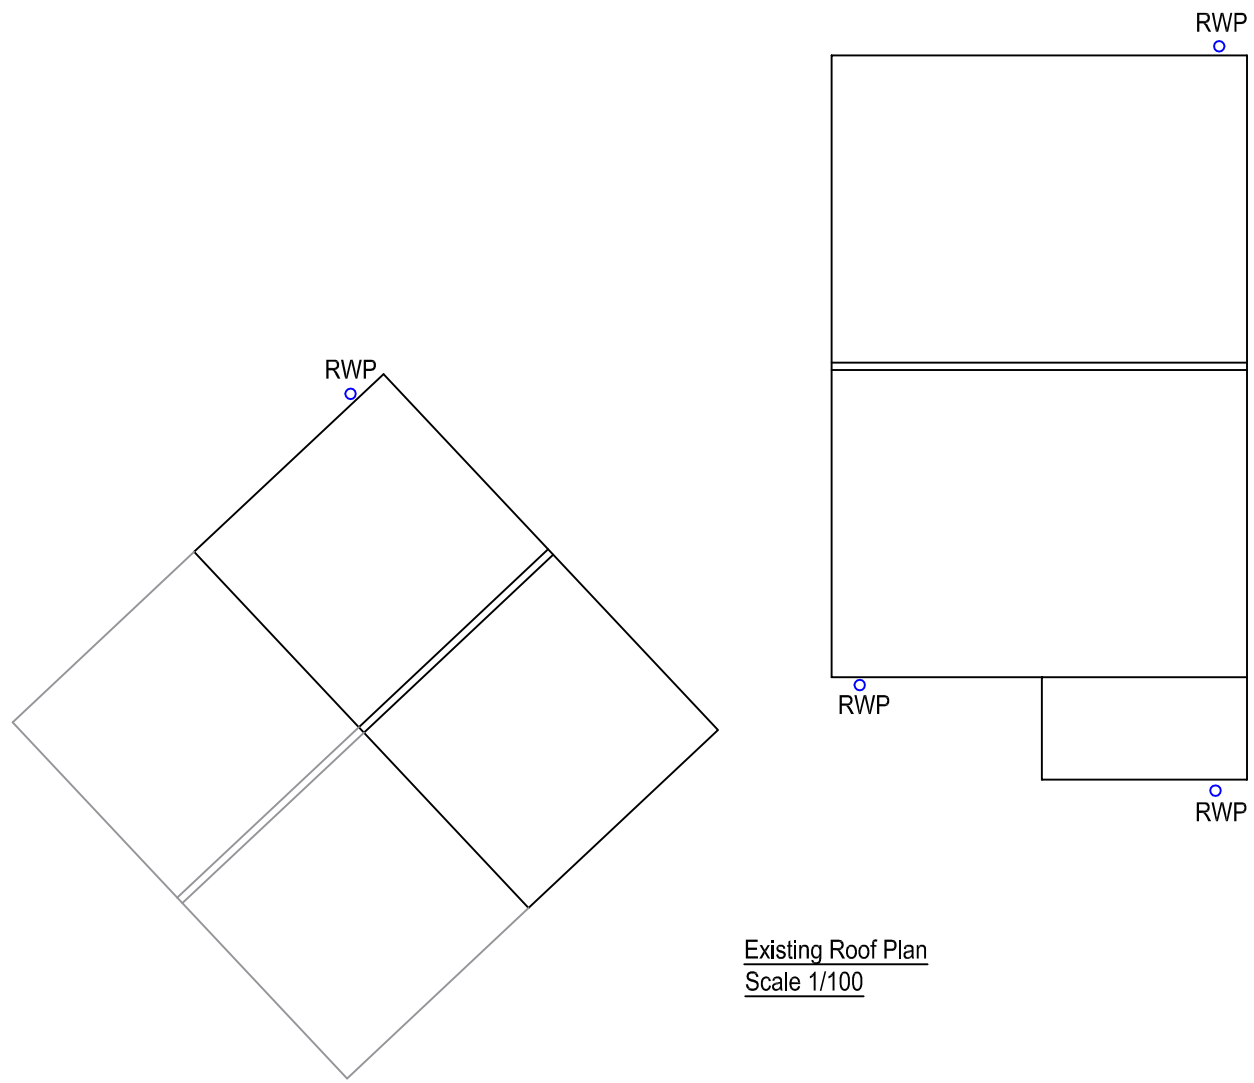


Existing Roof Plan
Scale 1/100

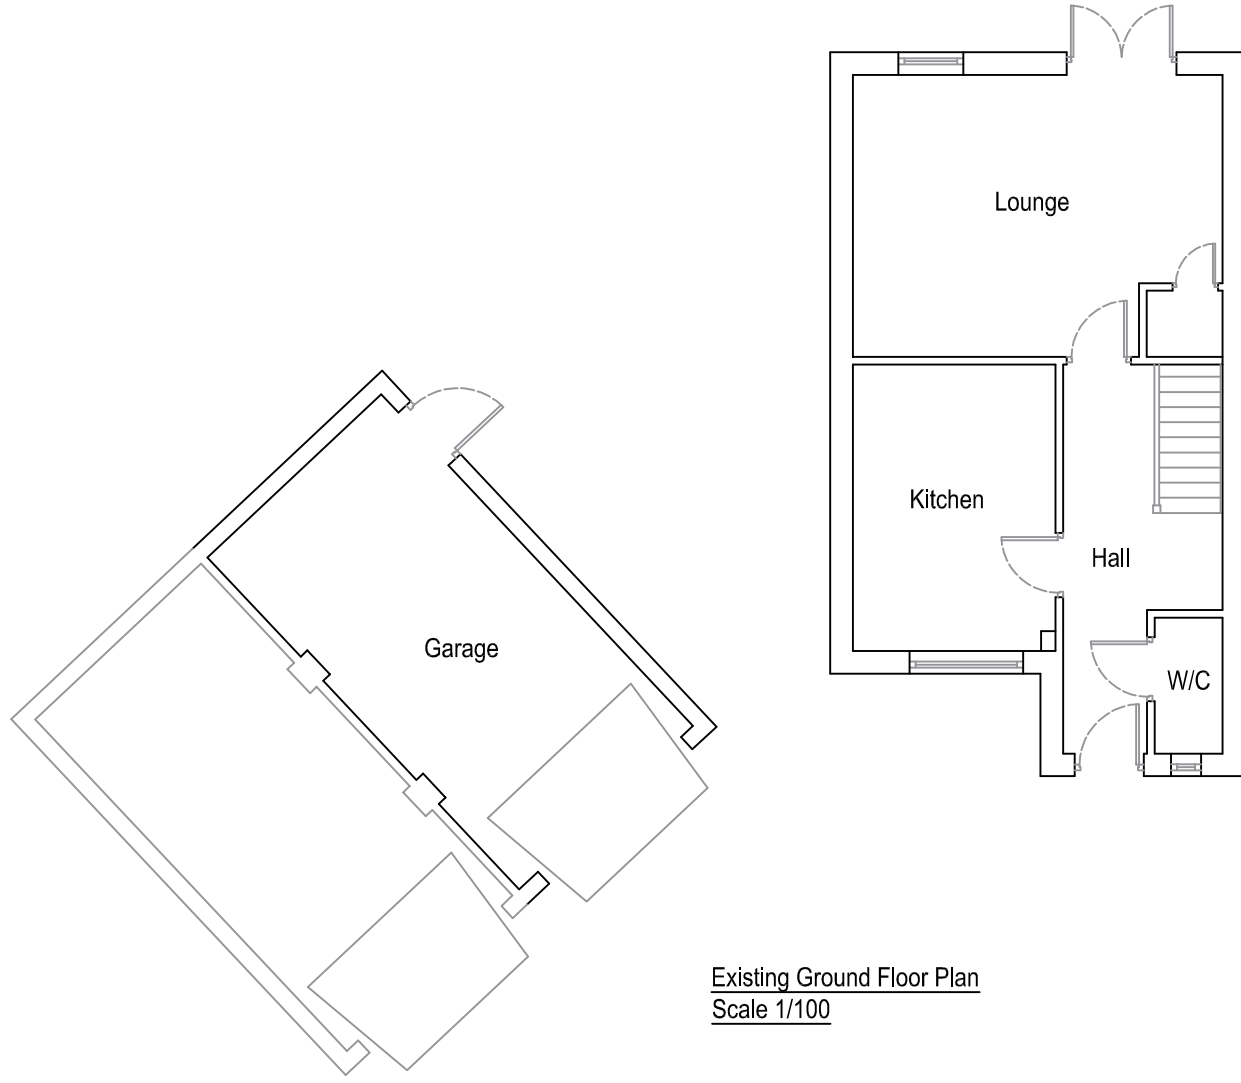


Existing Ground Floor Plan
Scale 1/100

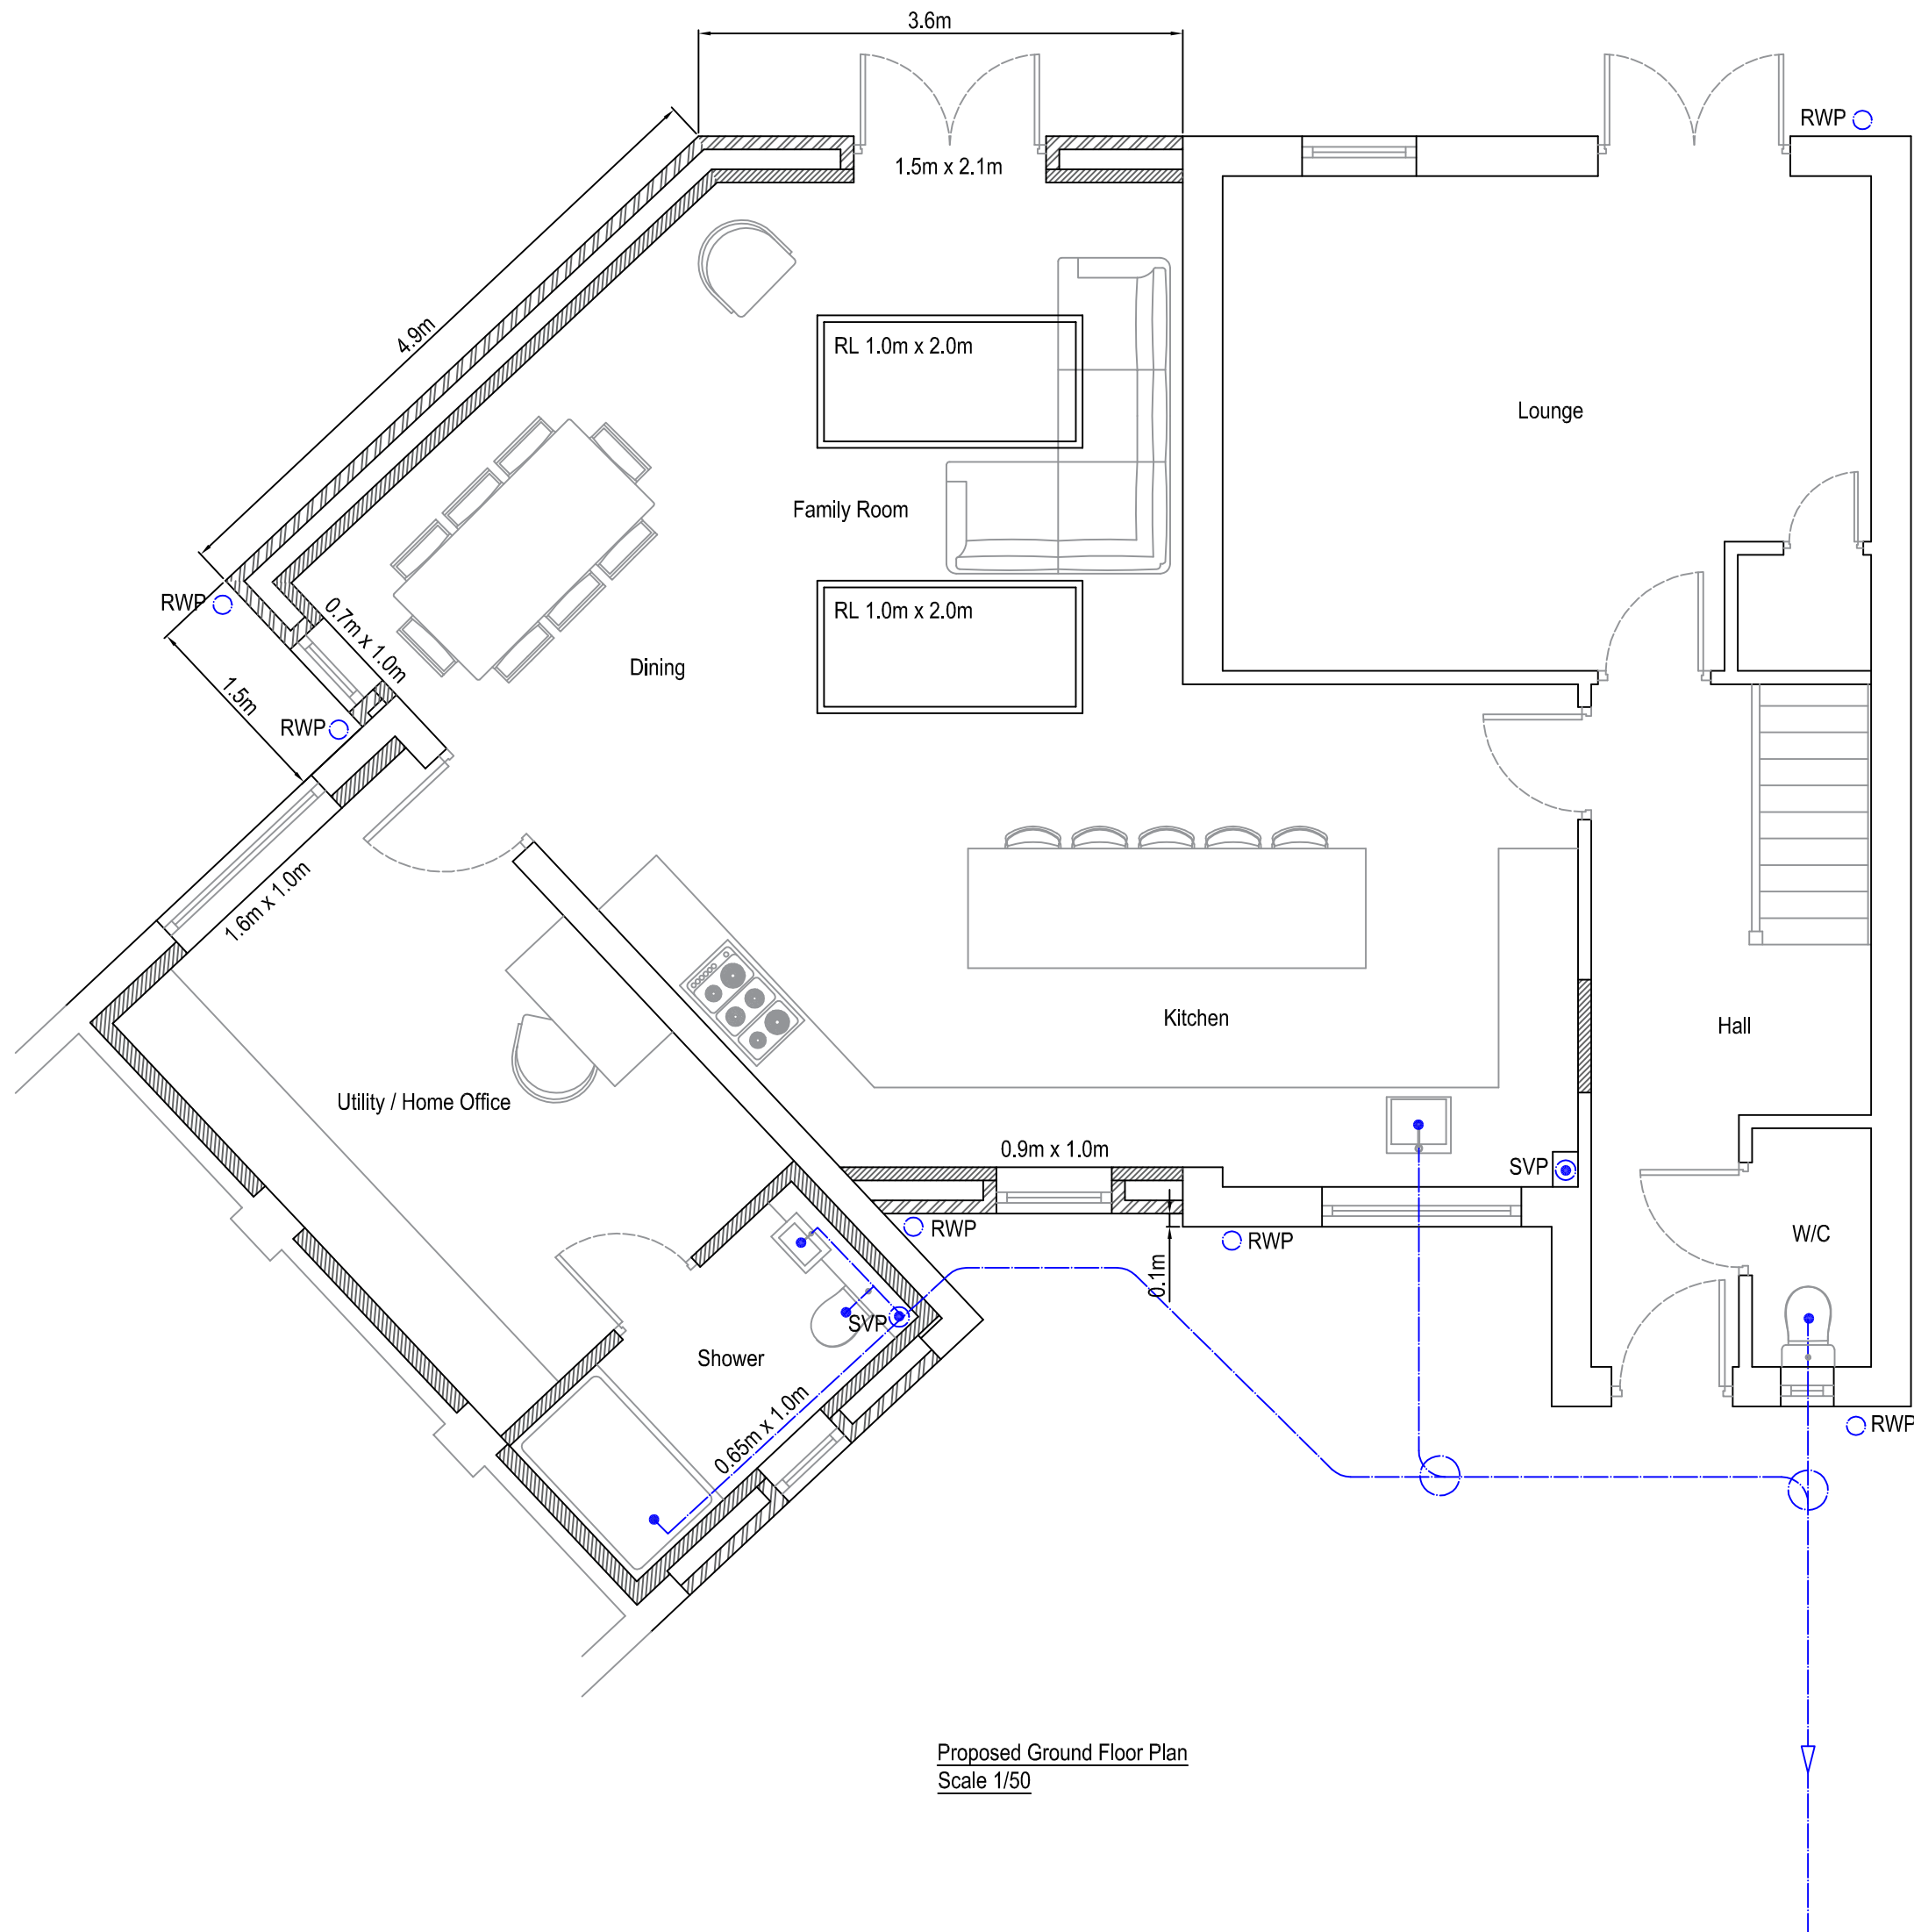


Proposed Ground Floor Plan
Scale 1/50

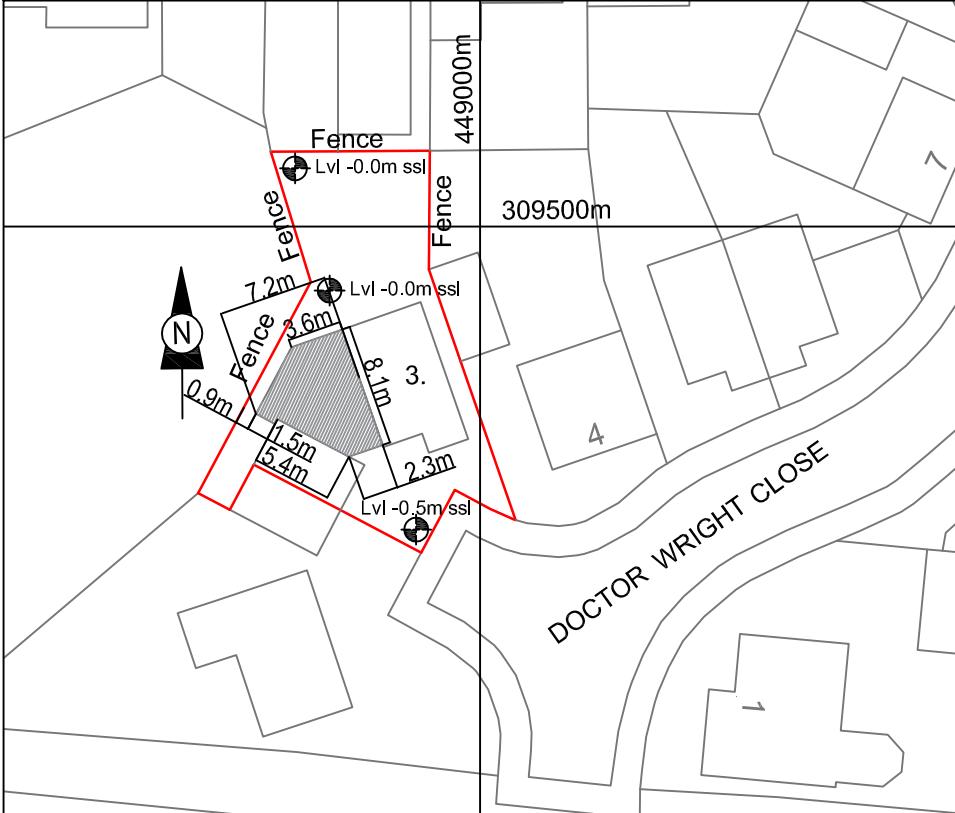


PROPOSED SITE PLAN
Scale 1/500

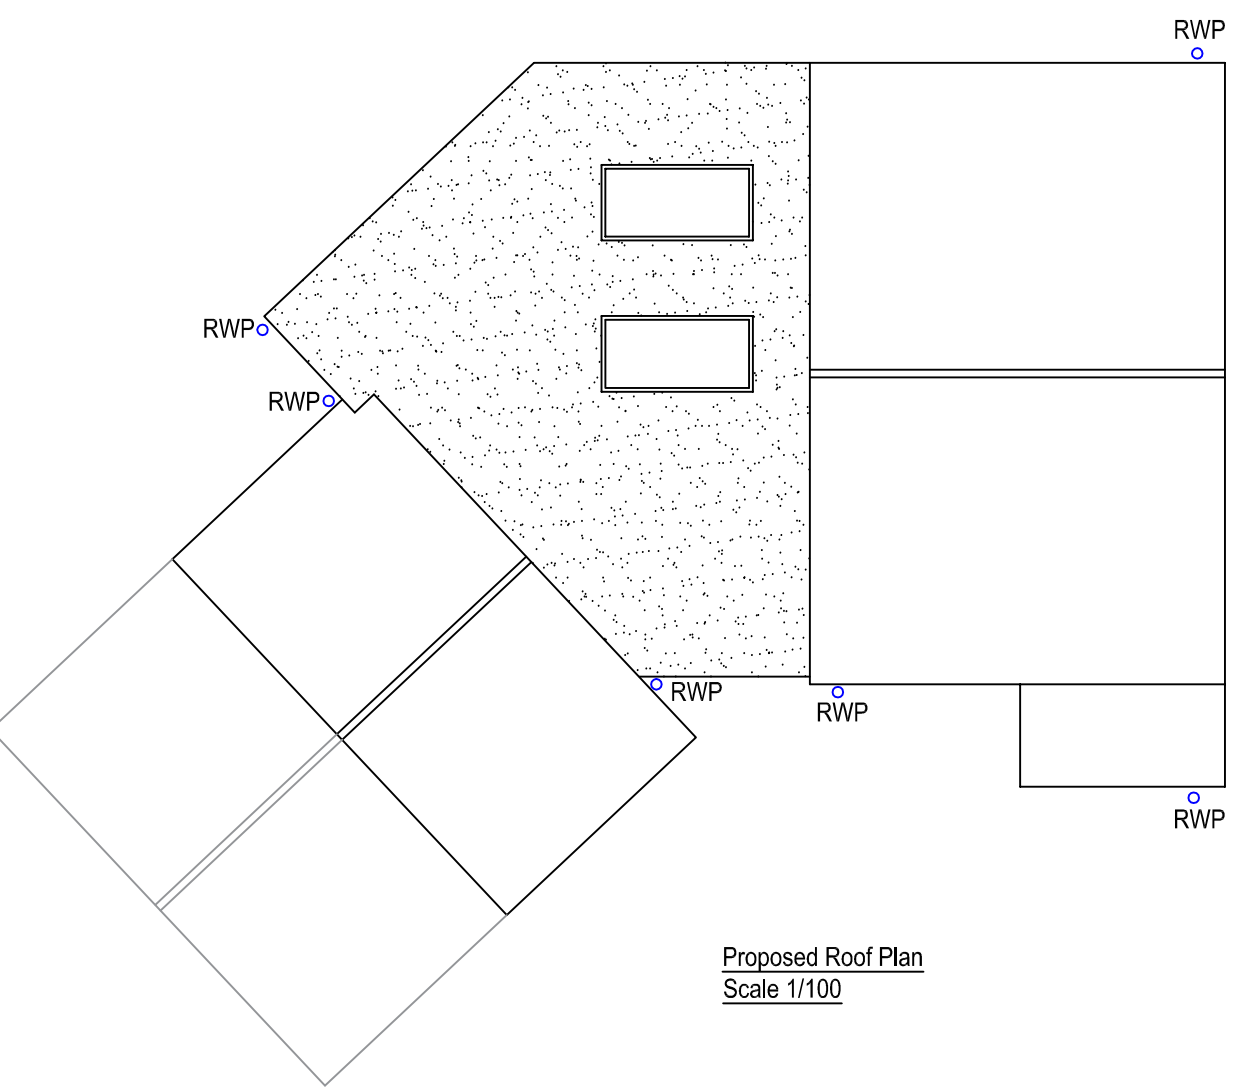


Proposed Roof Plan
Scale 1/100

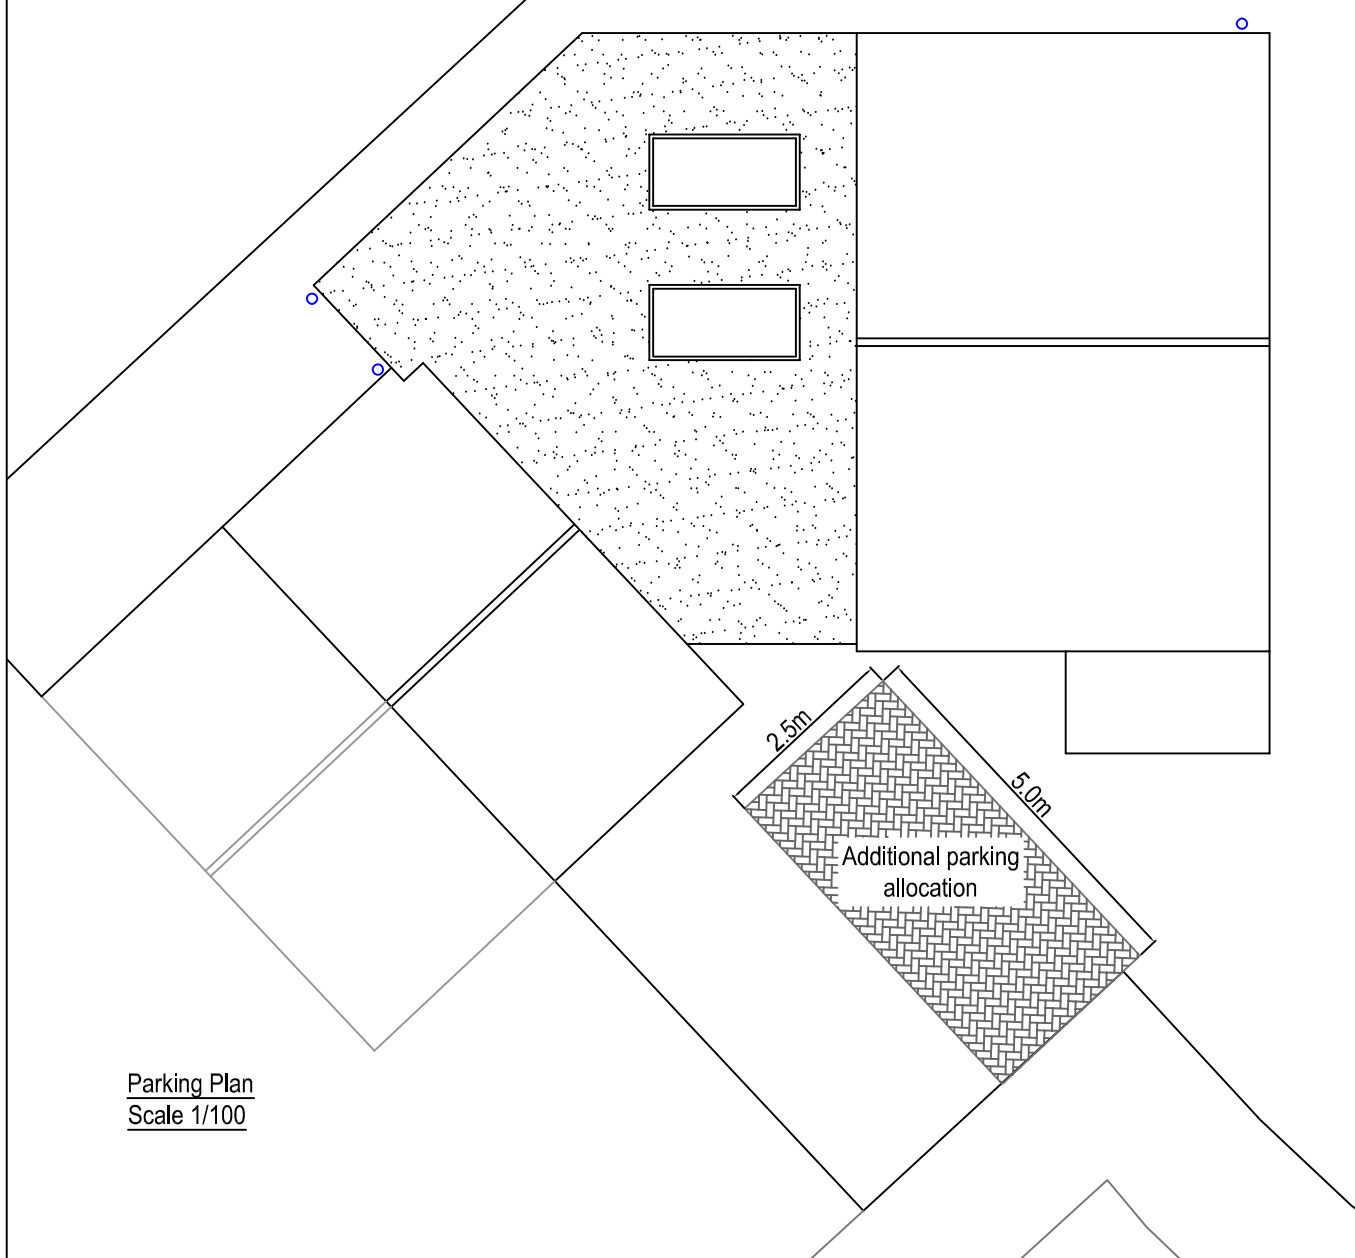

Parking Plan
Scale 1/100

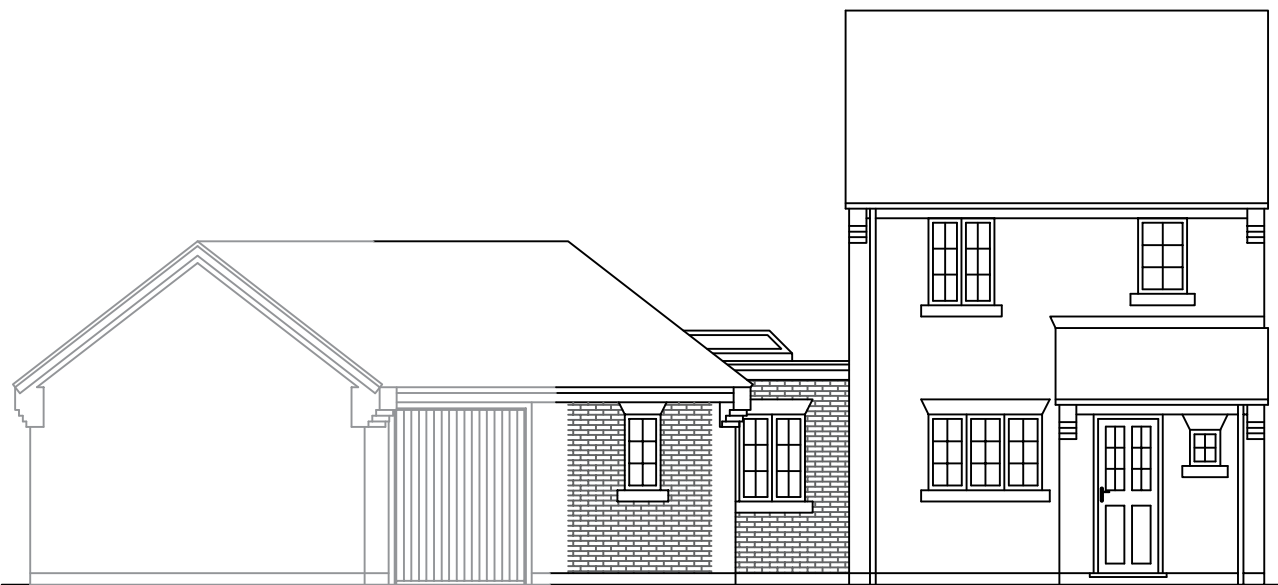


Proposed South East Elevation
Scale 1/100

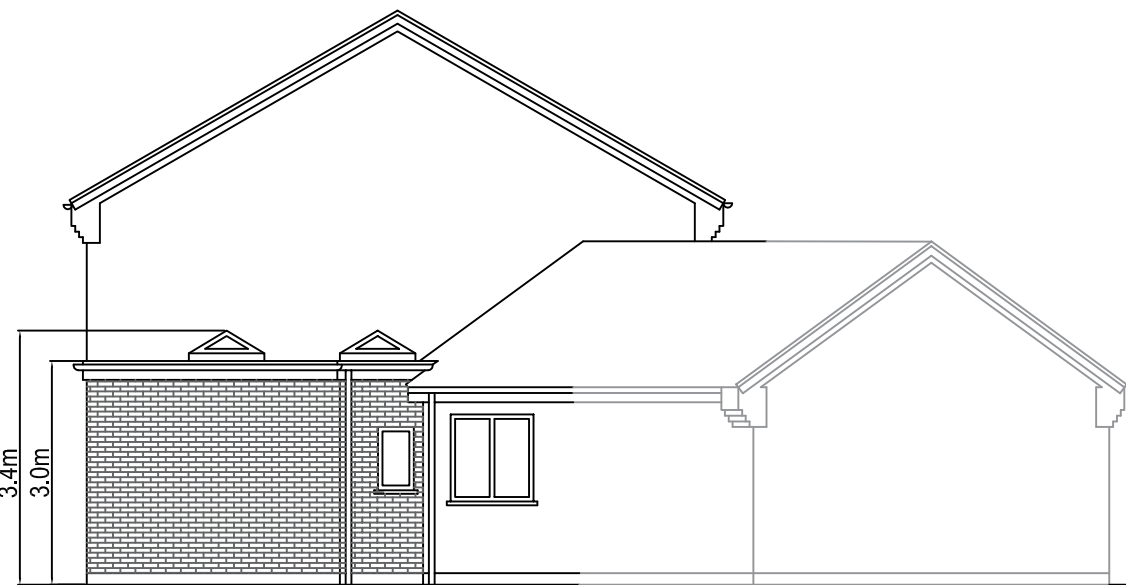

Proposed South West Elevation
Scale 1/100



Proposed North West Elevation
Scale 1/100

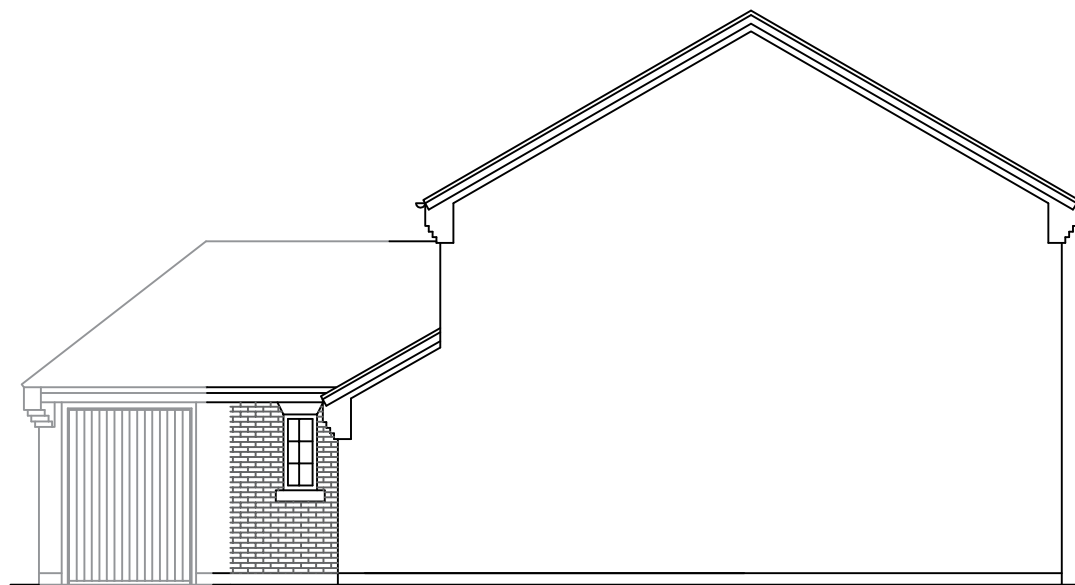

Proposed North East Elevation
Scale 1/100

Title: PLANS & ELEVATIONS
Project: SINGLE STOREY SIDE EXTENSION & CONVERSION OF GARAGE
Location: CAROLYN & JOHN BARNES
3 DOCTOR WRIGHT CLOSE
MARKFIELD, LEICESTERSHIRE, LE67 9XL

Onemoreroom
Architectural Designers
205 Glenfield Road
Leicester
LE3 6DL

Tel: 07816 010629
Email: info@omrleicester.co.uk
Date: 26/02/2024
Scale: varies @ A1

CJB01-02-24PL

