
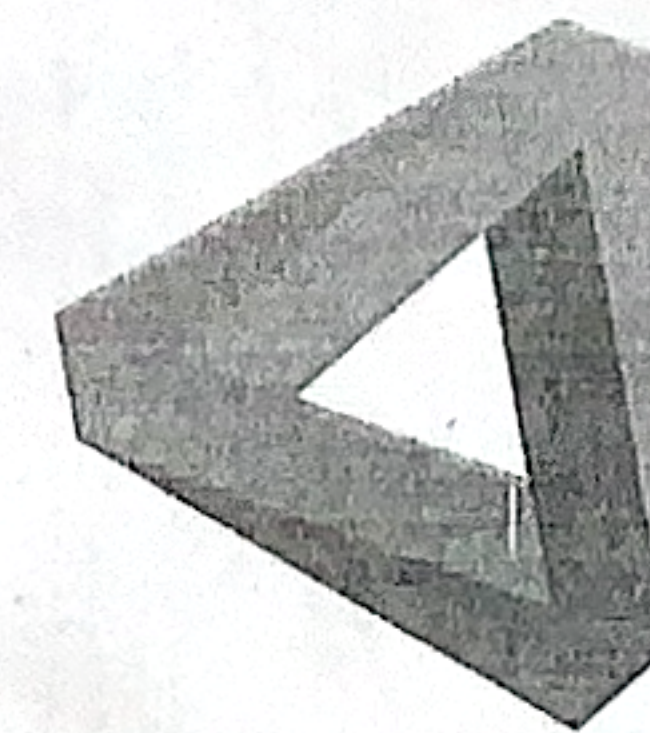


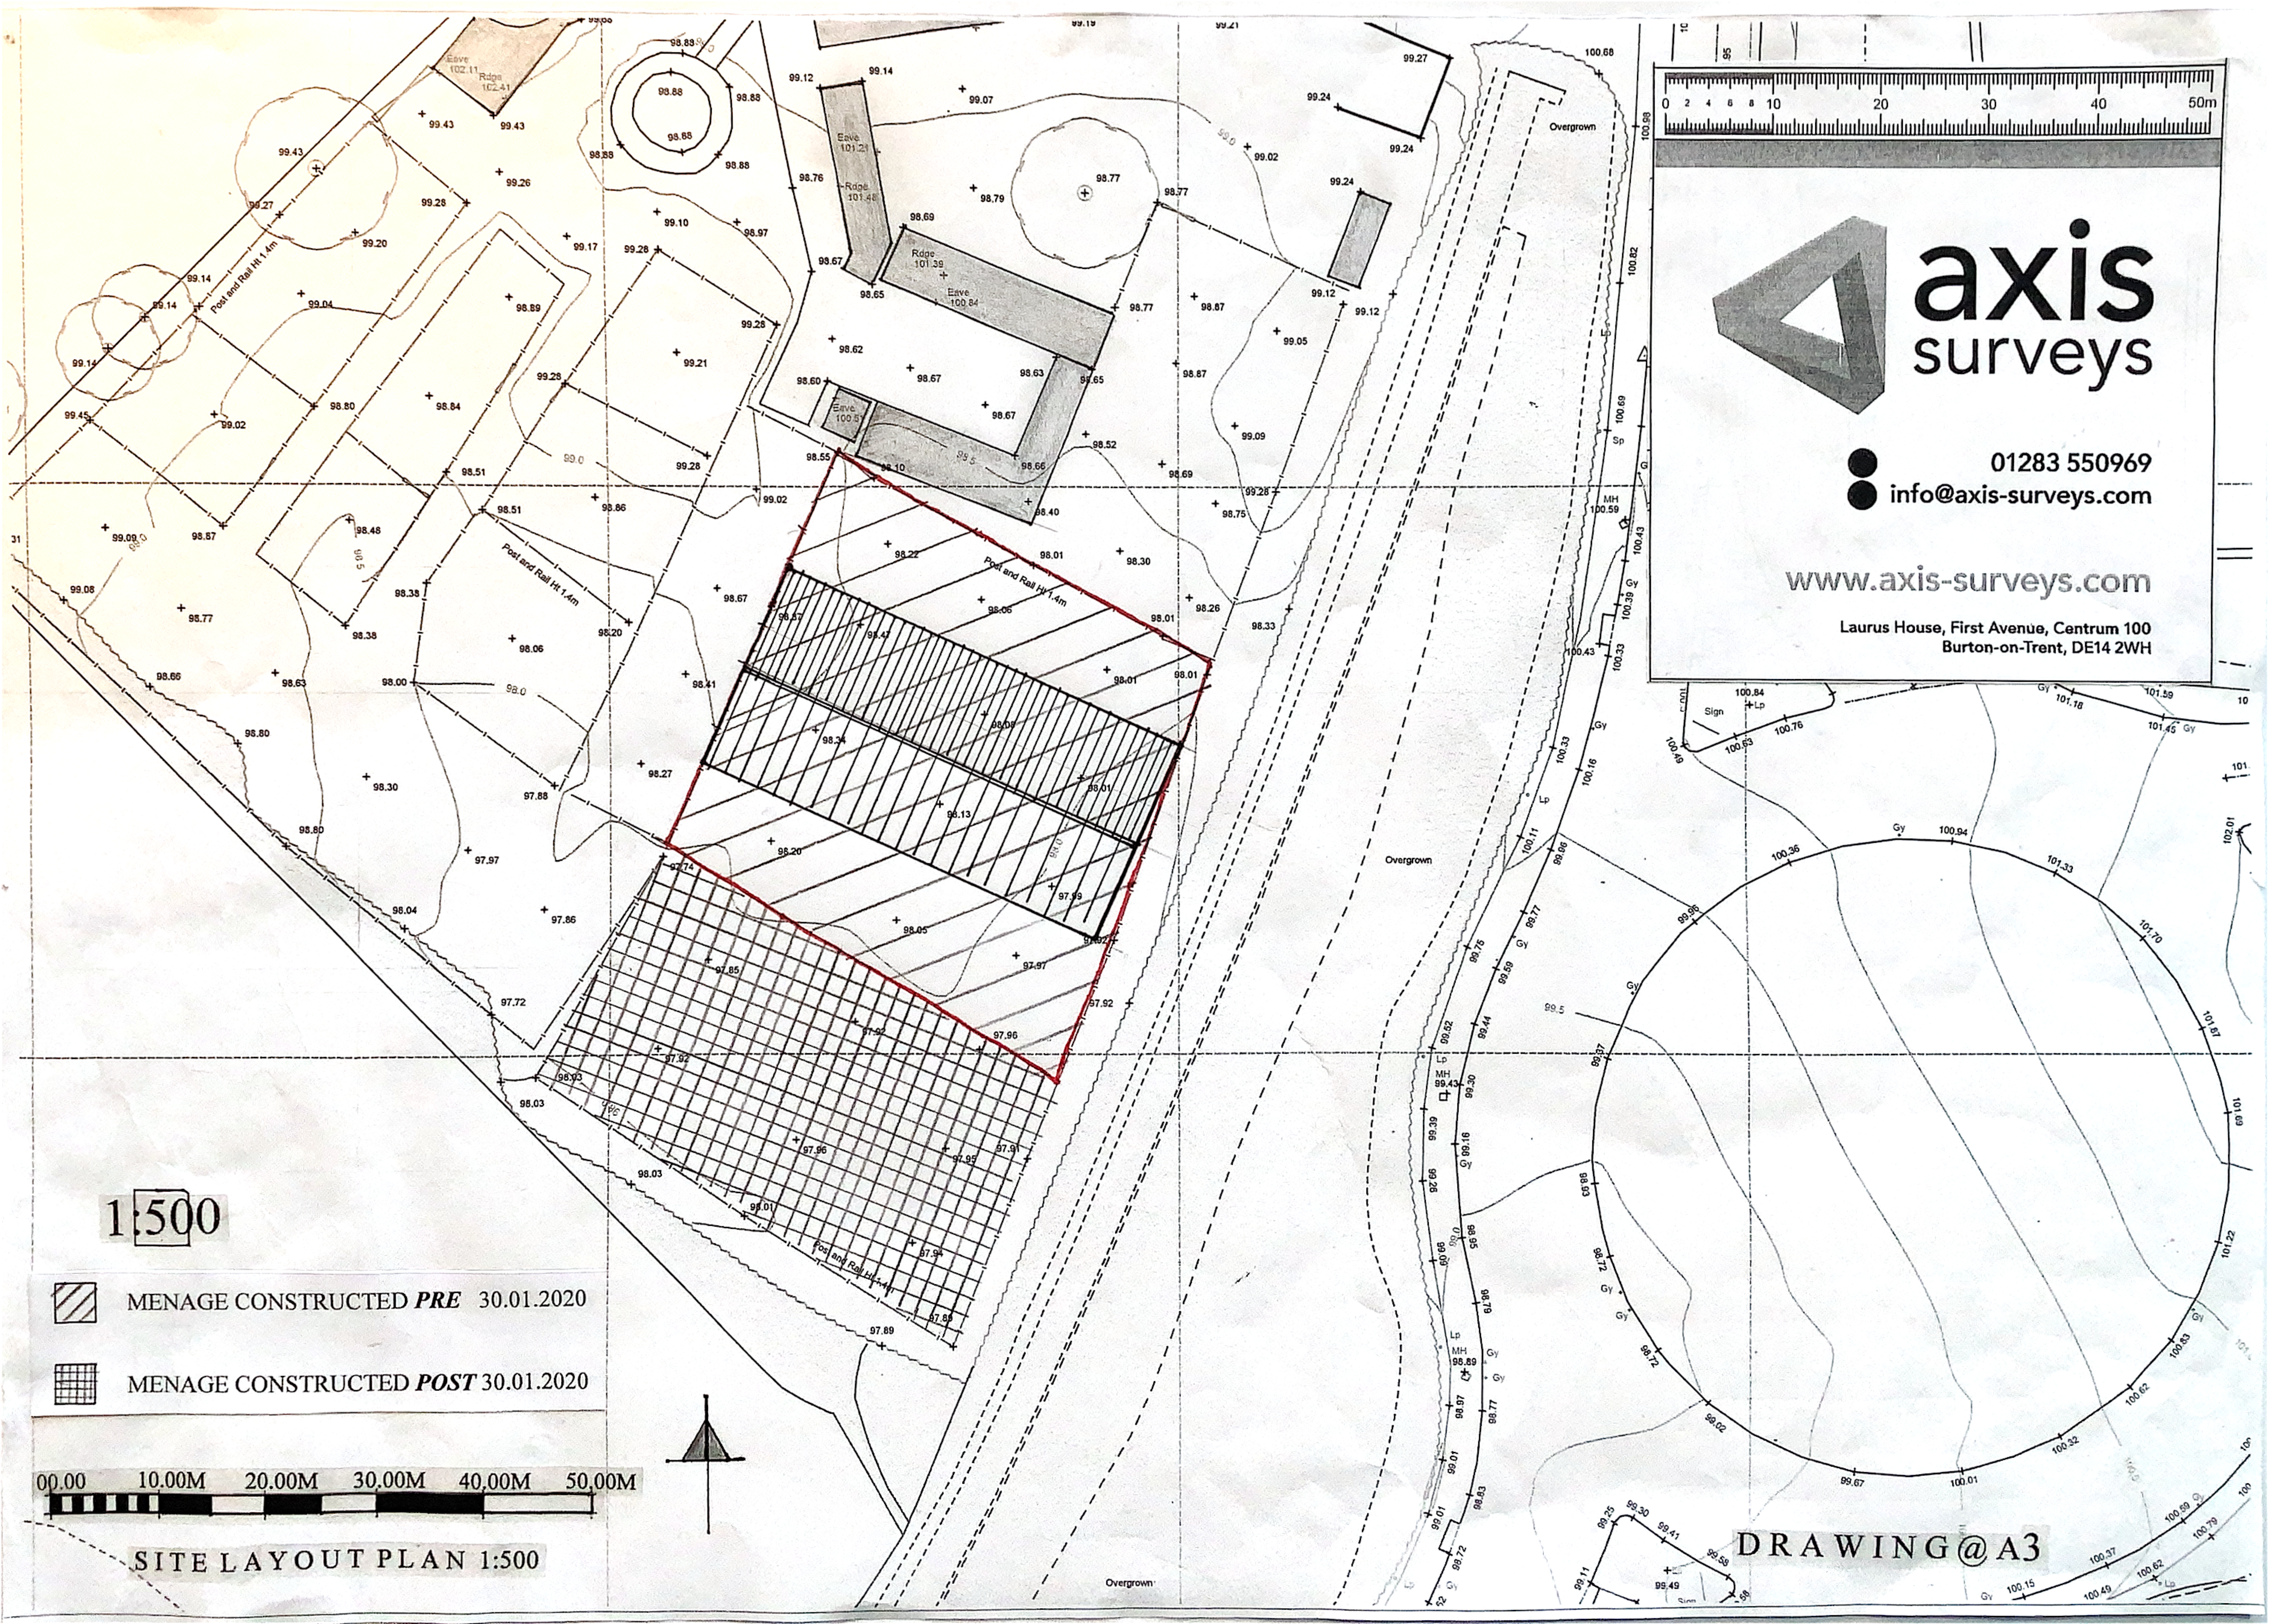


**axis**  
surveys

01283 550969  
info@axis-surveys.com


www.axis-surveys.com

Laurus House, First Avenue, Centrum 100  
Burton-on-Trent, DE14 2WH

1:500

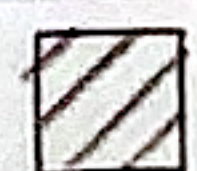

MENAGE CONSTRUCTED *PRE* 30.01.2020

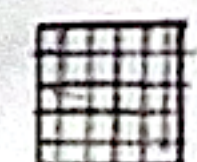

MENAGE CONSTRUCTED *POST* 30.01.2020

00.00 10.00M 20.00M 30.00M 40.00M 50.00M

SITE LAYOUT PLAN 1:500

DRAWING@A3