


STABLES, 1 HUNTS WALK, KENNEL LANE, WITHERLEY.



ELEVATION - facing south.
Scale 1/100.


STABLE DOORS TO BE 2.4m HIGH TO
ACCOMMODATE AVERAGE HEIGHT
HORSE OF 1.8m.

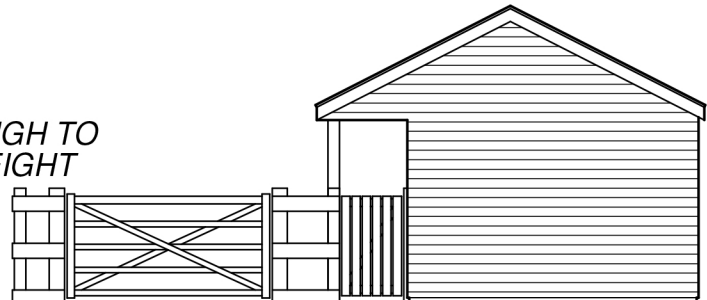


ELEVATION - facing east.
Scale 1/100.




ELEVATION - facing west.
Scale 1/100.

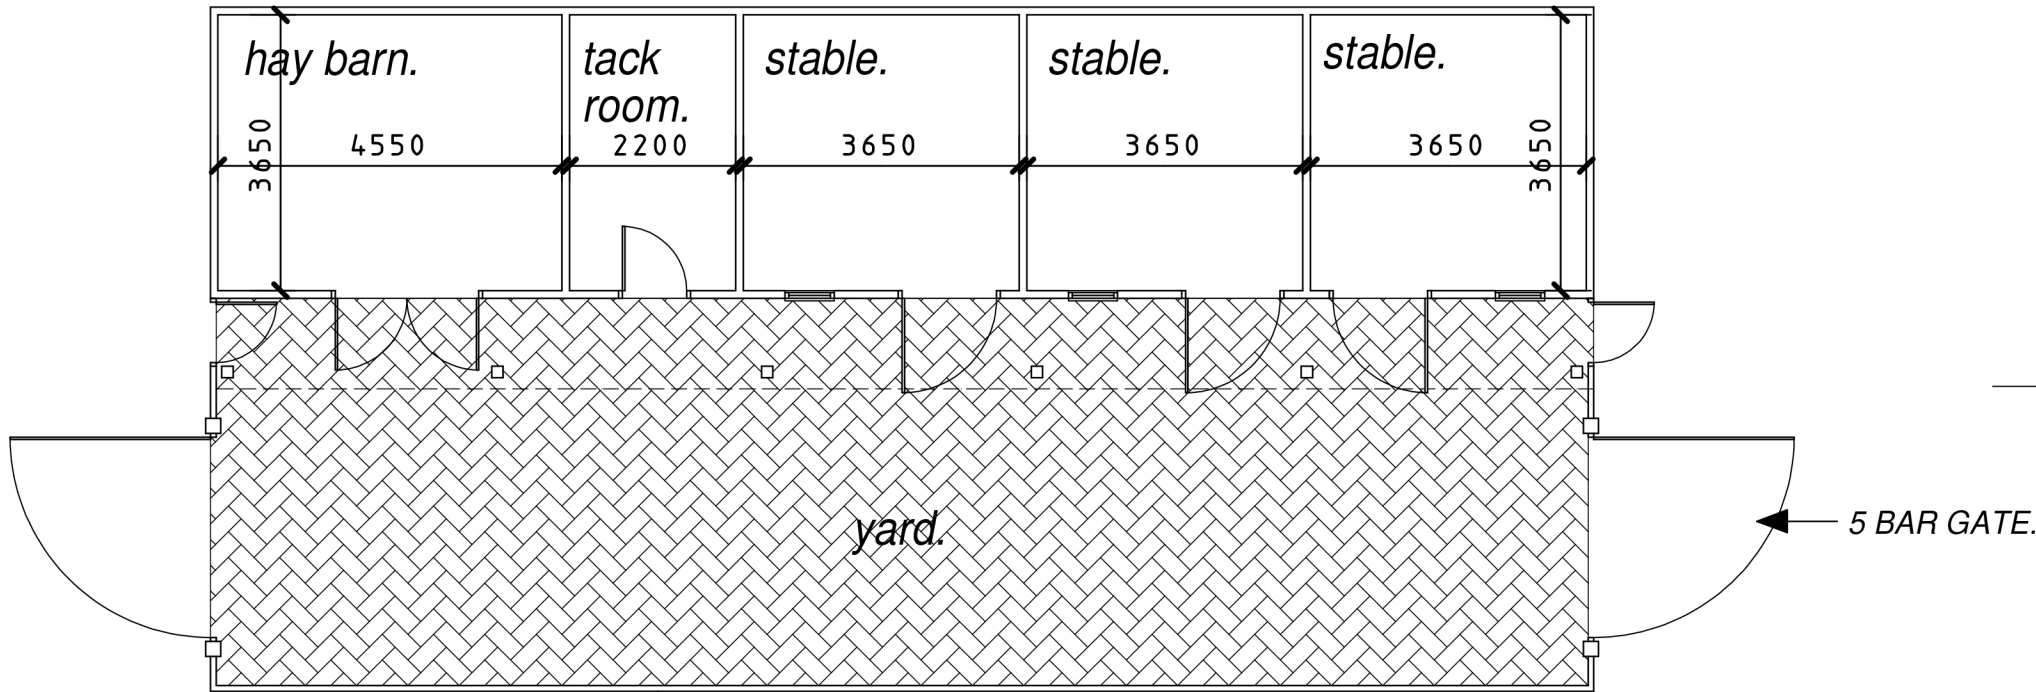



FLOOR LAYOUT.
Scale 1/100.

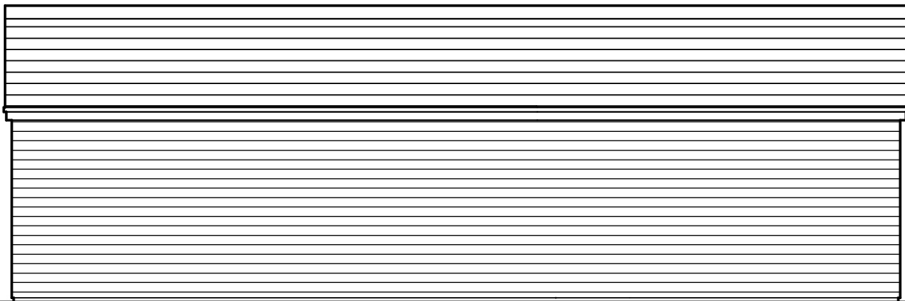

ELEVATION - facing north.
Scale 1/100.

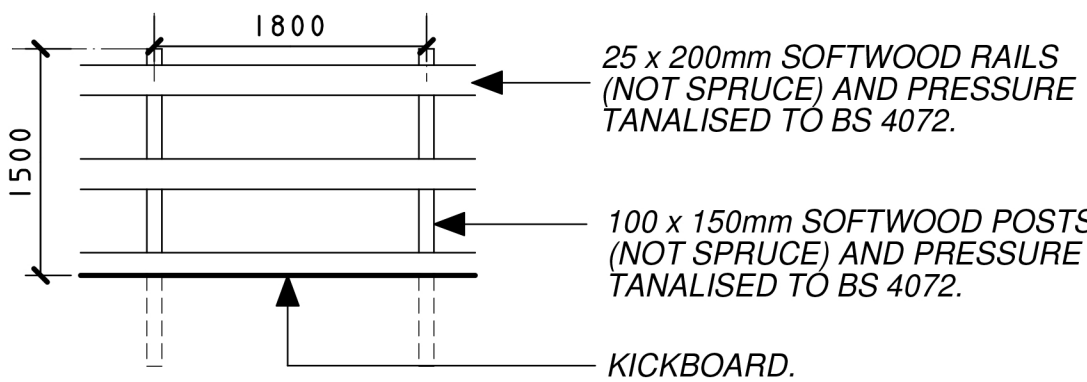

POST & RAIL FENCE.
Scale 1/50.

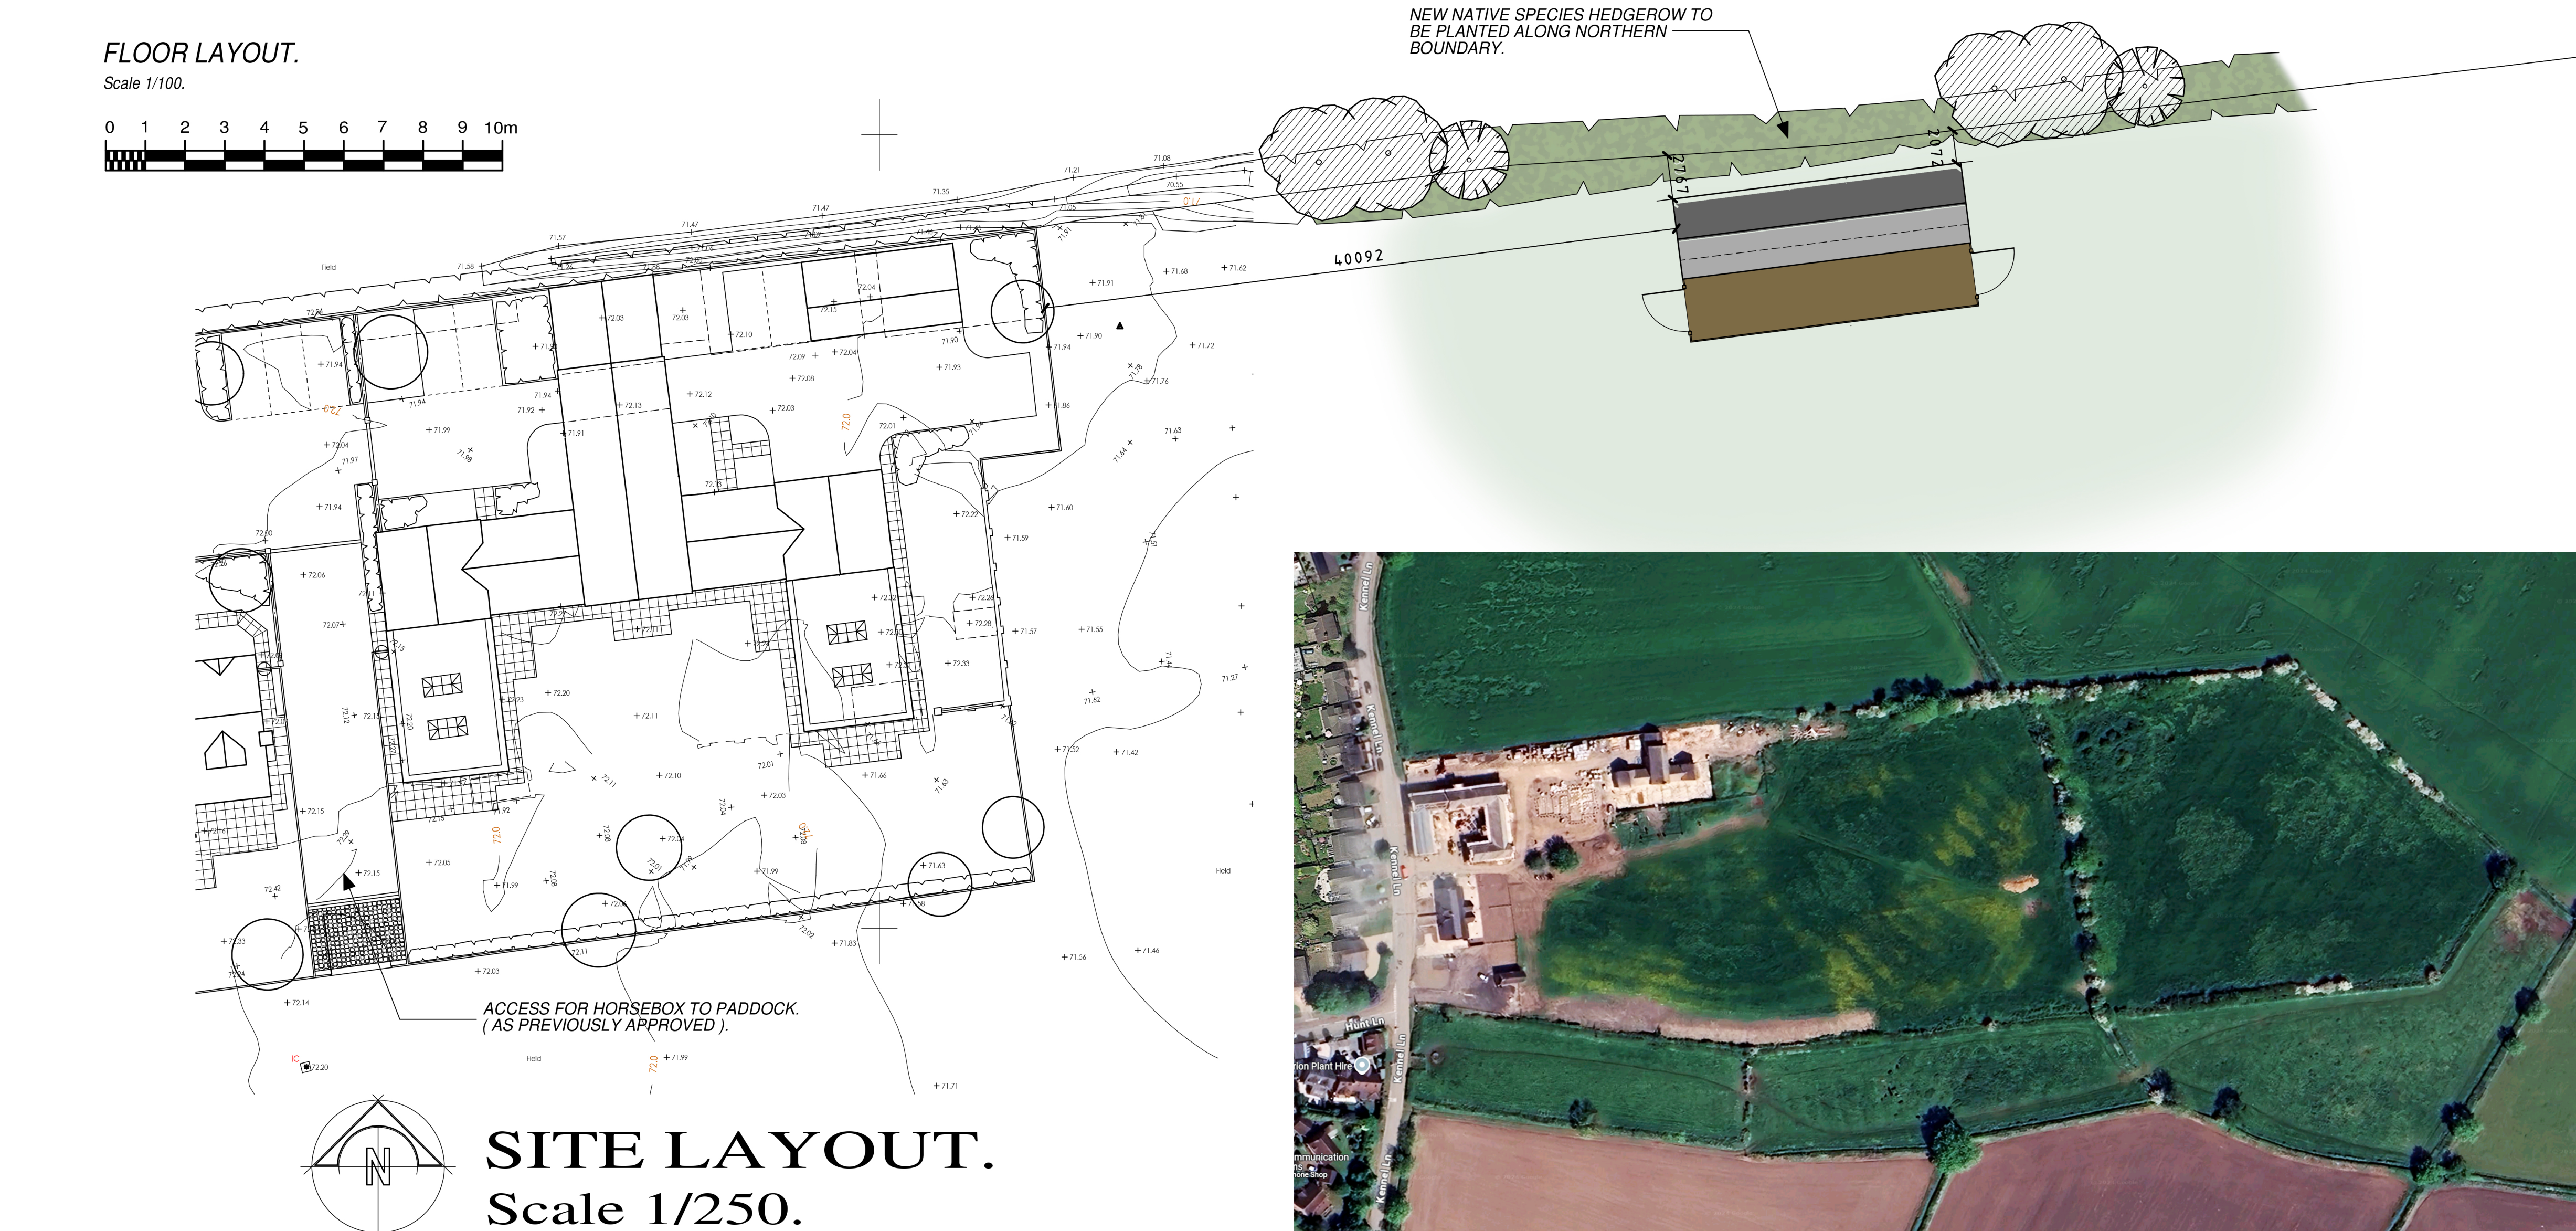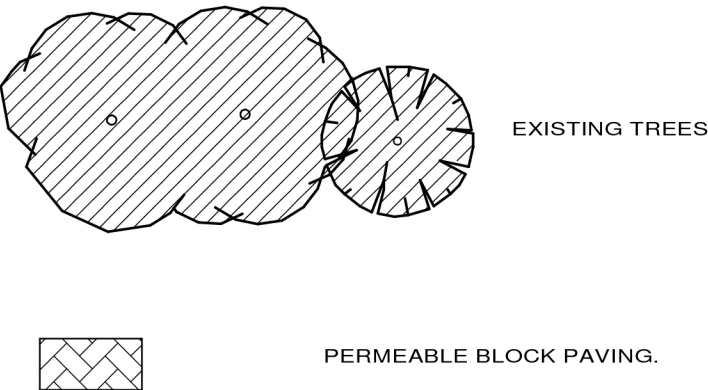

SITE LAYOUT.
Scale 1/250.



The Builder is to check and verify all buildings and site dimensions, levels and sewer invert levels prior to commencement of work.
Do not scale off this drawing, work to figured dimensions only.
This drawing must be read and checked with all structural and relevant specialist drawings.
The Builder is to comply in all respects with the current Building Regulations and latest Codes of Practice.

revisions		JOB No.
No.	Description	Date
A.	Minor amendments as requested by planning officer.	22/01/25.

BAILEY DESIGN LIMITED
ARCHITECTURAL, PLANNING & DEVELOPMENT CONSULTANTS
43a MITCHELLS COURT LOWER GUNGATE TAMWORTH
STAFFORDSHIRE B79 7AS
Email tim@baileydesign.ltd.uk

PROPOSED STABLES AT
1, HUNKS WALK, KENNEL LANE,
WITHERLEY.

SITE LAYOUT, PLANS & ELEVATIONS.

SCALE	DATE	DRAWN	JOB No.
1/100, 1/250.	Sept. 24.	tb.	9840.02

copyright of this drawing and of work executed from it remain the property of BD Ltd.