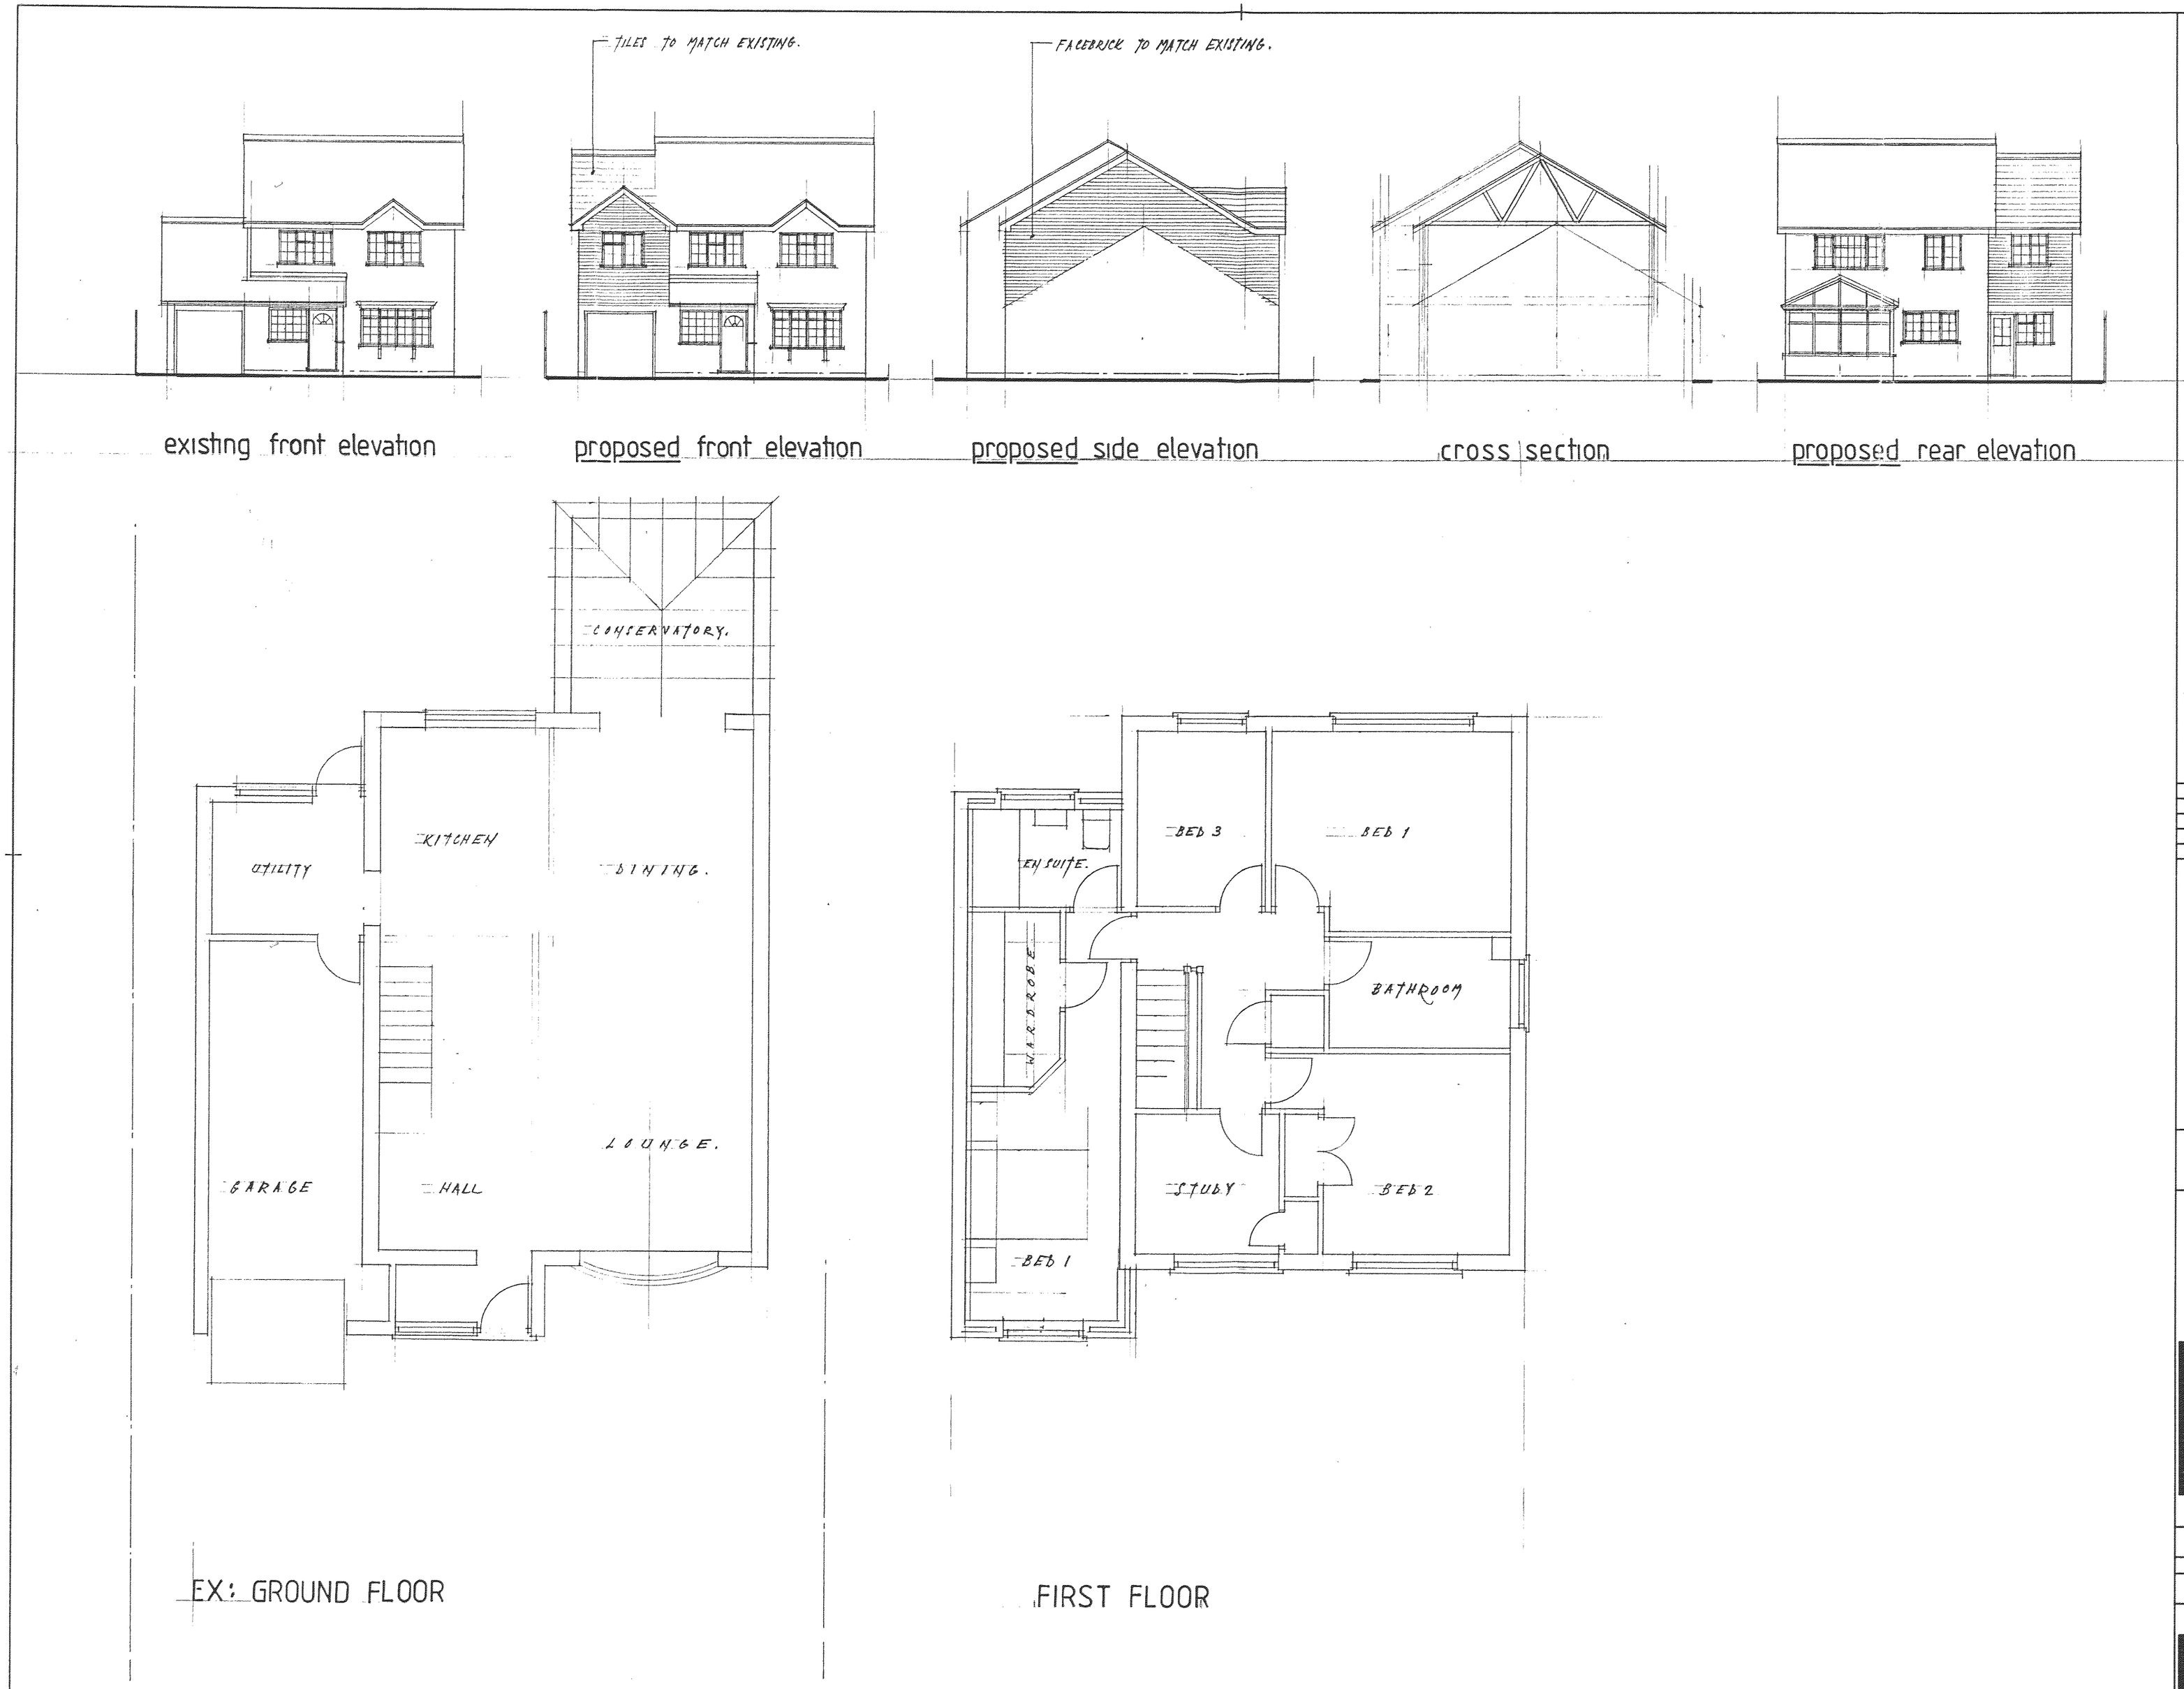

NOTES:
All dimensions must be checked on site and not scaled from this drawing.

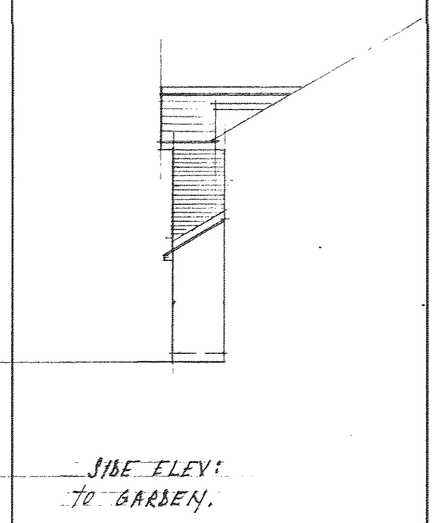

A	Date	Revisions

© copyright

Client
MR I HAYWARD & MS M ANDERSON.

Job Title
30, WENDOVER DRIVE,
HINCKLEY,
LEICS

Drawing Title
PROPOSED EXTENSION TO THE SIDE OF DETACHED HOUSE.

238194

Scale 1:50 & 1:100.

Date APRIL 2008 | Drawn by D WILKINSON.

PP 433322

Drg. No. 4128 | Rev.

JOHN E. WRIGHT 526657

594 x 841mm A1