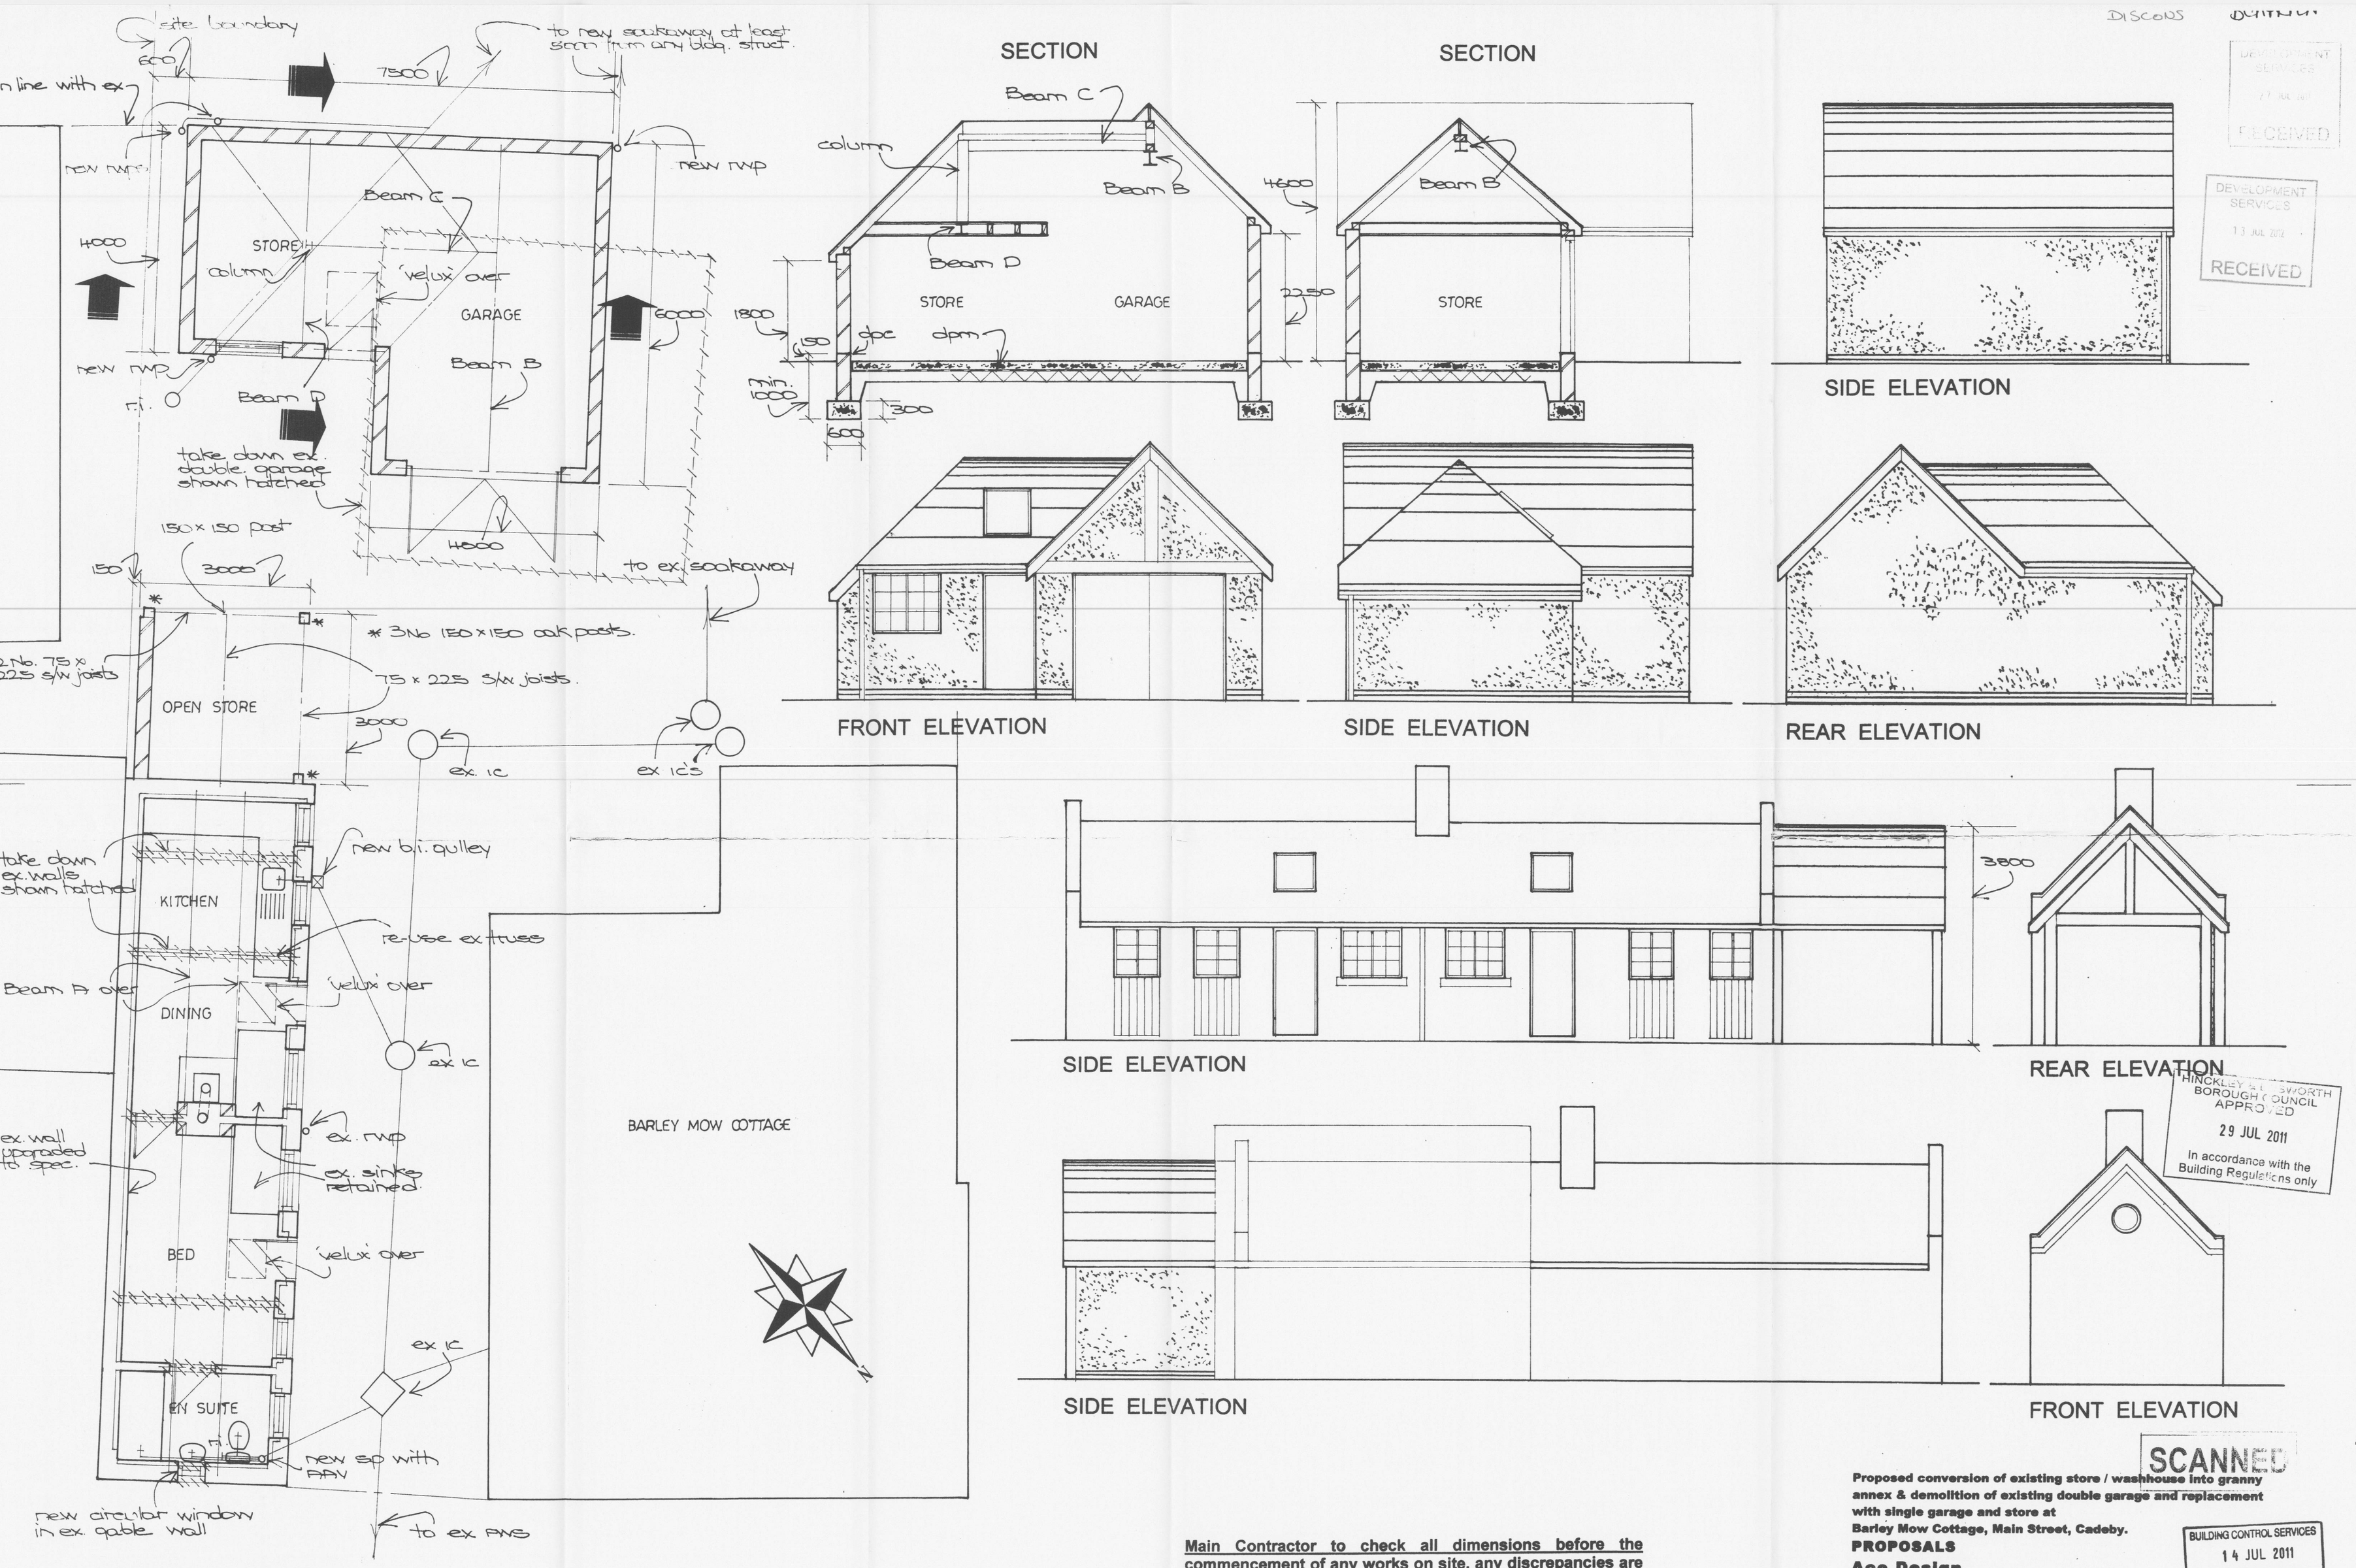

GROUND FLOOR PLAN

DISCONS
DEVELOPMENT SERVICES 27 JUL 2011 RECEIVED
DEVELOPMENT SERVICES 13 JUL 2012 RECEIVED
HINCKLEY & BOSWORTH BOROUGH COUNCIL APPROVED 29 JUL 2011 In accordance with the Building Regulations only
SCANNED

Main Contractor to check all dimensions before the commencement of any works on site, any discrepancies are to be reported immediately.

Proposed conversion of existing store / washhouse into granny annex & demolition of existing double garage and replacement with single garage and store at Barley Mow Cottage, Main Street, Cadeby.

PROPOSALS

Ace Design

31, Holme Drive, Oadby. Leicester.

Scale. 1: 50.

May 2011.

Drawing No. 01/11.

BUILDING CONTROL SERVICES 14 JUL 2011 BLABY DISTRICT COUNCIL
11/5488 YP