



Sketchley Grange, Burbage, Hinckley

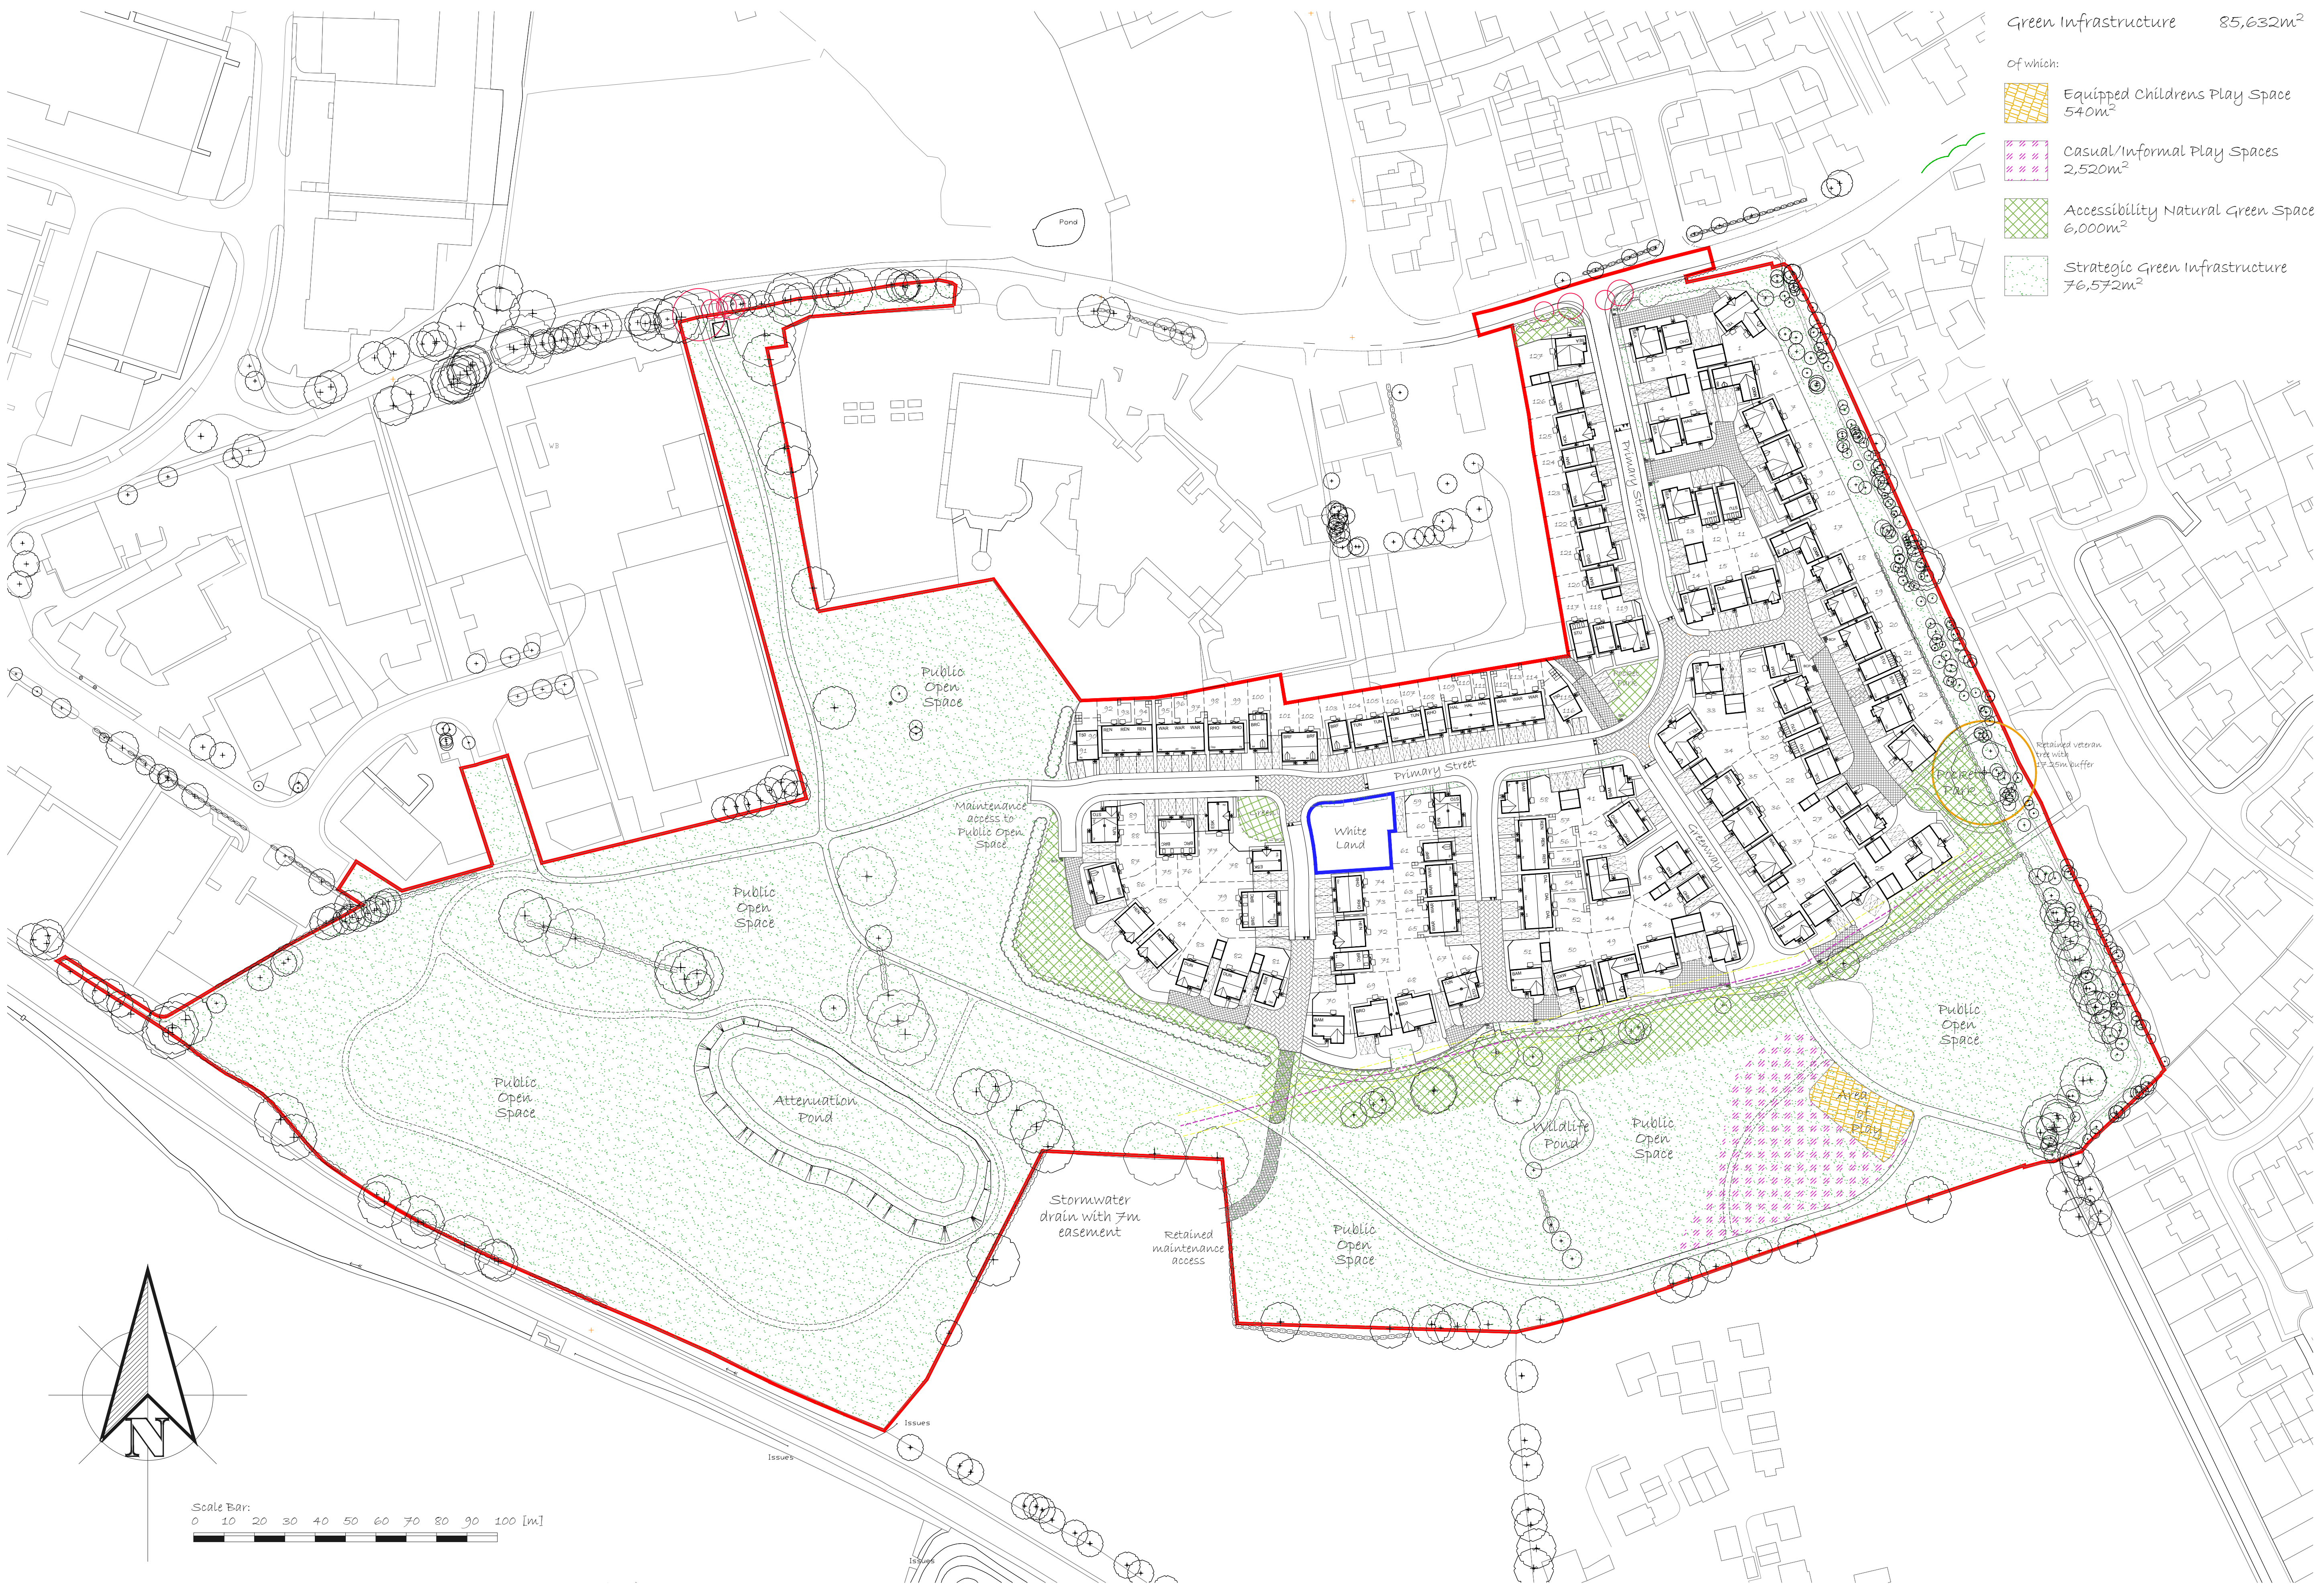

- Green Infrastructure 85,632m²
- Of which:
- Equipped Childrens Play Space 540m²
 - Casual/Informal Play Spaces 2,520m²
 - Accessibility Natural Green Space 6,000m²
 - Strategic Green Infrastructure 76,572m²

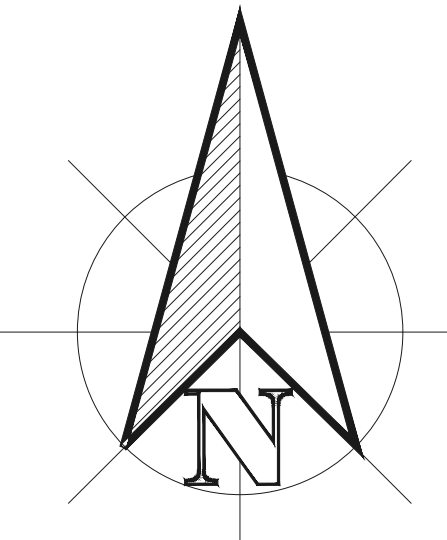

Revisions:	TQDP	13-03-24
A. Reference to Customer Open Provision received from plan.	TQDP	14-03-24
B. Minor Amendments to line with LPA comments.	TQDP	14-03-24
C. Amendments to line with Engineering comments.	TQDP	22-03-24
D. Strategic Open Infrastructure (including play, biodiversity, and flood risk) comments.	TQDP	22-03-24
E. Response to planning comments on flood risk and biodiversity.	TQDP	27-03-24
F. Area of play updated to reflect detailed play area design.	TQDP	01-04-24
G. Area of play updated to reflect detailed play area design.	TQDP	01-04-24
H. Minor amendments to line with LPA comments.	TQDP	01-04-24
I. Minor amendments to line with LPA comments.	TQDP	01-04-24
J. Minor amendments to line with LPA comments.	TQDP	01-04-24

K. Update - POIS 50 to 127 (including the addition of 3 units).	TQDP	02-04-24
---	------	----------

Development:	Sketchley Grange
Location:	Burbage, HINCKLEY

Drawing Title:	POIS Categorisation Plan
Drawing Number:	TQDP/SQ-BH/POIS-CP

Scale @ A1:	1:1000
Revision:	K

Drawn By:	TQDP
Date Started:	13/02/24