


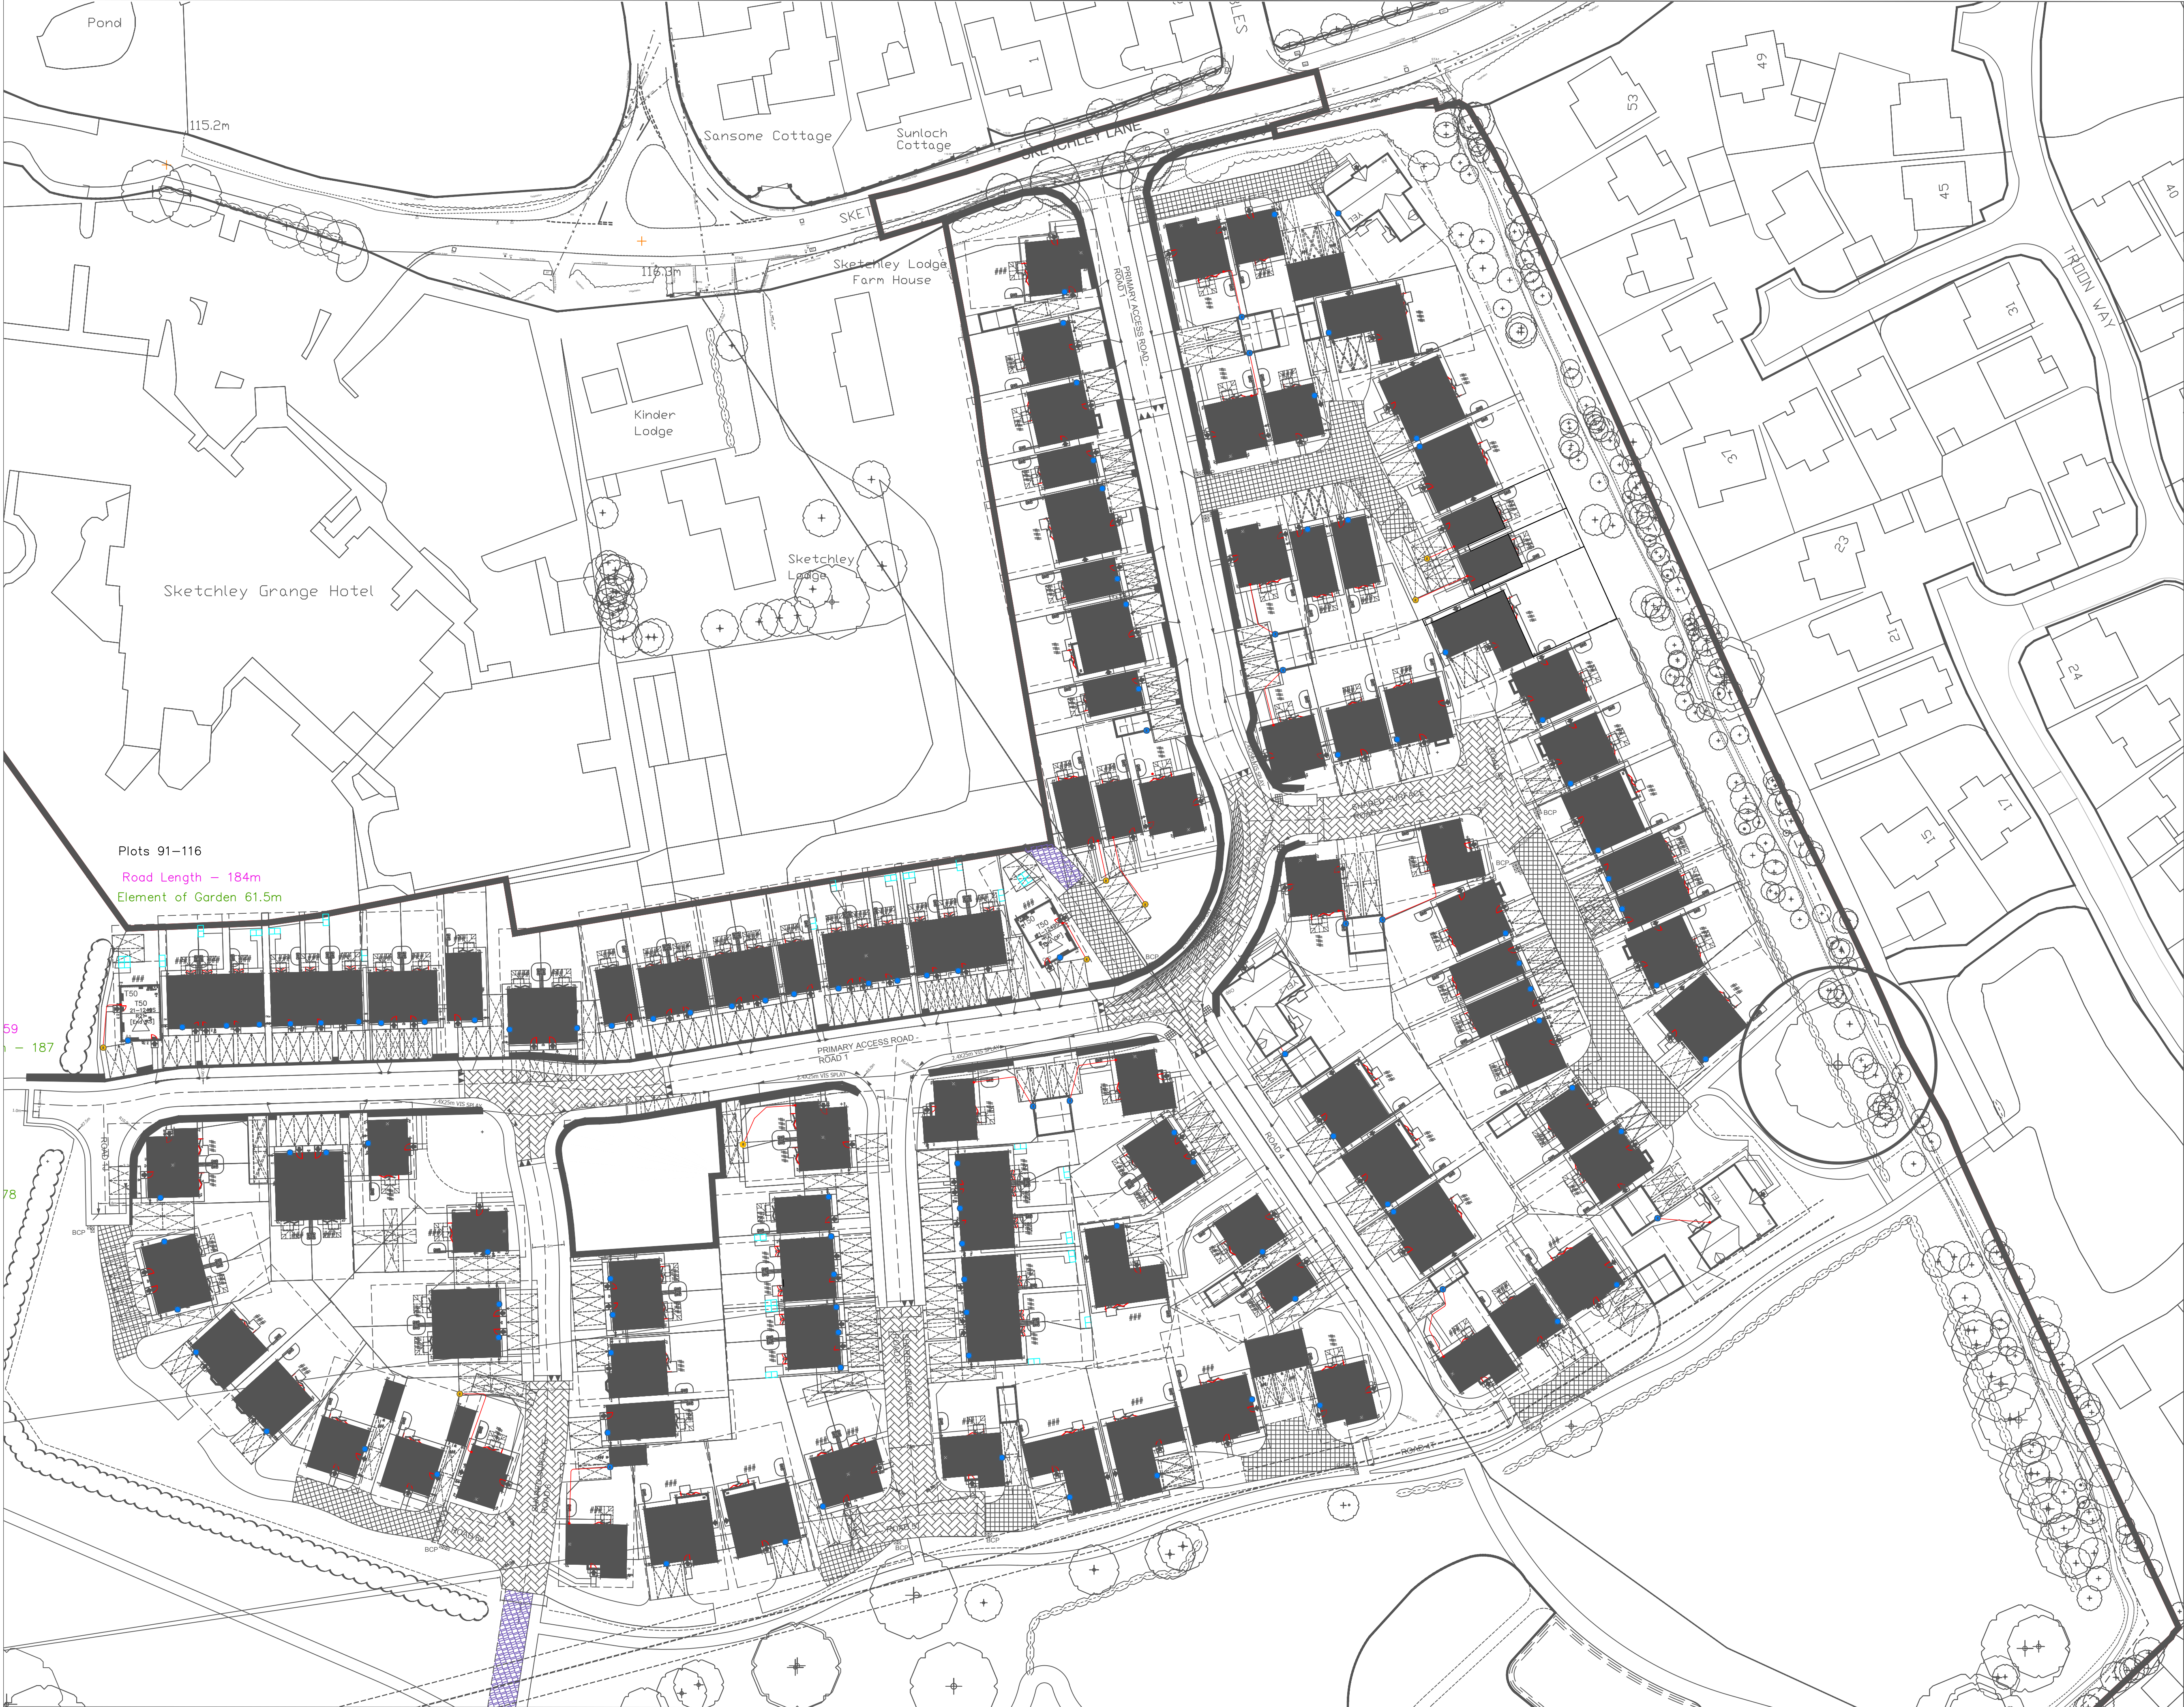

Key:

EVC Branch Ducting

EVC Trunk Ducting

Suggested EVC Ducting Route

Notes:

This layout has been developed specifically for Brim hardware and should not be used in conjunction with other charging systems for safety purposes.

The exact location of all ducting should be confirmed on site and installed in accordance with all relevant standards, regulations, and best practices concerning service and utility installations.

Brim is not responsible for coordination with other services. Coordination is to be carried out by others.

EVC Configuration:	Amount:
Total EVC	x124
Wall Mounted EVC	x116
Single Pillar Mounts	x8
Dual Pillar Mounts	x0
R Remote (4G)	x20
Feeder Pillar	x0
V Visitor EVC	x0

Site Name:

Sketchley Grange

Drawing:

PROVISIONAL EVC LAYOUT
REV 1.02

Sheet 1 of 1:

Drawn By: Brim Chargers Ltd	Date: 09/09/26
--------------------------------	-------------------