


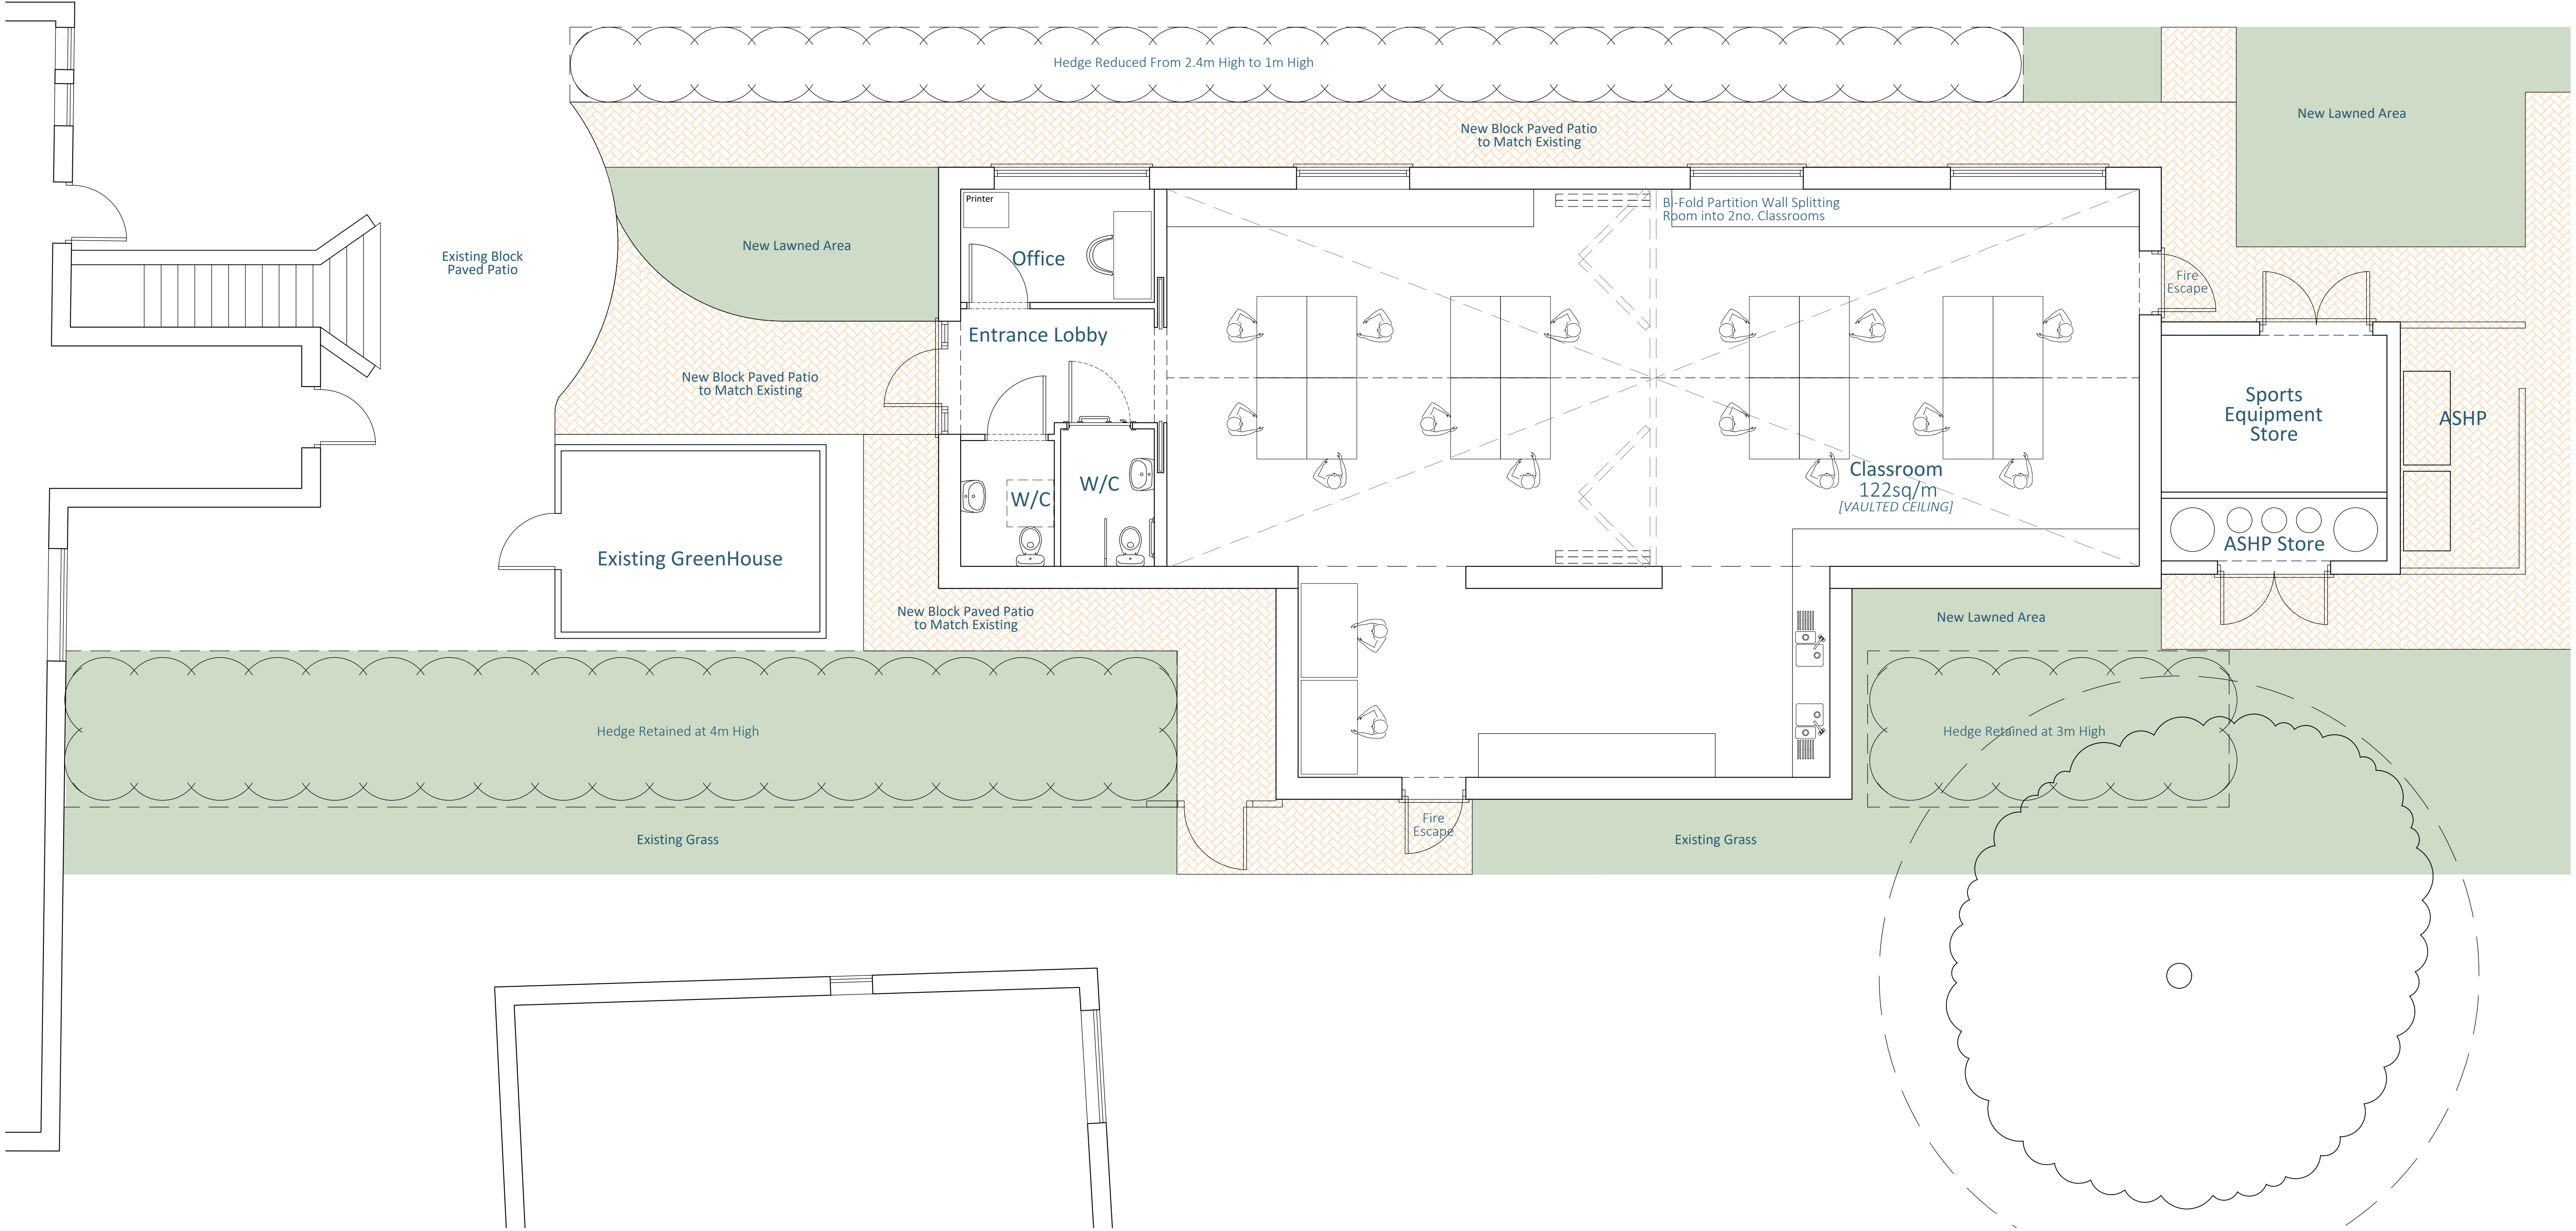

Disclaimer

© This drawing is the copyright of Lawrence & Finley Architects Ltd. and may not be reproduced or used except by written permission.
Figured dimensions to have precedence over scaling.
Please read this drawing in conjunction with the specification.
Check all site dimensions prior to any construction.
Refer any discrepancies found to the Architects.

Revisions

A Revised In Line With Clients Comments 27/10/2023

Contact + Location

T 07974 834305
E kristian@lfarchitects.co.uk

Lawrence & Finley Architects Ltd.
27 Templar Road,
Ashby-De-La-Zouch,
Leicestershire, LE65 2AD


Details

Client
Job Title
Job Type
Drawing Title

Job Number
Drawing Number
Scale
Status

Twycross House School
THS, Main Road, Twycross
New School Classroom
Proposed Hard & Soft Landscaping

274
DOC-01
1:50 A1
PLANNING

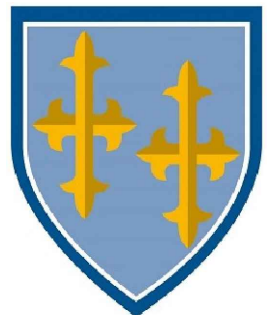

LAWRENCE | FINLEY
ARCHITECTS