


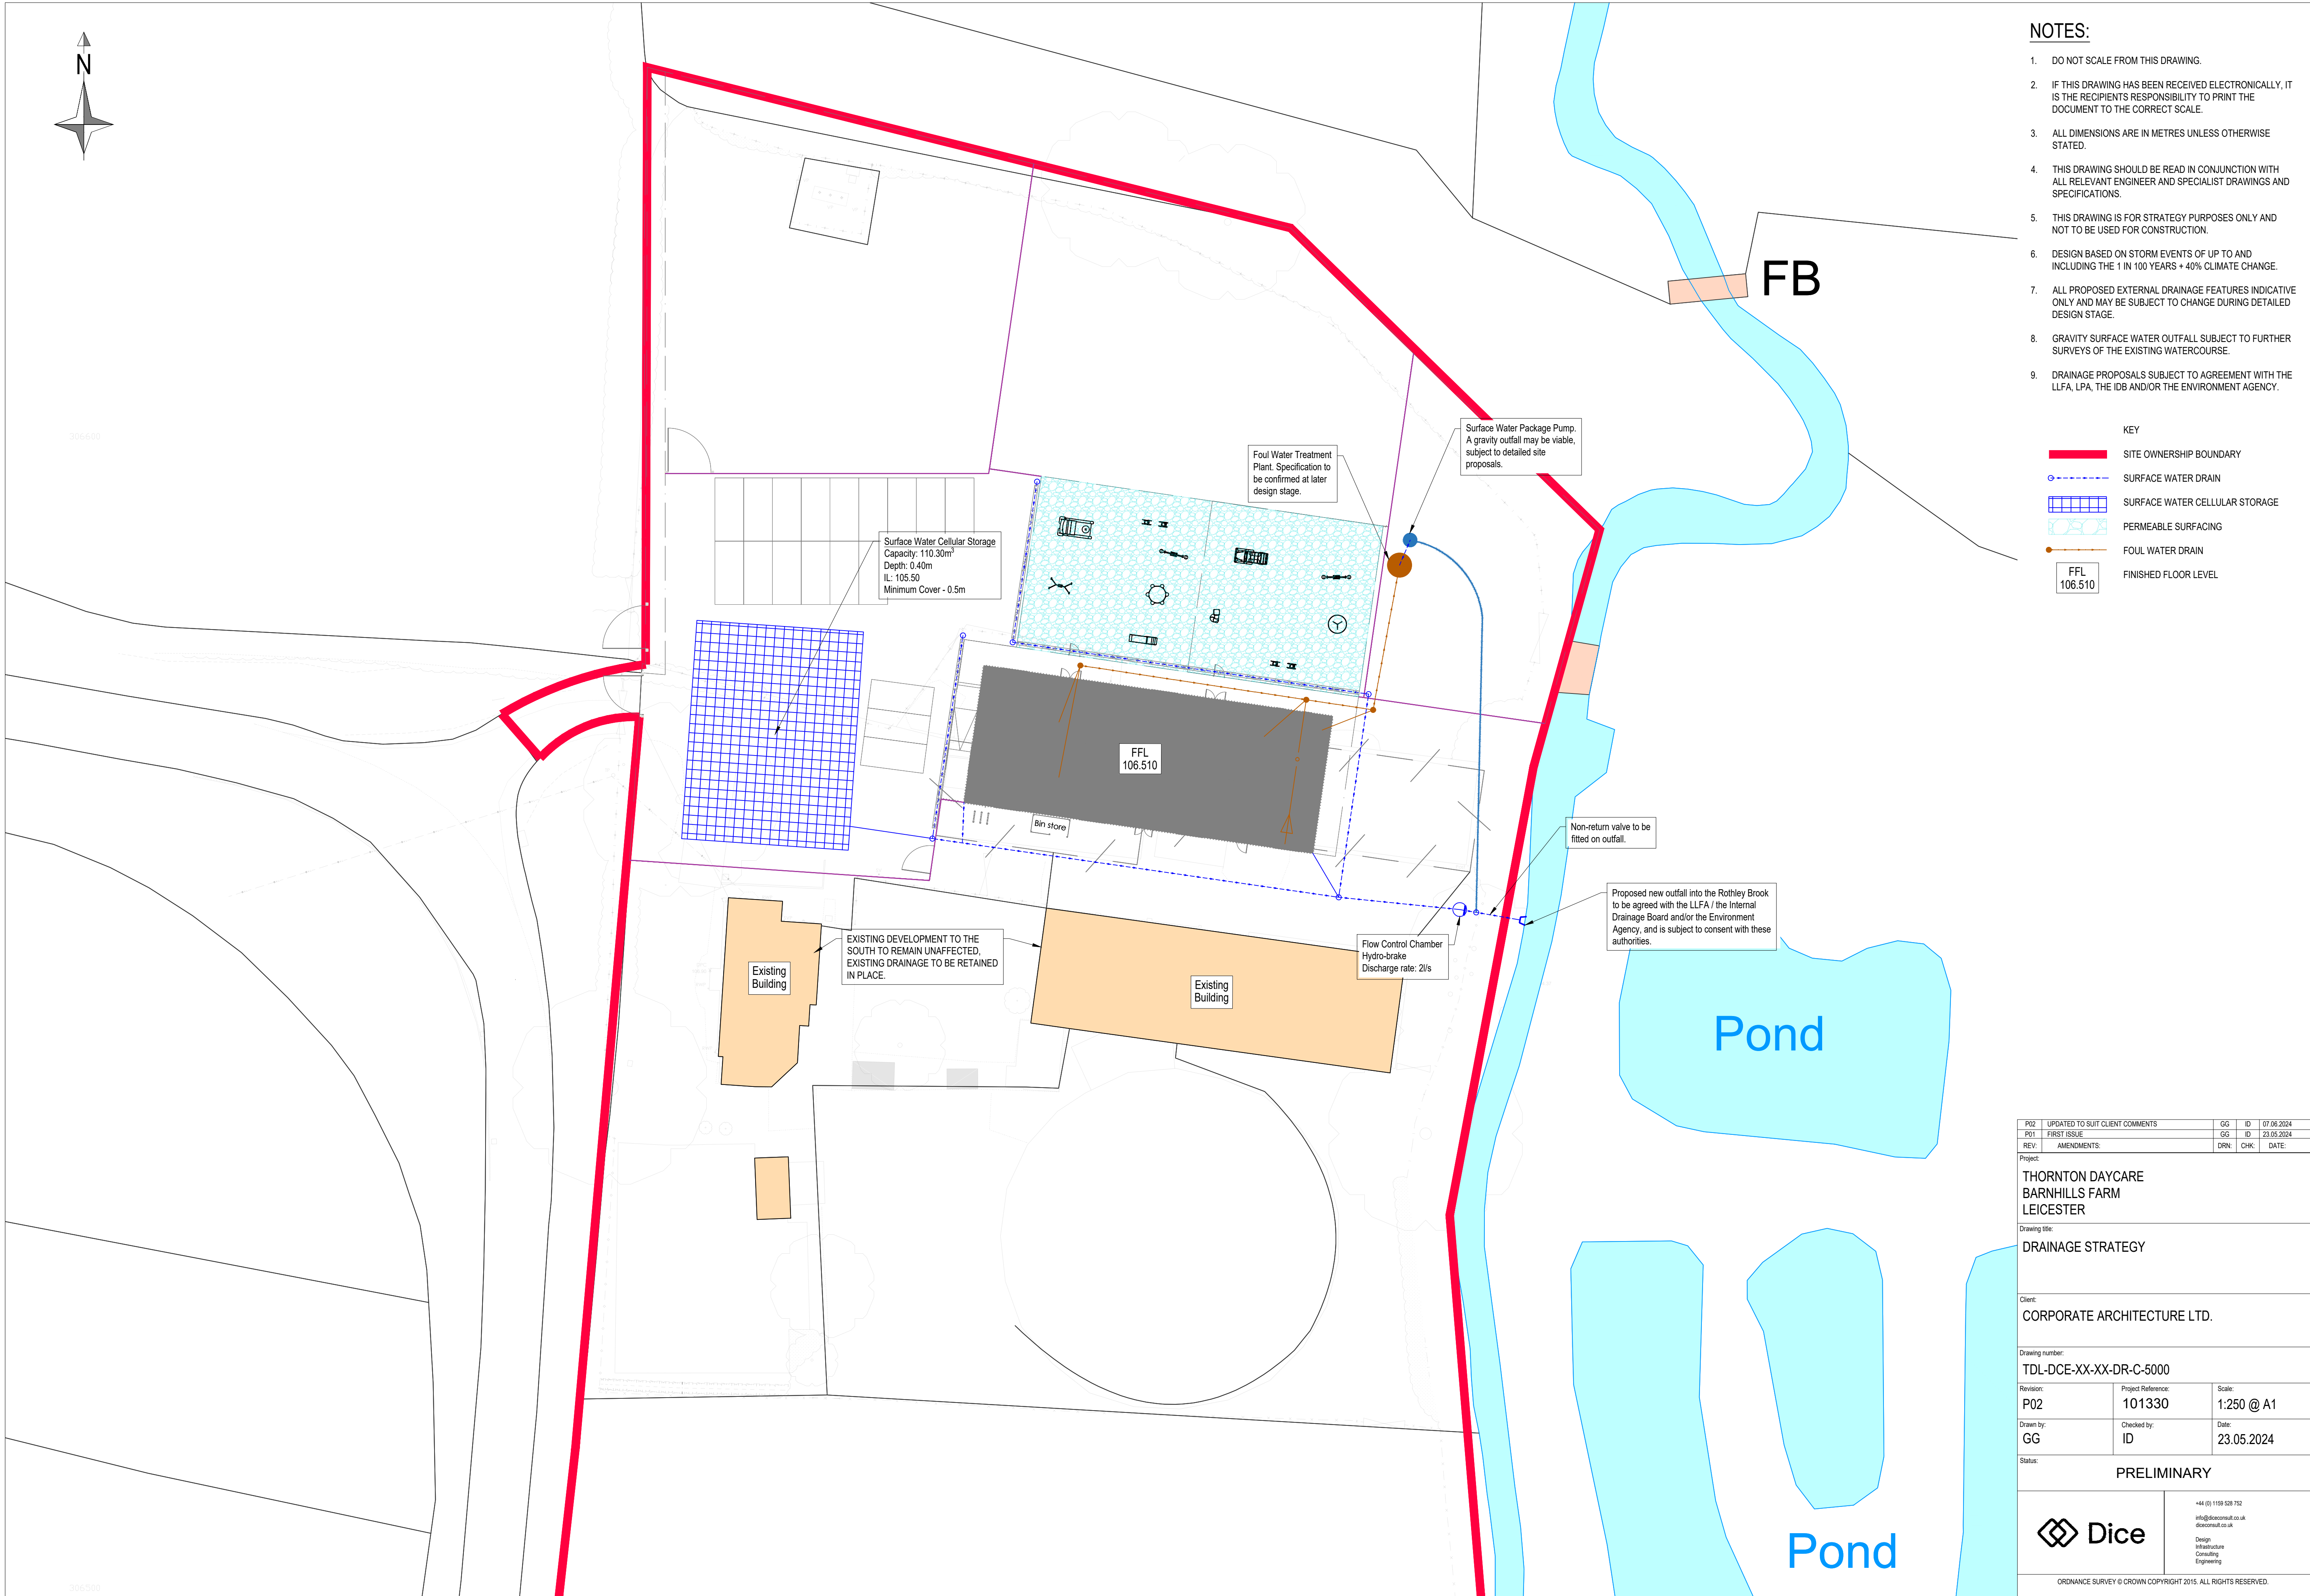

1. DO NOT SCALE FROM THIS DRAWING.
2. IF THIS DRAWING HAS BEEN RECEIVED ELECTRONICALLY, IT IS THE RECIPIENT'S RESPONSIBILITY TO PRINT THE DOCUMENT TO THE CORRECT SCALE.
3. ALL DIMENSIONS ARE IN METRES UNLESS OTHERWISE STATED.
4. THIS DRAWING SHOULD BE READ IN CONJUNCTION WITH ALL RELEVANT ENGINEER AND SPECIALIST DRAWINGS AND SPECIFICATIONS.
5. THIS DRAWING IS FOR STRATEGY PURPOSES ONLY AND NOT TO BE USED FOR CONSTRUCTION.
6. DESIGN BASED ON STORM EVENTS OF UP TO AND INCLUDING THE 1 IN 100 YEARS + 40% CLIMATE CHANGE.
7. ALL PROPOSED EXTERNAL DRAINAGE FEATURES INDICATIVE ONLY AND MAY BE SUBJECT TO CHANGE DURING DETAILED DESIGN STAGE.
8. GRAVITY SURFACE WATER OUTFALL SUBJECT TO FURTHER SURVEYS OF THE EXISTING WATERCOURSE.
9. DRAINAGE PROPOSALS SUBJECT TO AGREEMENT WITH THE LLFA, LPA, THE IDB AND/OR THE ENVIRONMENT AGENCY.

 SITE OWNERSHIP BOUNDARY
 SURFACE WATER DRAIN
 SURFACE WATER CELLULAR STORAGE
 PERMEABLE SURFACING
 FOUL WATER DRAIN
 FFL
106.510
FINISHED FLOOR LEVEL

P01		UPDATED TO SUIT CLIENT COMMENTS		GG	ID	07.06.2024
P01		FIRST ISSUE		GG	ID	23.05.2024
REV:	AMENDMENTS:			DRN:	CHK:	DATE:
Project:						
THORNTON DAYCARE BARNHILLS FARM LEICESTER						
Drawing title:						
DRAINAGE STRATEGY						
Client:						
CORPORATE ARCHITECTURE LTD.						
Drawing number:						
TDL-DCE-XX-XX-DR-C-5000						
Revision:		Project Reference:		Scale:		
P02		101330		1:250 @ A1		
Drawn by:		Checked by:		Date:		
GG		ID		23.05.2024		
Status:						
PRELIMINARY						
 Dice				441 (0) 1159 528 732 info@diceconsult.co.uk info@diceconsult.co.uk Design Infrastructure Consulting Engineering		
ORDNANCE SURVEY © CROWN COPYRIGHT 2015. ALL RIGHTS RESERVED.						