


Key:	
	Road Type Annotation
	Radius Annotation
	Road Dimension
	Road Centre Line
	Vehicular Visibility Splay
	Pedestrian Visibility Splay
	Speed Reducing Feature

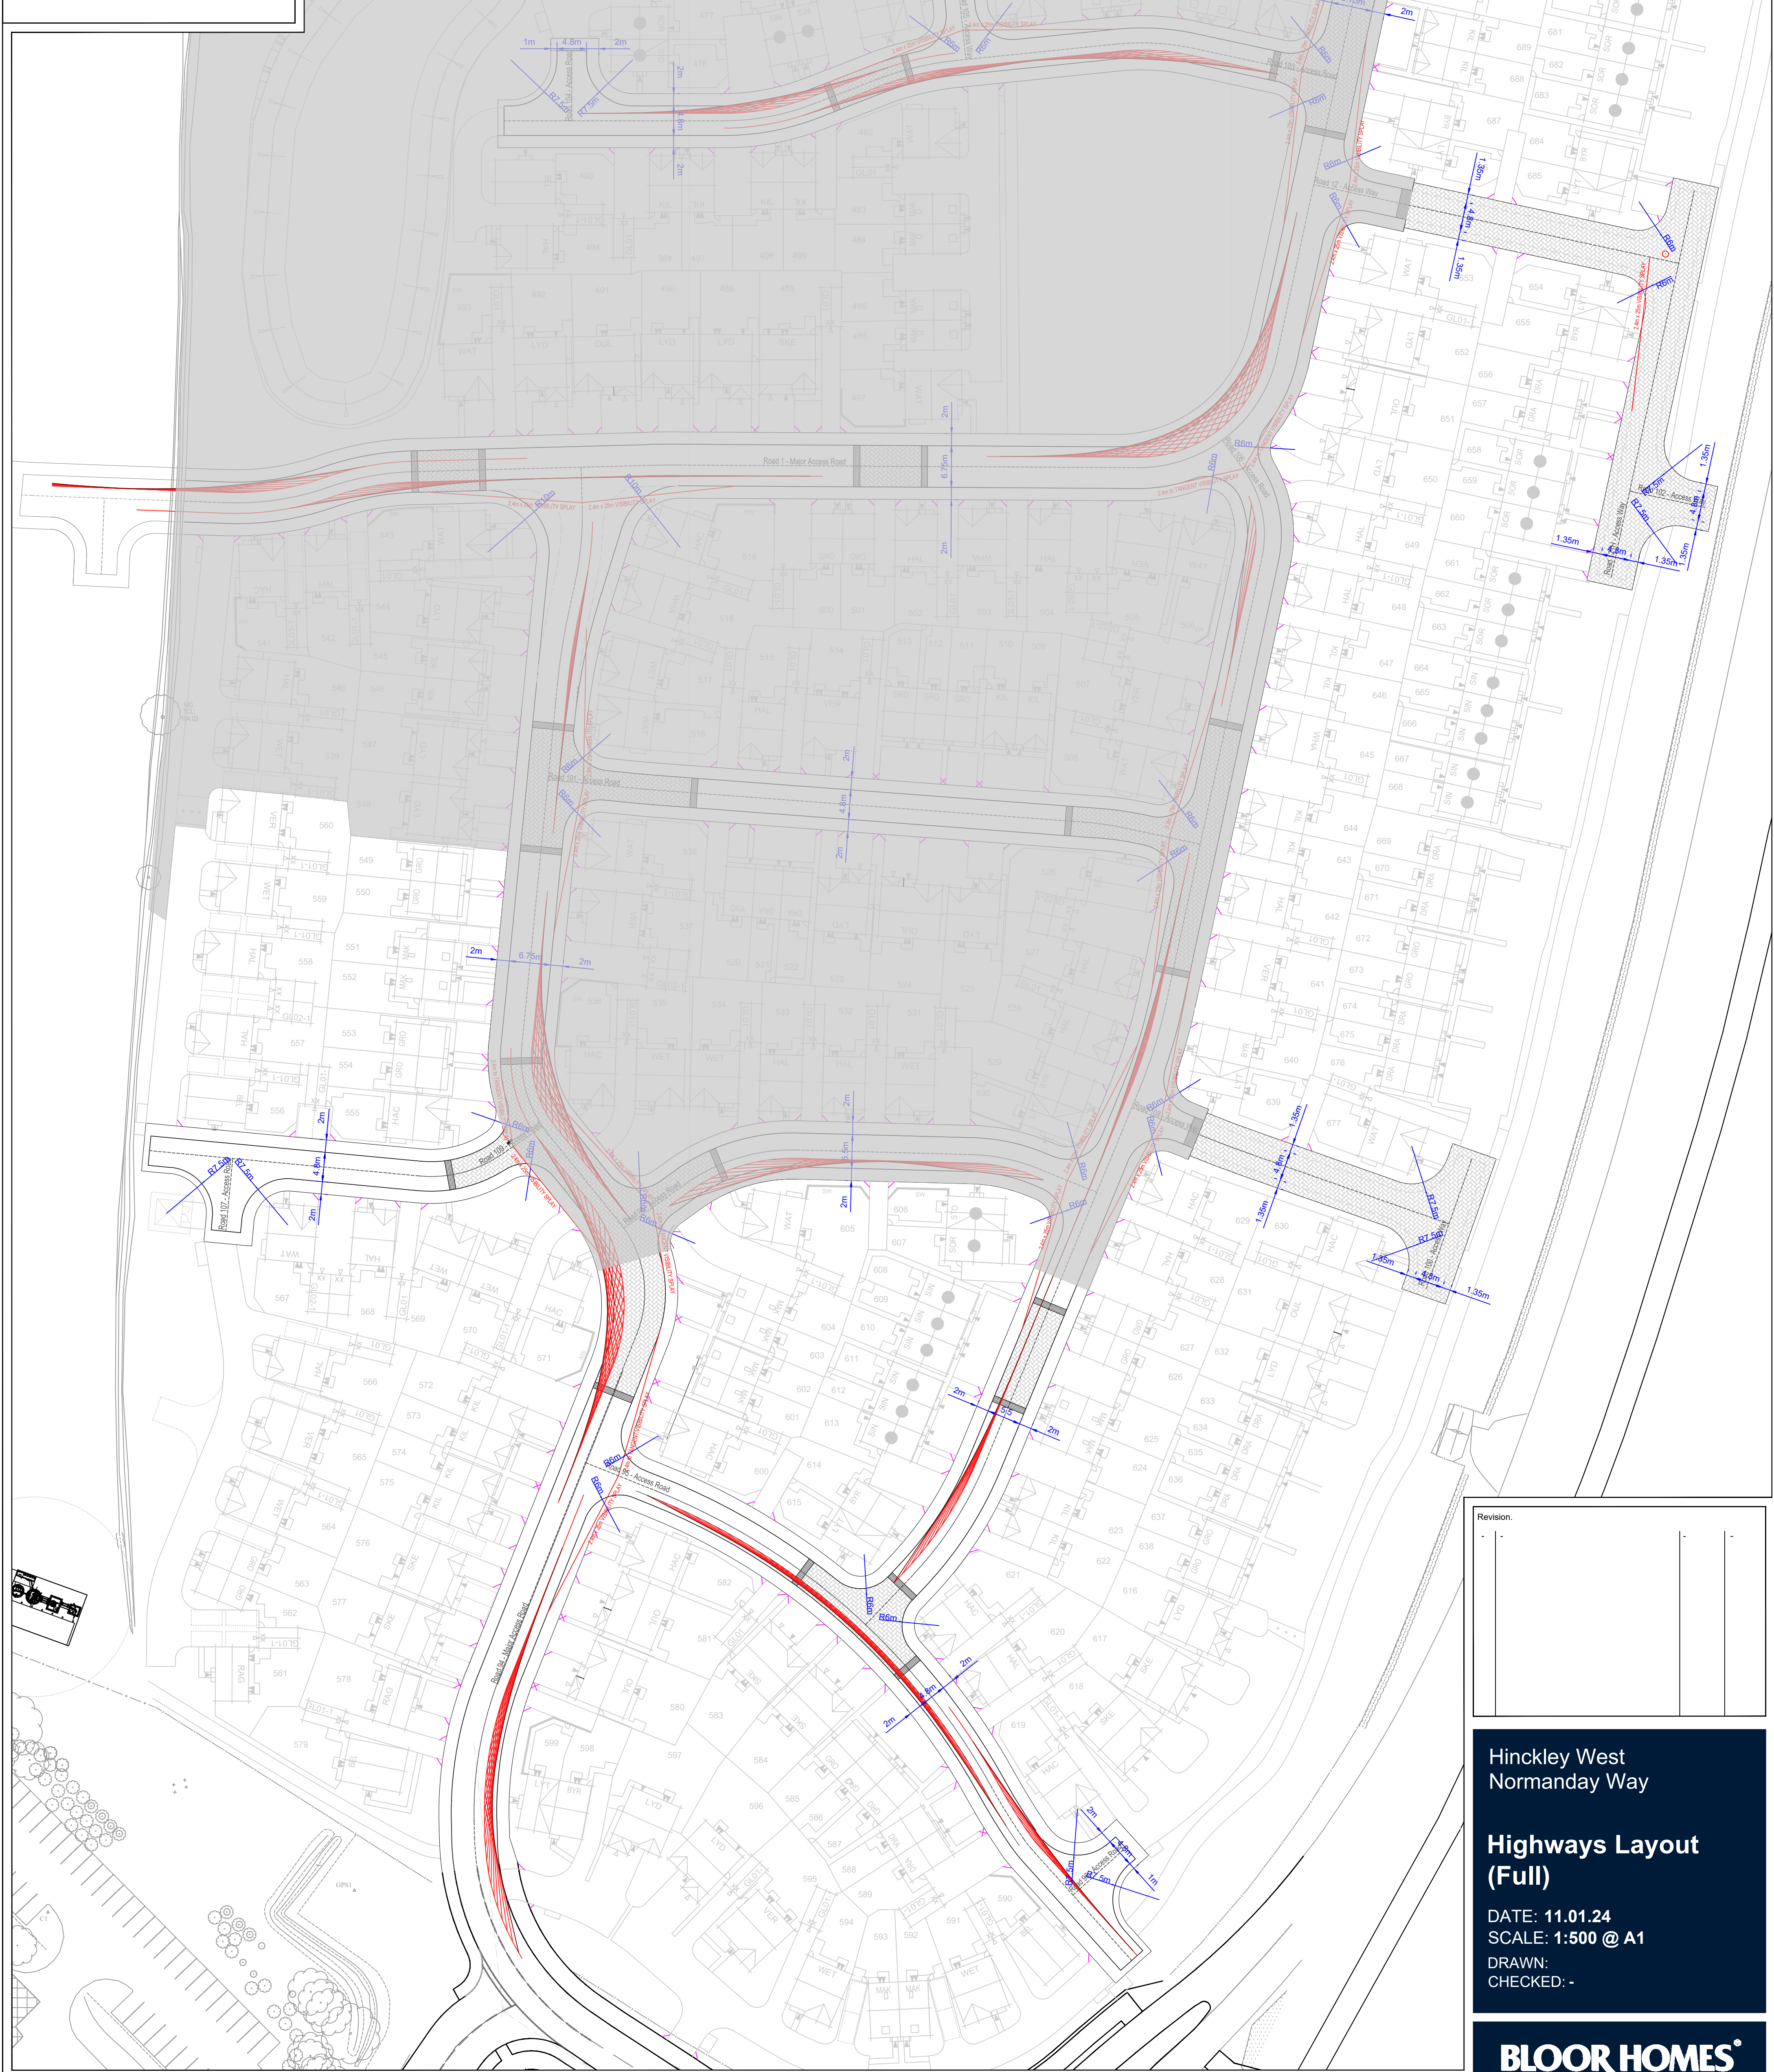

Revision.			
-	-	-	-

Highways Layout (Full)

BLOOR HOMES®

Drawing No. MI100-HL-101FUL

