

J.S.BLOOR (SERVICES) LIMITED
ASBURY ROAD, MEASHAM, SWADLOWCOTE,
DERBYSHIRE DE12 7JP
TELEPHONE 01530 270100 FACSIMILE 01530 272008
THIS DRAWING AND THE BUILDING WORKS DEPICTED ARE THE COPYRIGHT OF J.S.BLOOR
(SERVICES) LIMITED AND MAY NOT BE REPRODUCED OR AMENDED EXCEPT BY WRITTEN
PERMISSION. NO LIABILITY WILL BE ACCEPTED FOR AMENDMENTS MADE BY OTHER
PERSONS.
DO NOT SCALE THIS DRAWING. USE FIGURED DIMENSIONS ONLY. IF IN DOUBT ASK.
THIS DRAWING IS TO BE READ IN CONJUNCTION WITH SEPARATE GROUP / SITE SPECIFIC
CONSTRUCTION NOTES AND MATERIALS SPECIFICATION.

Key:



Road Type Annotation



Radius Annotation



Road Dimension



Road Centre Line




Vehicular Visibility Splay



Pedestrian Visibility Splay



Speed Reducing Feature

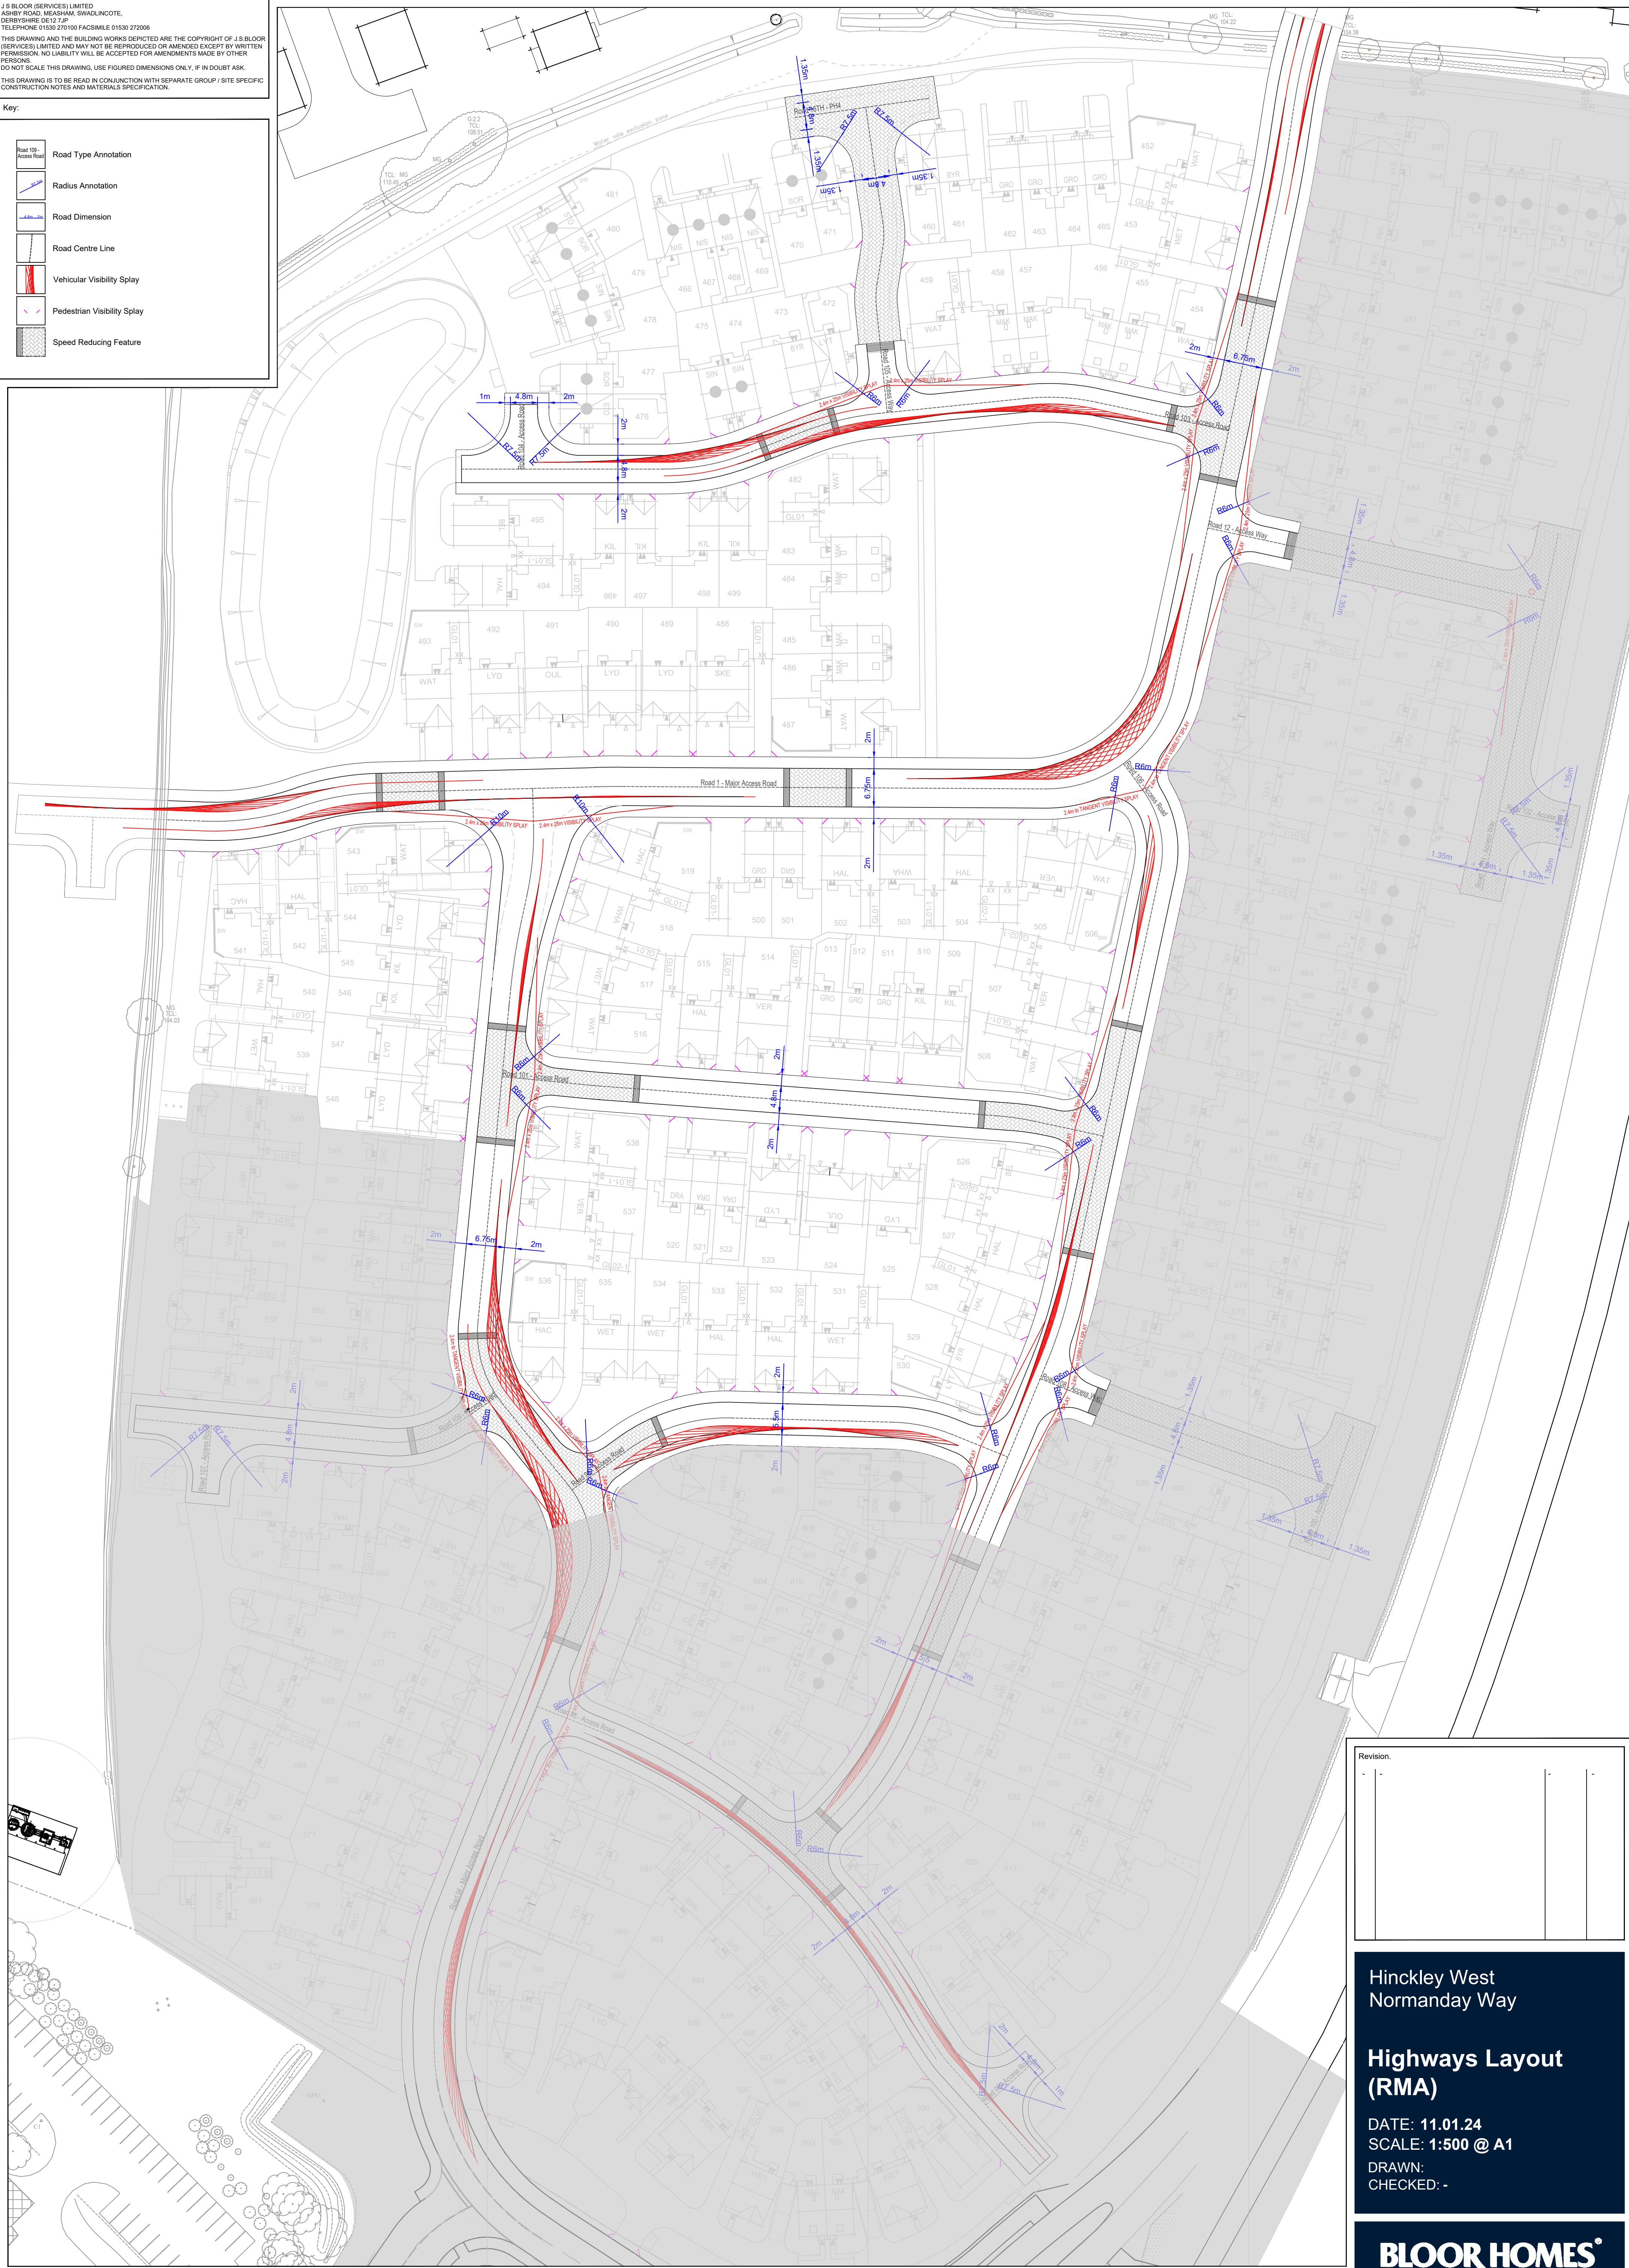

Revision		
-	-	-

Hinckley West
Normanday Way

Highways Layout
(RMA)

DATE: 11.01.24
SCALE: 1:500 @ A1
DRAWN:
CHECKED: -

BLOOR HOMES

Drawing No. MI100-HL-101RMA

Hinckley West Phase 4

