

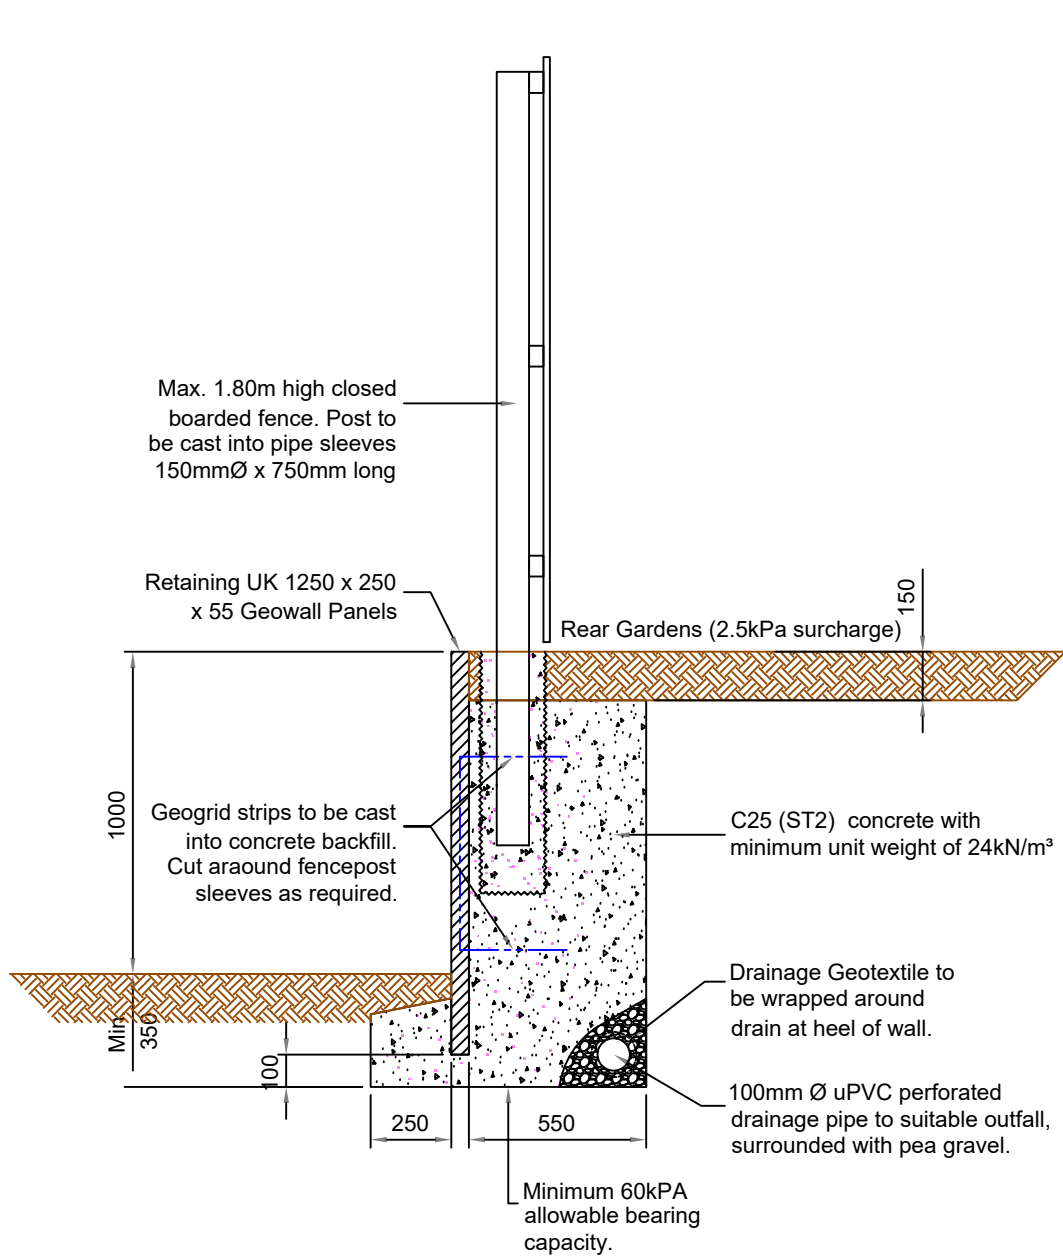


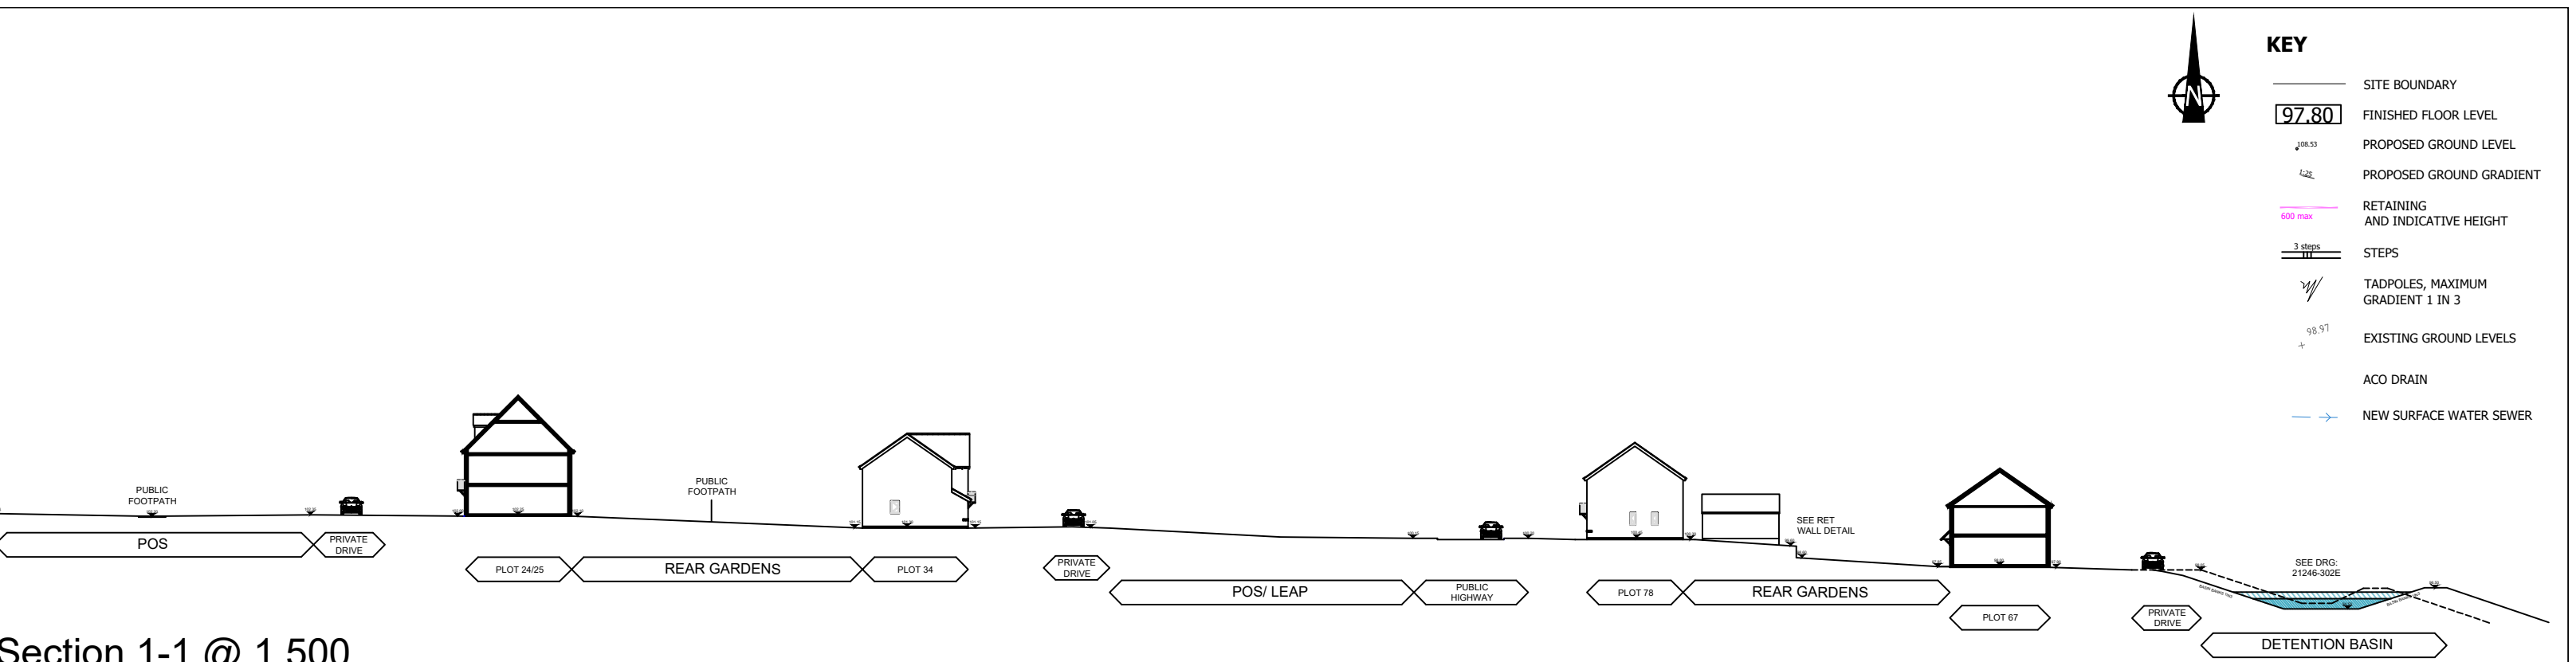


Geowall Elevation

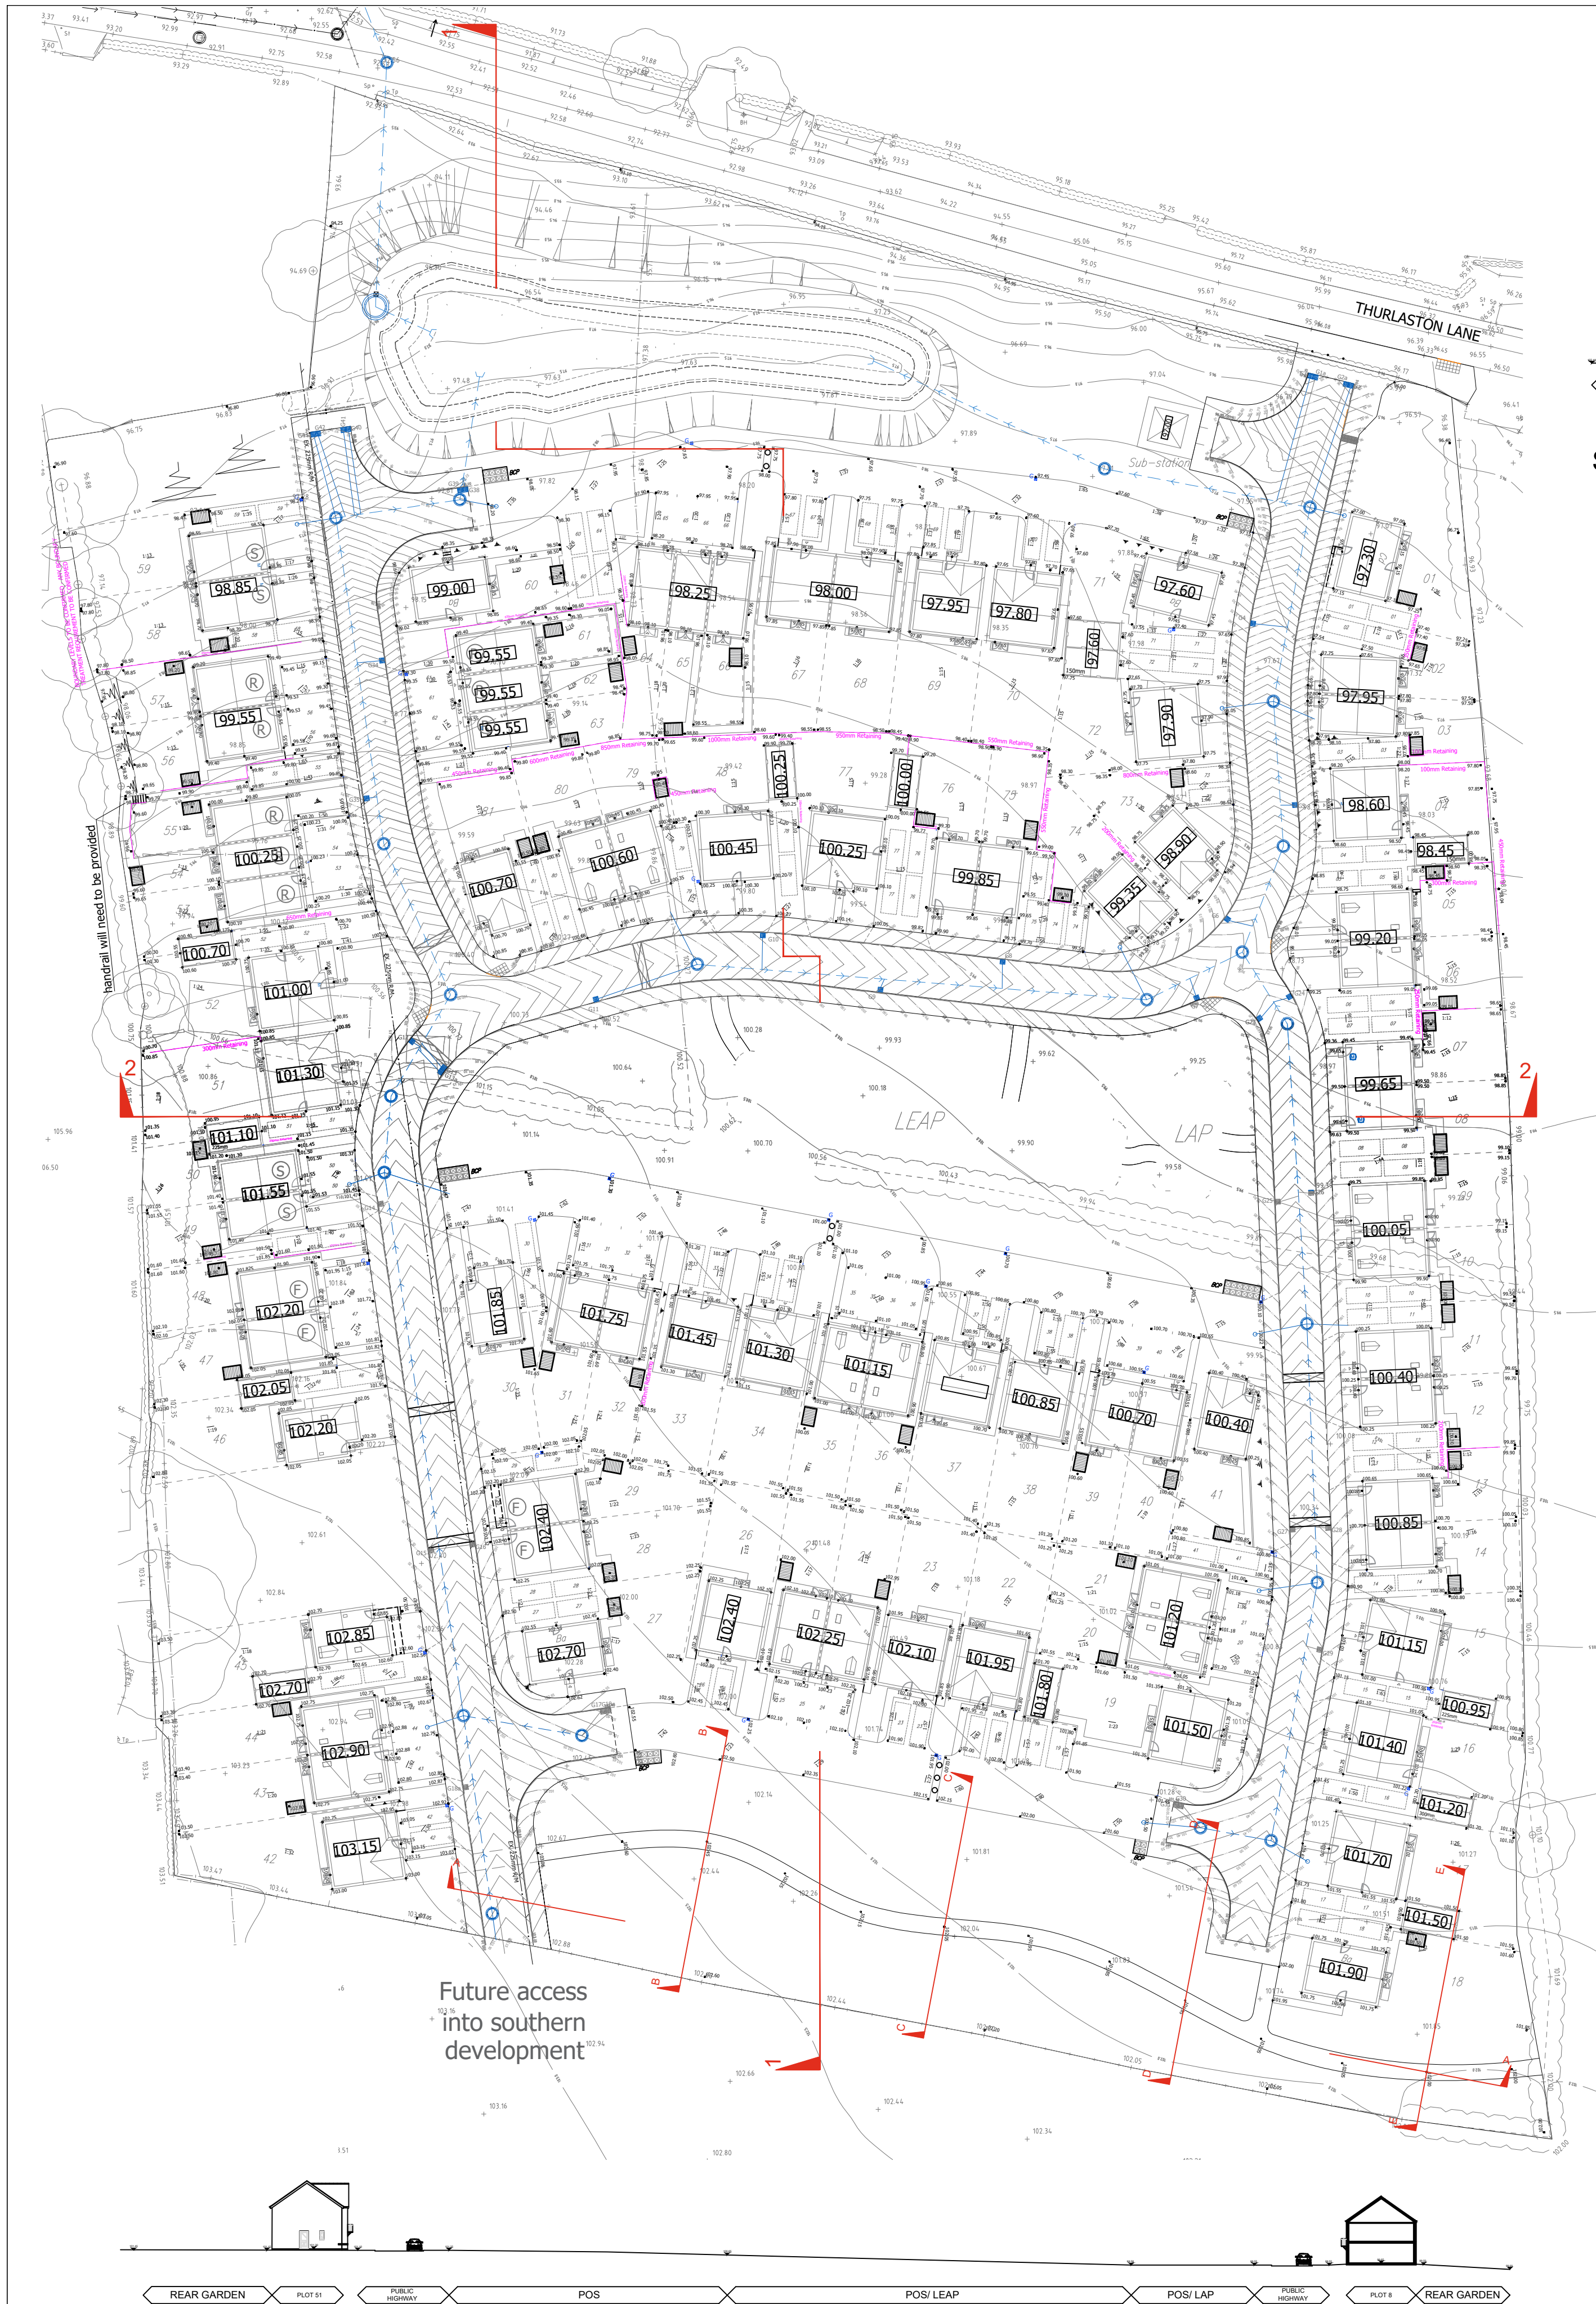

Gravel Board Elevation (Retaining 100-450mm)  
With 1.8 timber fence on top as required

POS Footpath Sections @ 1:200

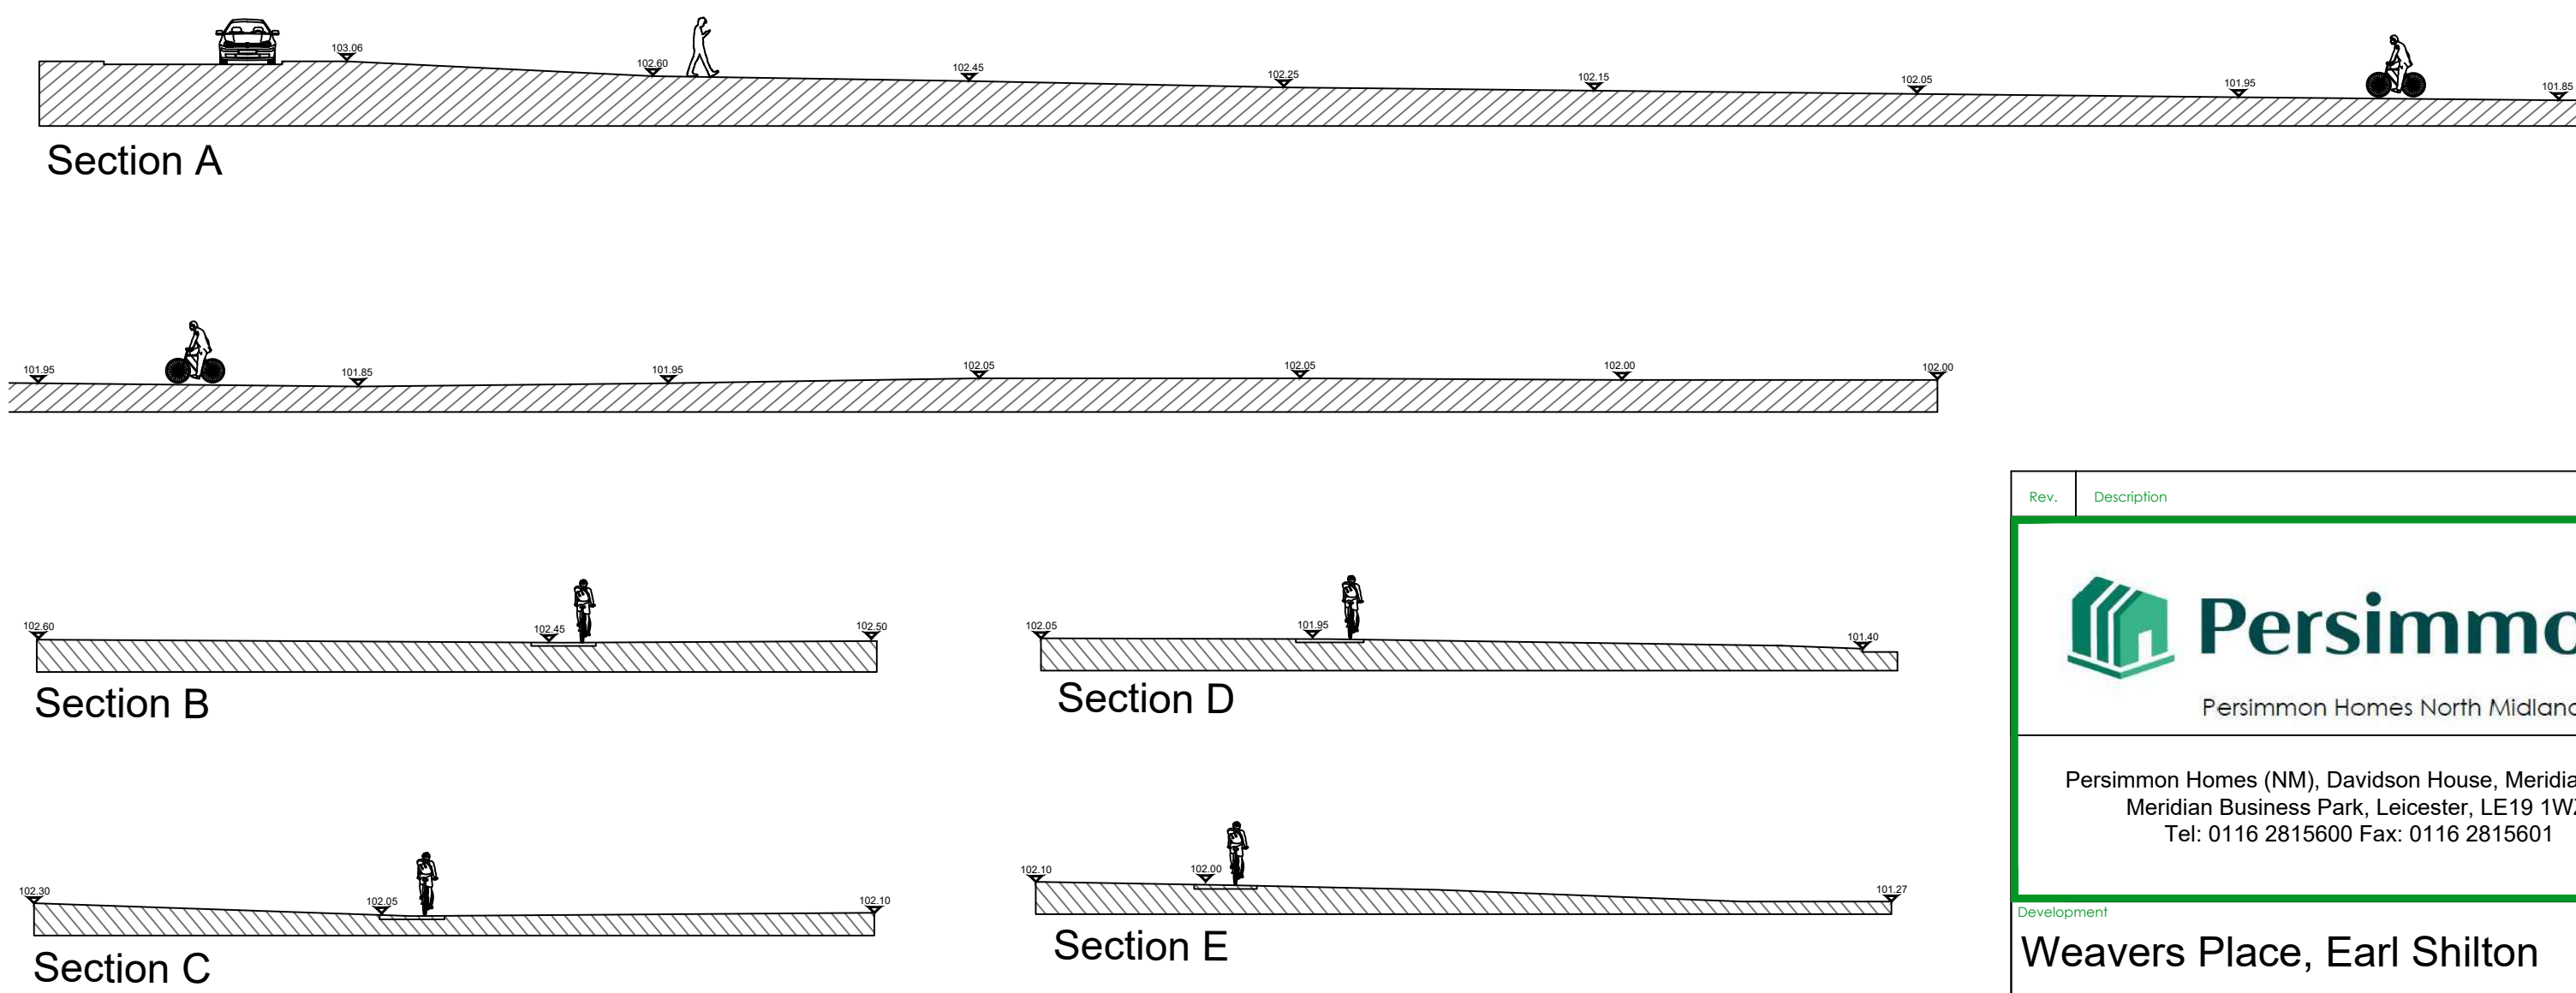

Section 2-2 @ 1:500

| Rev.   | Description       | Date        |
|---|-------------------|-------------|
| <br>Persimmon Homes North Midlands                    |                   |             |
| Persimmon Homes (NM), Davidson House, Meridian East,<br>Meridian Business Park, Leicester, LE19 1WZ<br>Tel: 0116 2815600 Fax: 0116 2815601 |                   |             |
| Development<br>Weavers Place, Earl Shilton                                                                                                 |                   |             |
| Drawing Title<br>External Levels and Surface Water Run-off                                                                                 |                   |             |
| Date<br>July 2025   | Scale<br>As Shown | Drawn<br>JB |
| Dwg. Ref.<br>ES-PL-100   |                   | Rev.        |