



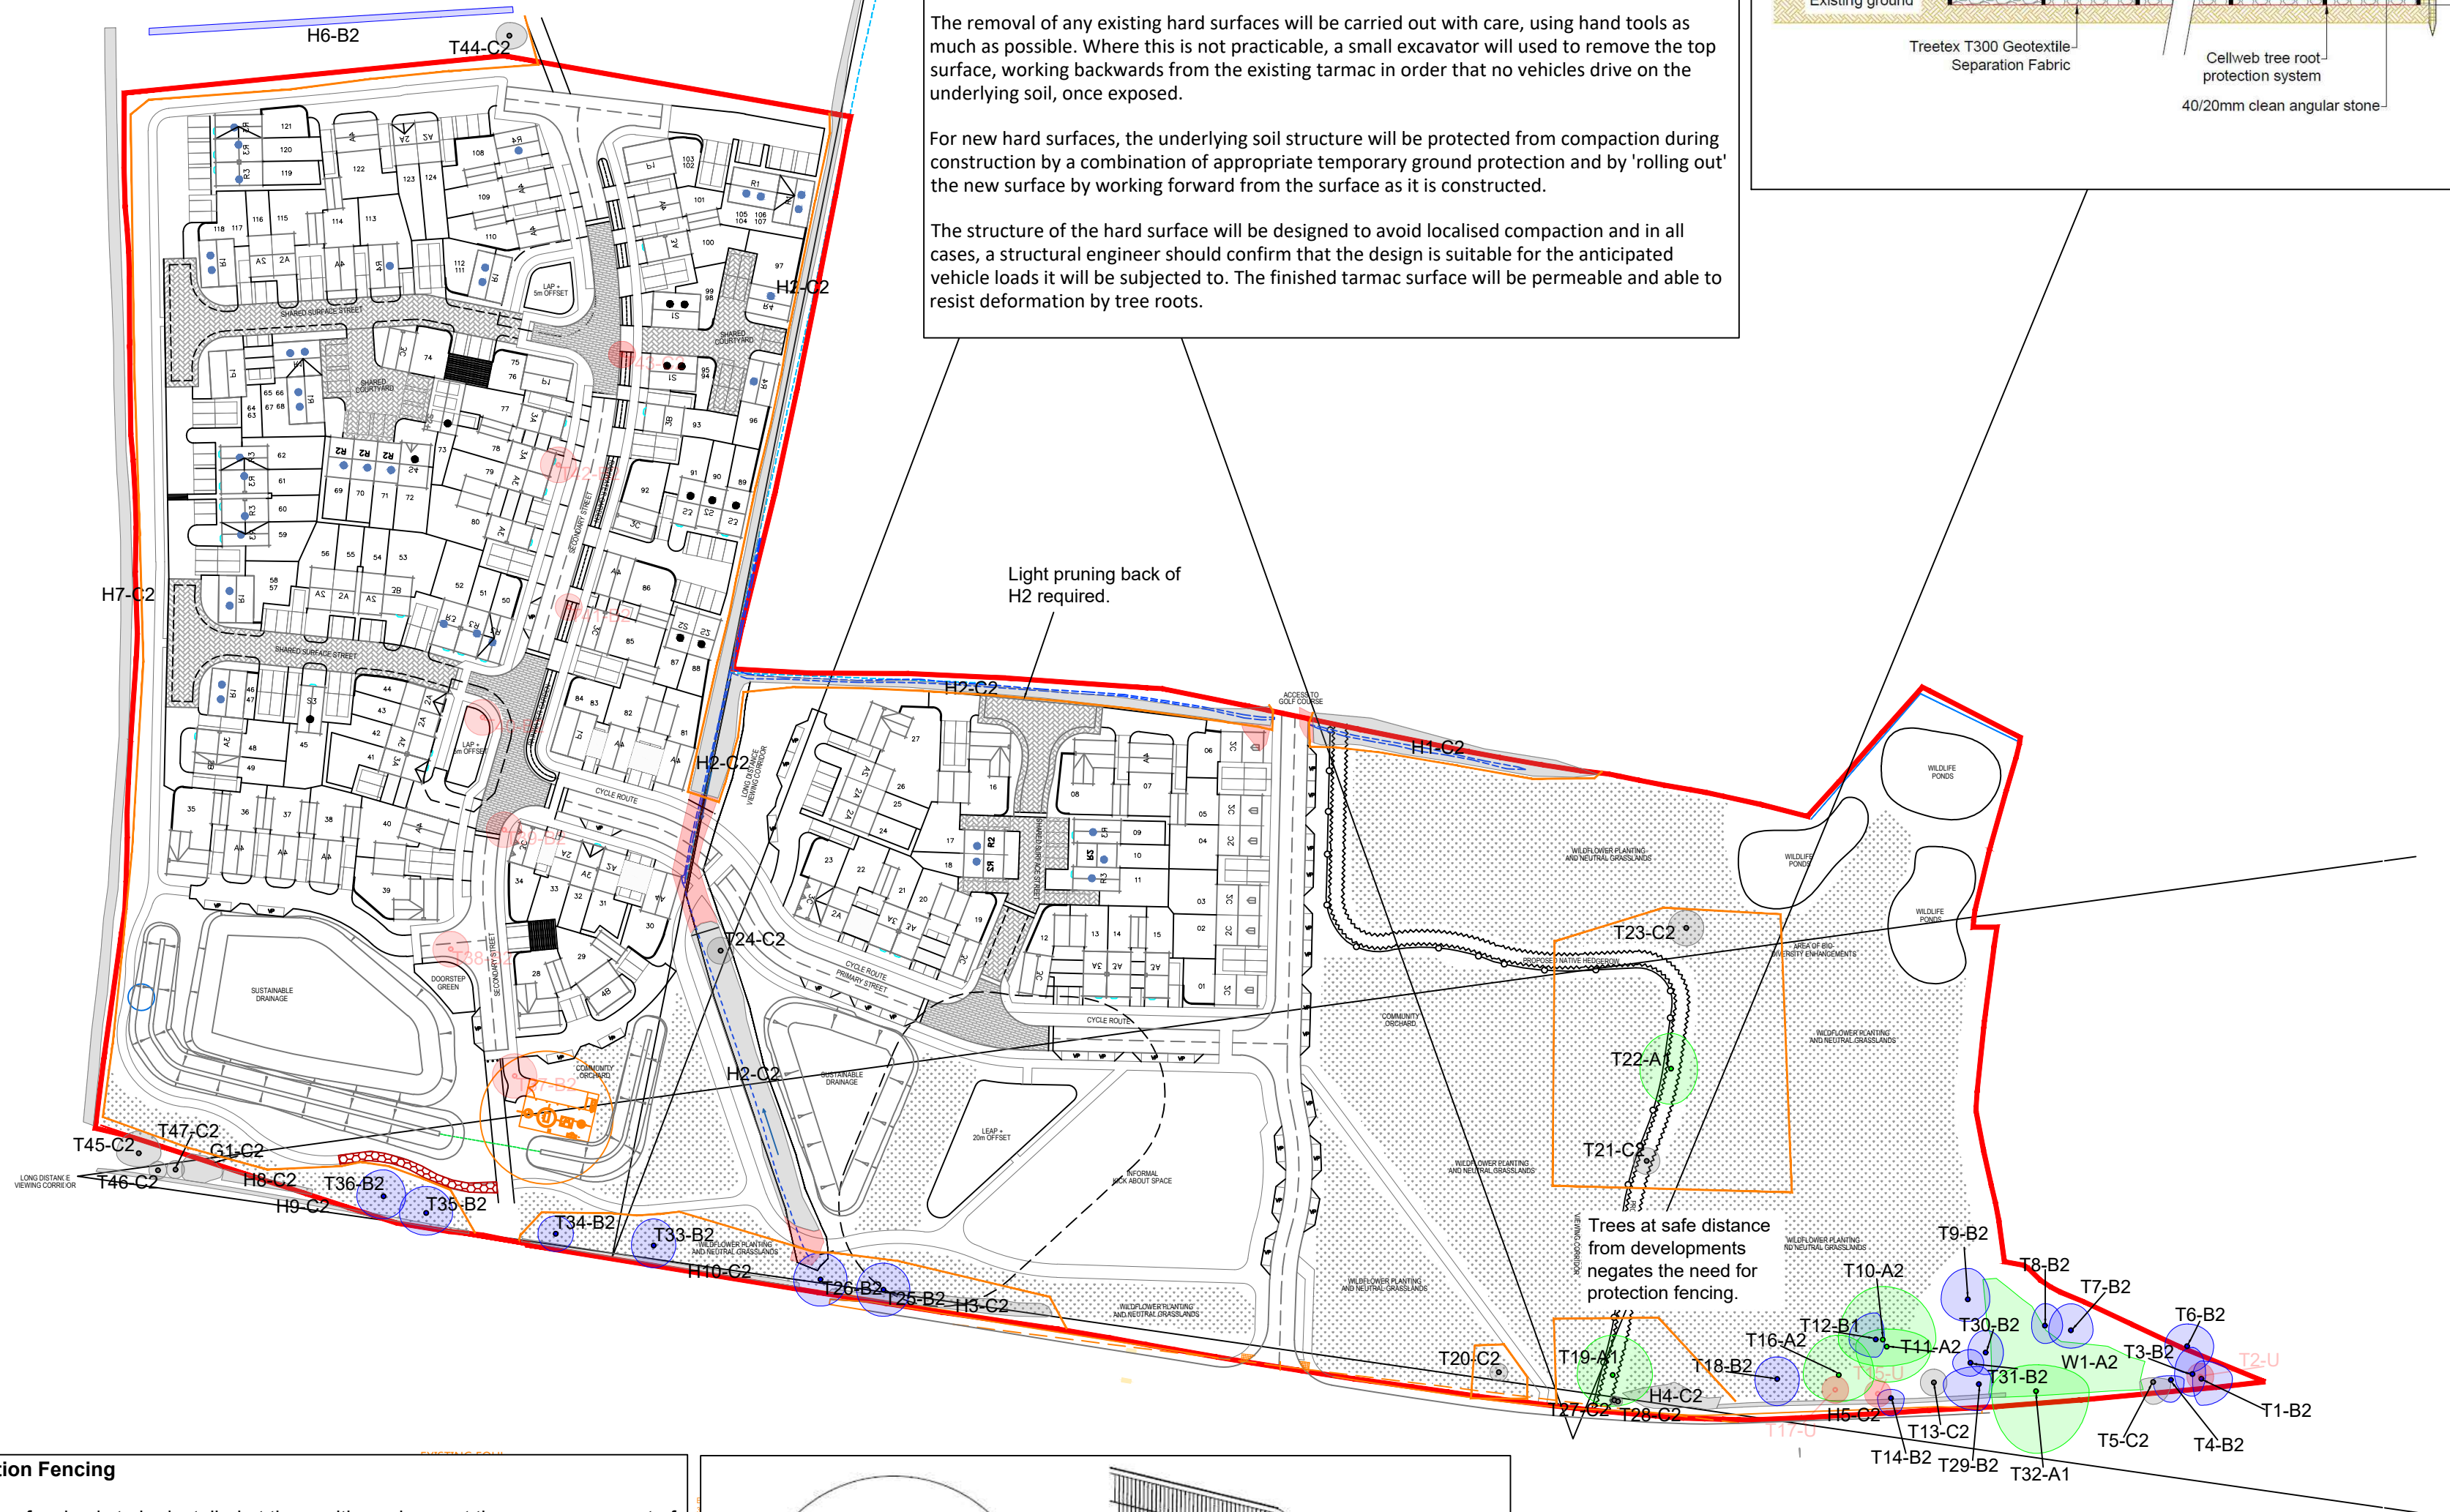

All new hard surfacing within the root protection area (RPA) is to be constructed using a three-dimensional cellular confinement system (for example Cellweb TRP), incorporating geotextile or impermeable barriers as appropriate and installed using a 'no-dig' technique, as detailed in BS837:2012 Section 7.4.

The removal of any existing hard surfaces will be carried out with care, using hand tools as much as possible. Where this is not practicable, a small excavator will be used to remove the top surface, working backwards from the existing tarmac in order that no vehicles drive on the underlying soil, once exposed.

The structure of the hard surface will be designed to avoid localised compaction and in all cases, a structural engineer should confirm that the design is suitable for the anticipated vehicle loads it will be subjected to. The finished tarmac surface will be permeable and able to resist deformation by tree roots.

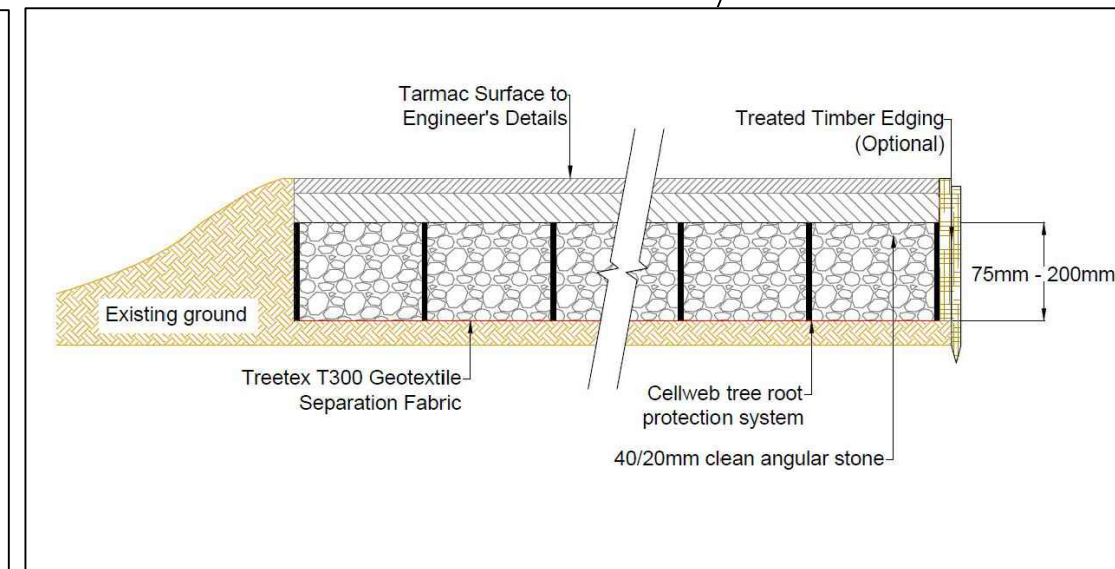

Category A -
Trees of High
Quality

TXA

Category B -
Trees of Moderate
Quality

TXB

Category C -
Trees of Low Quality

TXC

Trees Proposed for Removal

TXD

Tree Trunk


Tree Canopy Spread

Tree Protection Fencing

'No-dig' / 3D cellular
confinement system to be
used for new handstanding.

Tree protection fencing is to be installed at the positions shown at the commencement of works, before any ground works or soil stripping are carried out and before vehicles or materials are brought onto site.

No working activity, storage of materials, ground level changes, excavations or vehicular access is permitted within the protected area. Once erected, the protected area are to be regarded as sacrosanct and the fencing must not be removed or altered unless recommended by the project Arboriculturist and, where necessary, approval from the local planning authority.

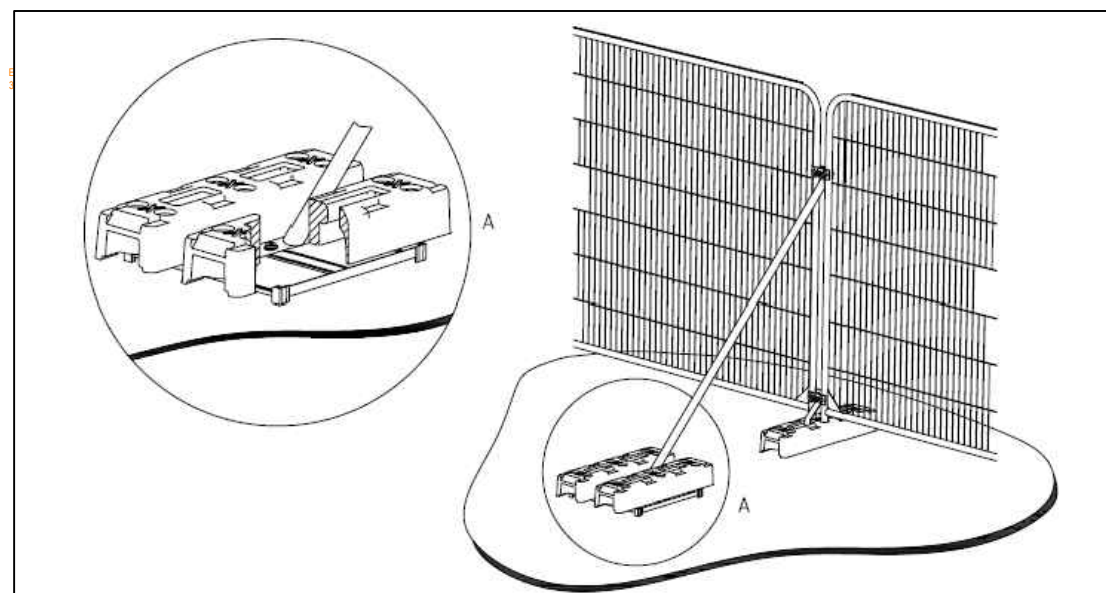

Trees at safe distance from developments negates the need for protection fencing.



RammSanderson
ARBORICULTURE

Client :
Richborough Estates Limited

Project: **Land North of Station Market Bosworth**

Drawing Title :
Tree Protection Plan

Drg No.
RSE_8306_TPP

Rev :
V3

Drn By :	Scale :	Date :
LJB	1:1250@A2	24/04/2025

RammSanderson Ltd
East Midlands: Osprey House, Merlin Way, Ilkeston, DE7 4RA T: 0115 930 2493
West Midlands: Chase View Barn, Dunston Business Village, Stafford, ST18 9AB T: 01785 711 575
Yorkshire: The Former Library, 10 Leeds Road, Sheffield, S9 3TY
www.rramsanderson.com