



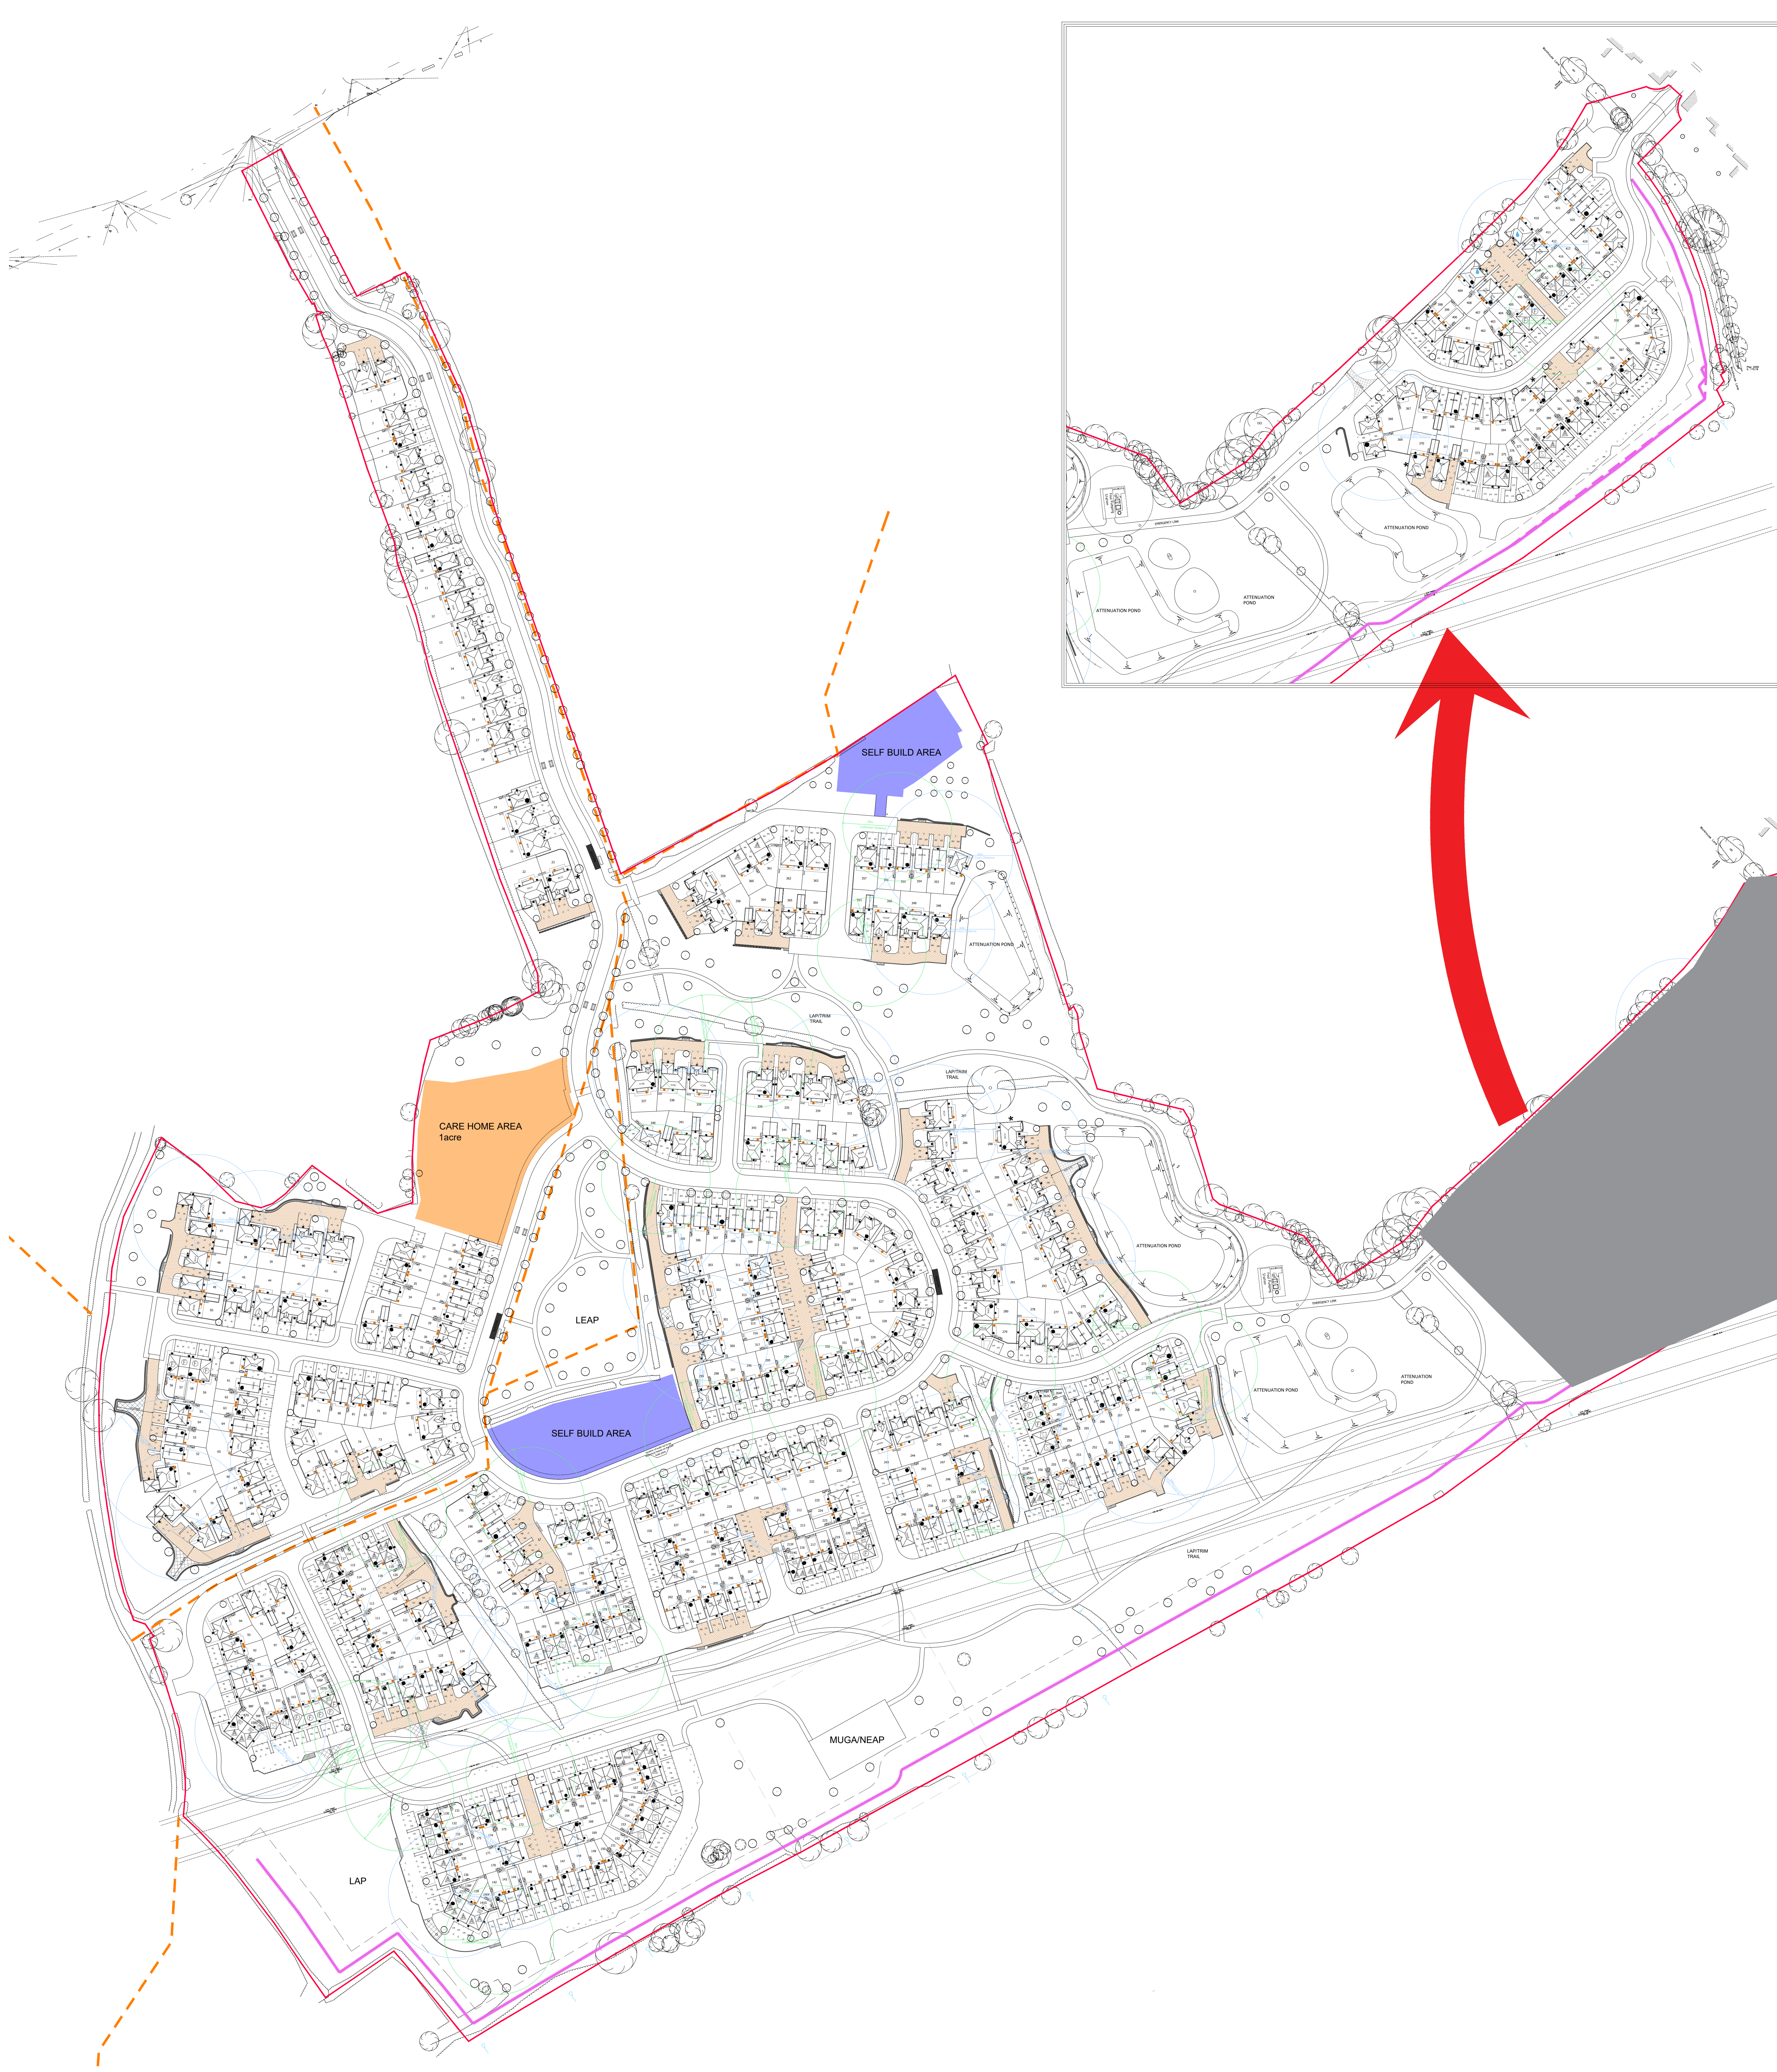

LAND SOUTH OF BURBAGE, BURBAGE

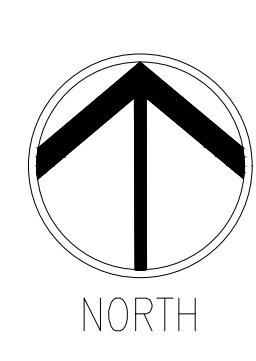

A 01.08.14 Updated according to Site Layout Rev B changes CB	
Revision	Date
Drawing Status: PRELIMINARY PLANNING CONSTRUCTION ☒	
Development: LAND SOUTH OF BURBAGE	
Location: BURBAGE	
Marking Name: BIN REFUSE PLAN	
Drawing Number: 1693-08-02-145	
Revision: A	Scale: 0m 1:1000
Drawn By: DL	Date Started: NOV 23
Checked by:	Date:

Redrow Homes Midlands
Redrow House, 111-113, Green, Walscott, Tamworth
Staffordshire B77 5PA
Tel: 01827 260600 Fax: 01827 262454 Web: www.redrow.co.uk

Legal Disclaimer: This layout has been designed after due consideration of our Context & Constraints Plan