


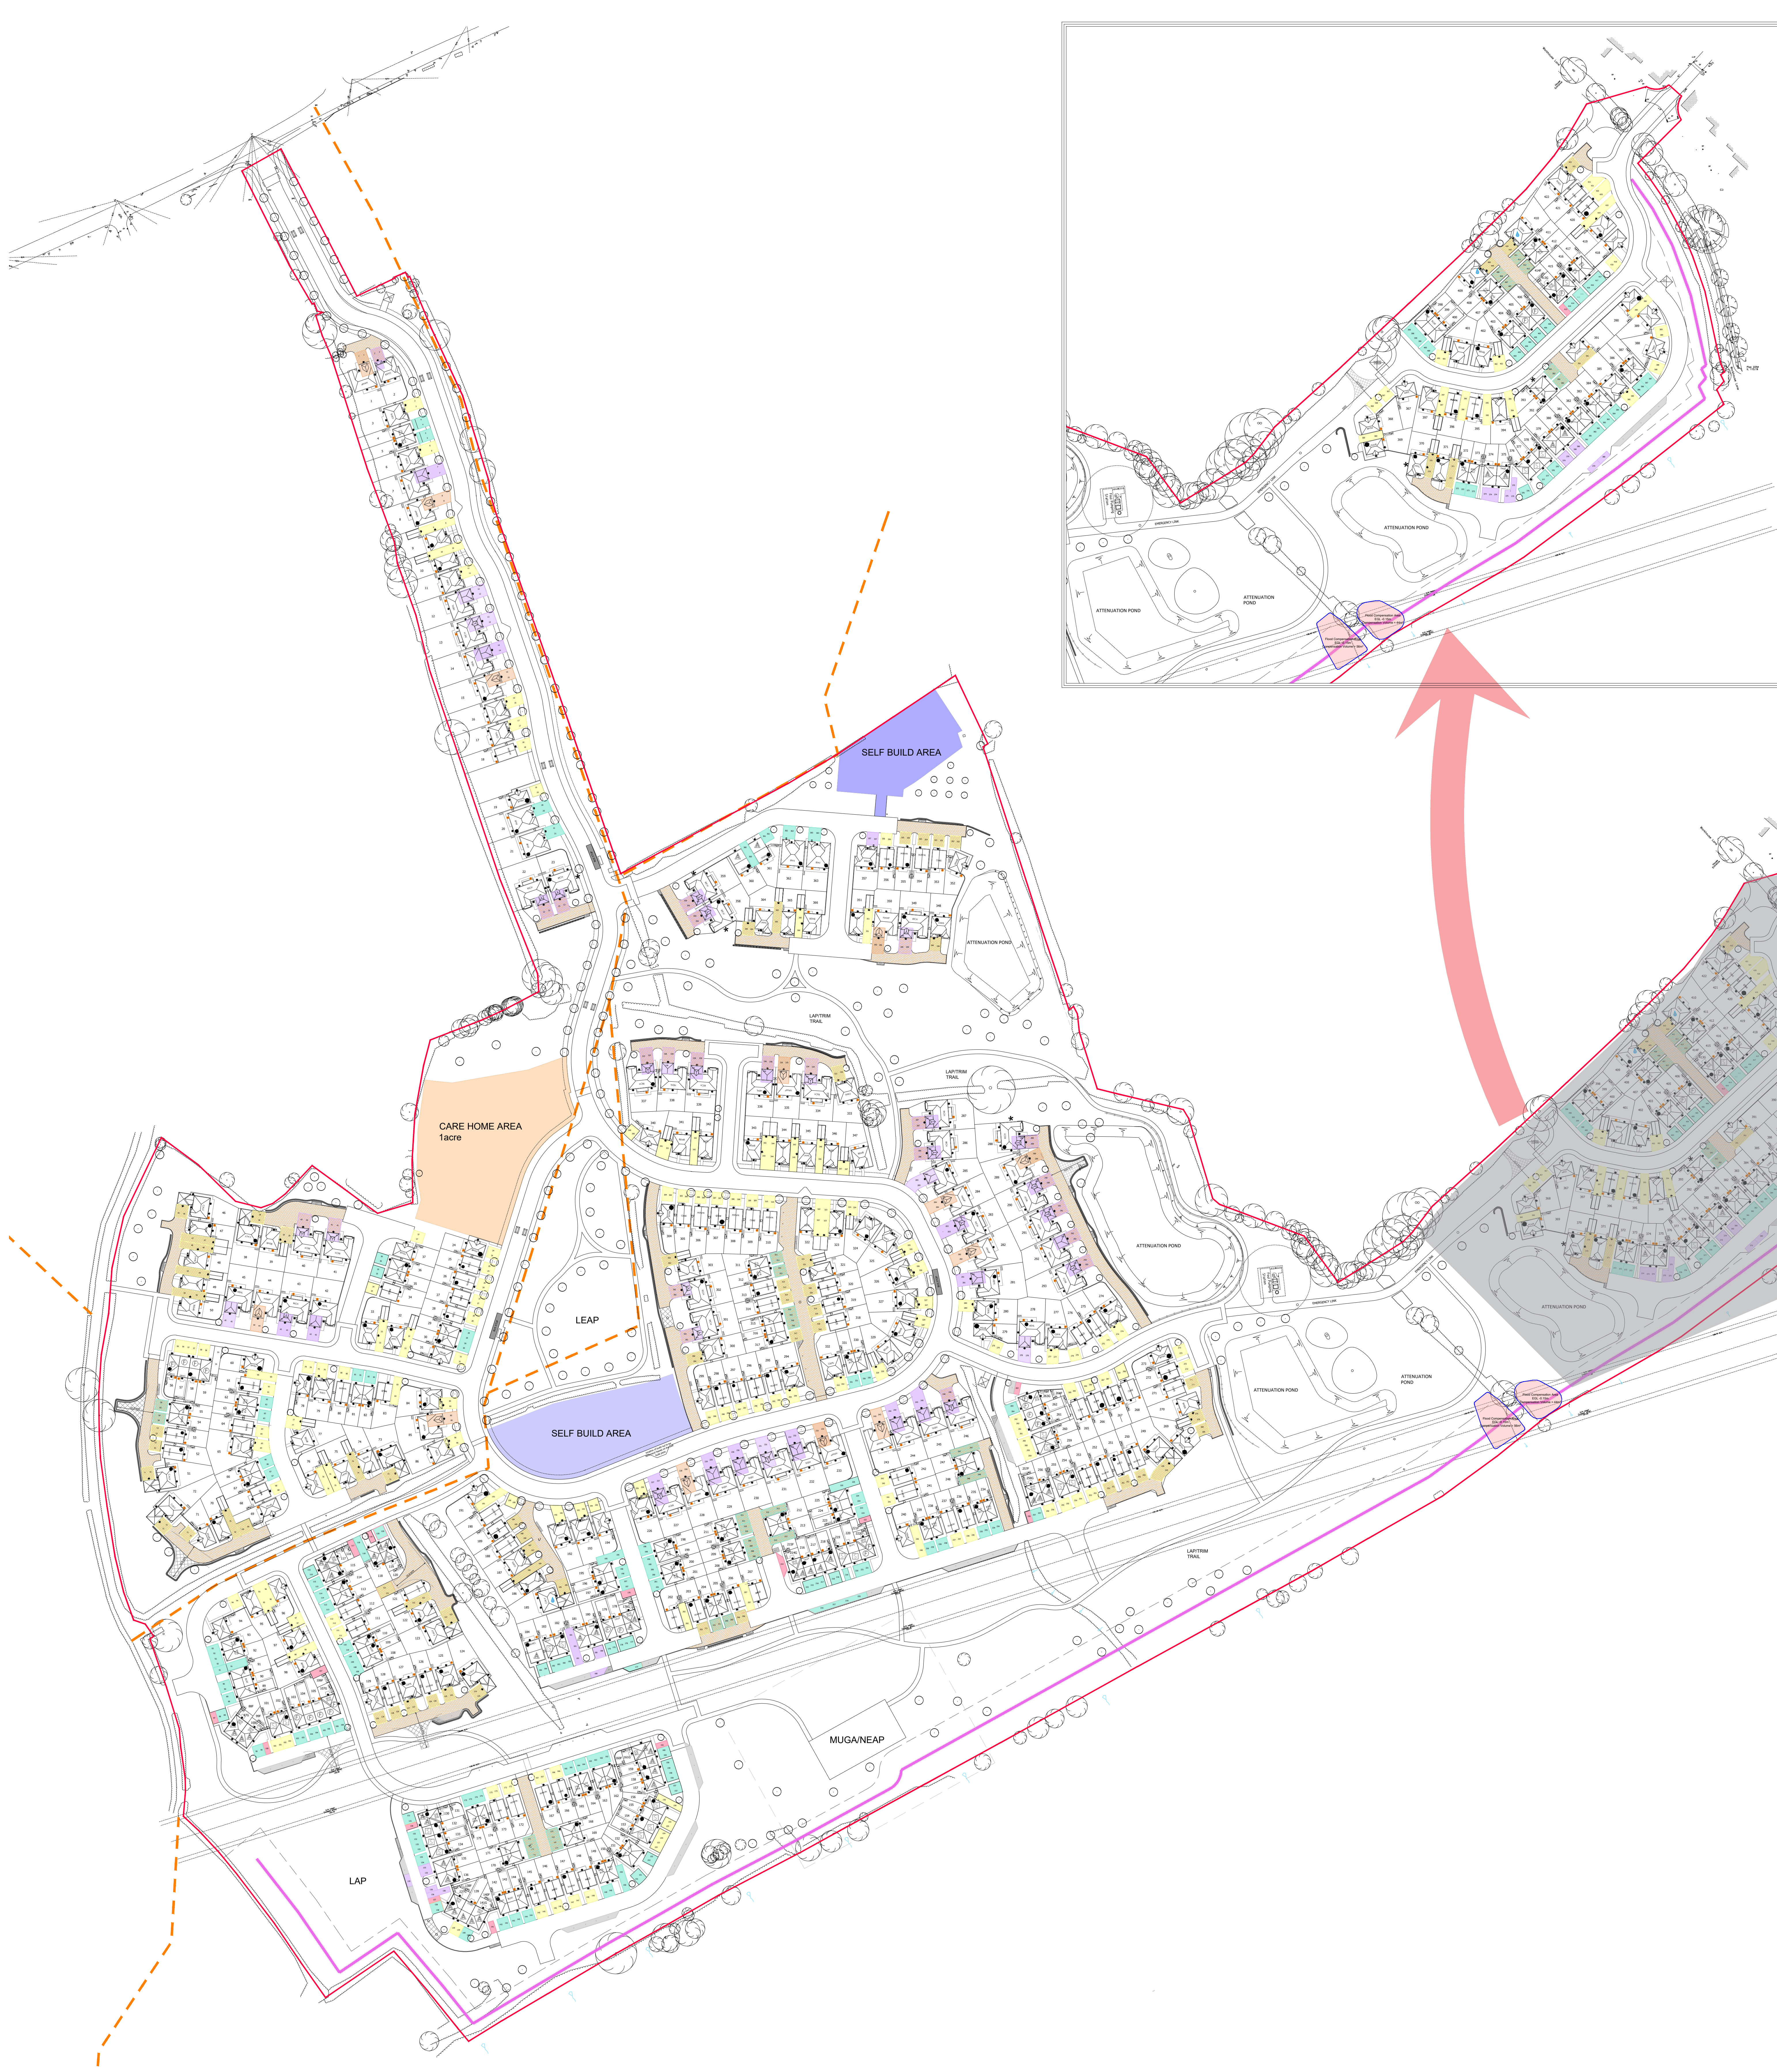

- KEY**
- Parking for 1 bed dwelling - minimum 1no. space
 - Parking for 2 bed dwelling - minimum 1no. space
 - Parking for 3 bed dwelling - minimum 2no. spaces
 - Parking for 4 bed dwelling - minimum 2no. spaces
 - Parking for 5 bed dwelling - minimum 3no. spaces
 - Unallocated parking

Revision		Date		Amendment		Initials	
1		01/08/14		Updated according to Site Layout Rev B changes		CB	

Drawing Status		PRELIMINARY PLANNING CONSTRUCTION		☒	
----------------	--	---	--	-------------------------------------	--

Development		LAND SOUTH OF BURBAGE	
Location		BURBAGE	
Marking Name		PARKING STRATEGY PLAN	
Drawing Title		PARKING STRATEGY PLAN	
Drawing Number		1693-08-02-147	
Revision		A	
Scale		1:1000	
Drawn By		LM/DL	
Date		NOV 23	
Checked by			

REDROW
Redrow Homes Midlands
Redrow House, 111-113, High Street, Tamworth, Staffordshire B77 5PA
Tel: 01827 206000 Fax: 01827 203434 Web: www.redrow.co.uk

Legal Disclaimer: This layout has been designed after due consideration of our Context & Constraints Plan

LAND SOUTH OF BURBAGE, BURBAGE