



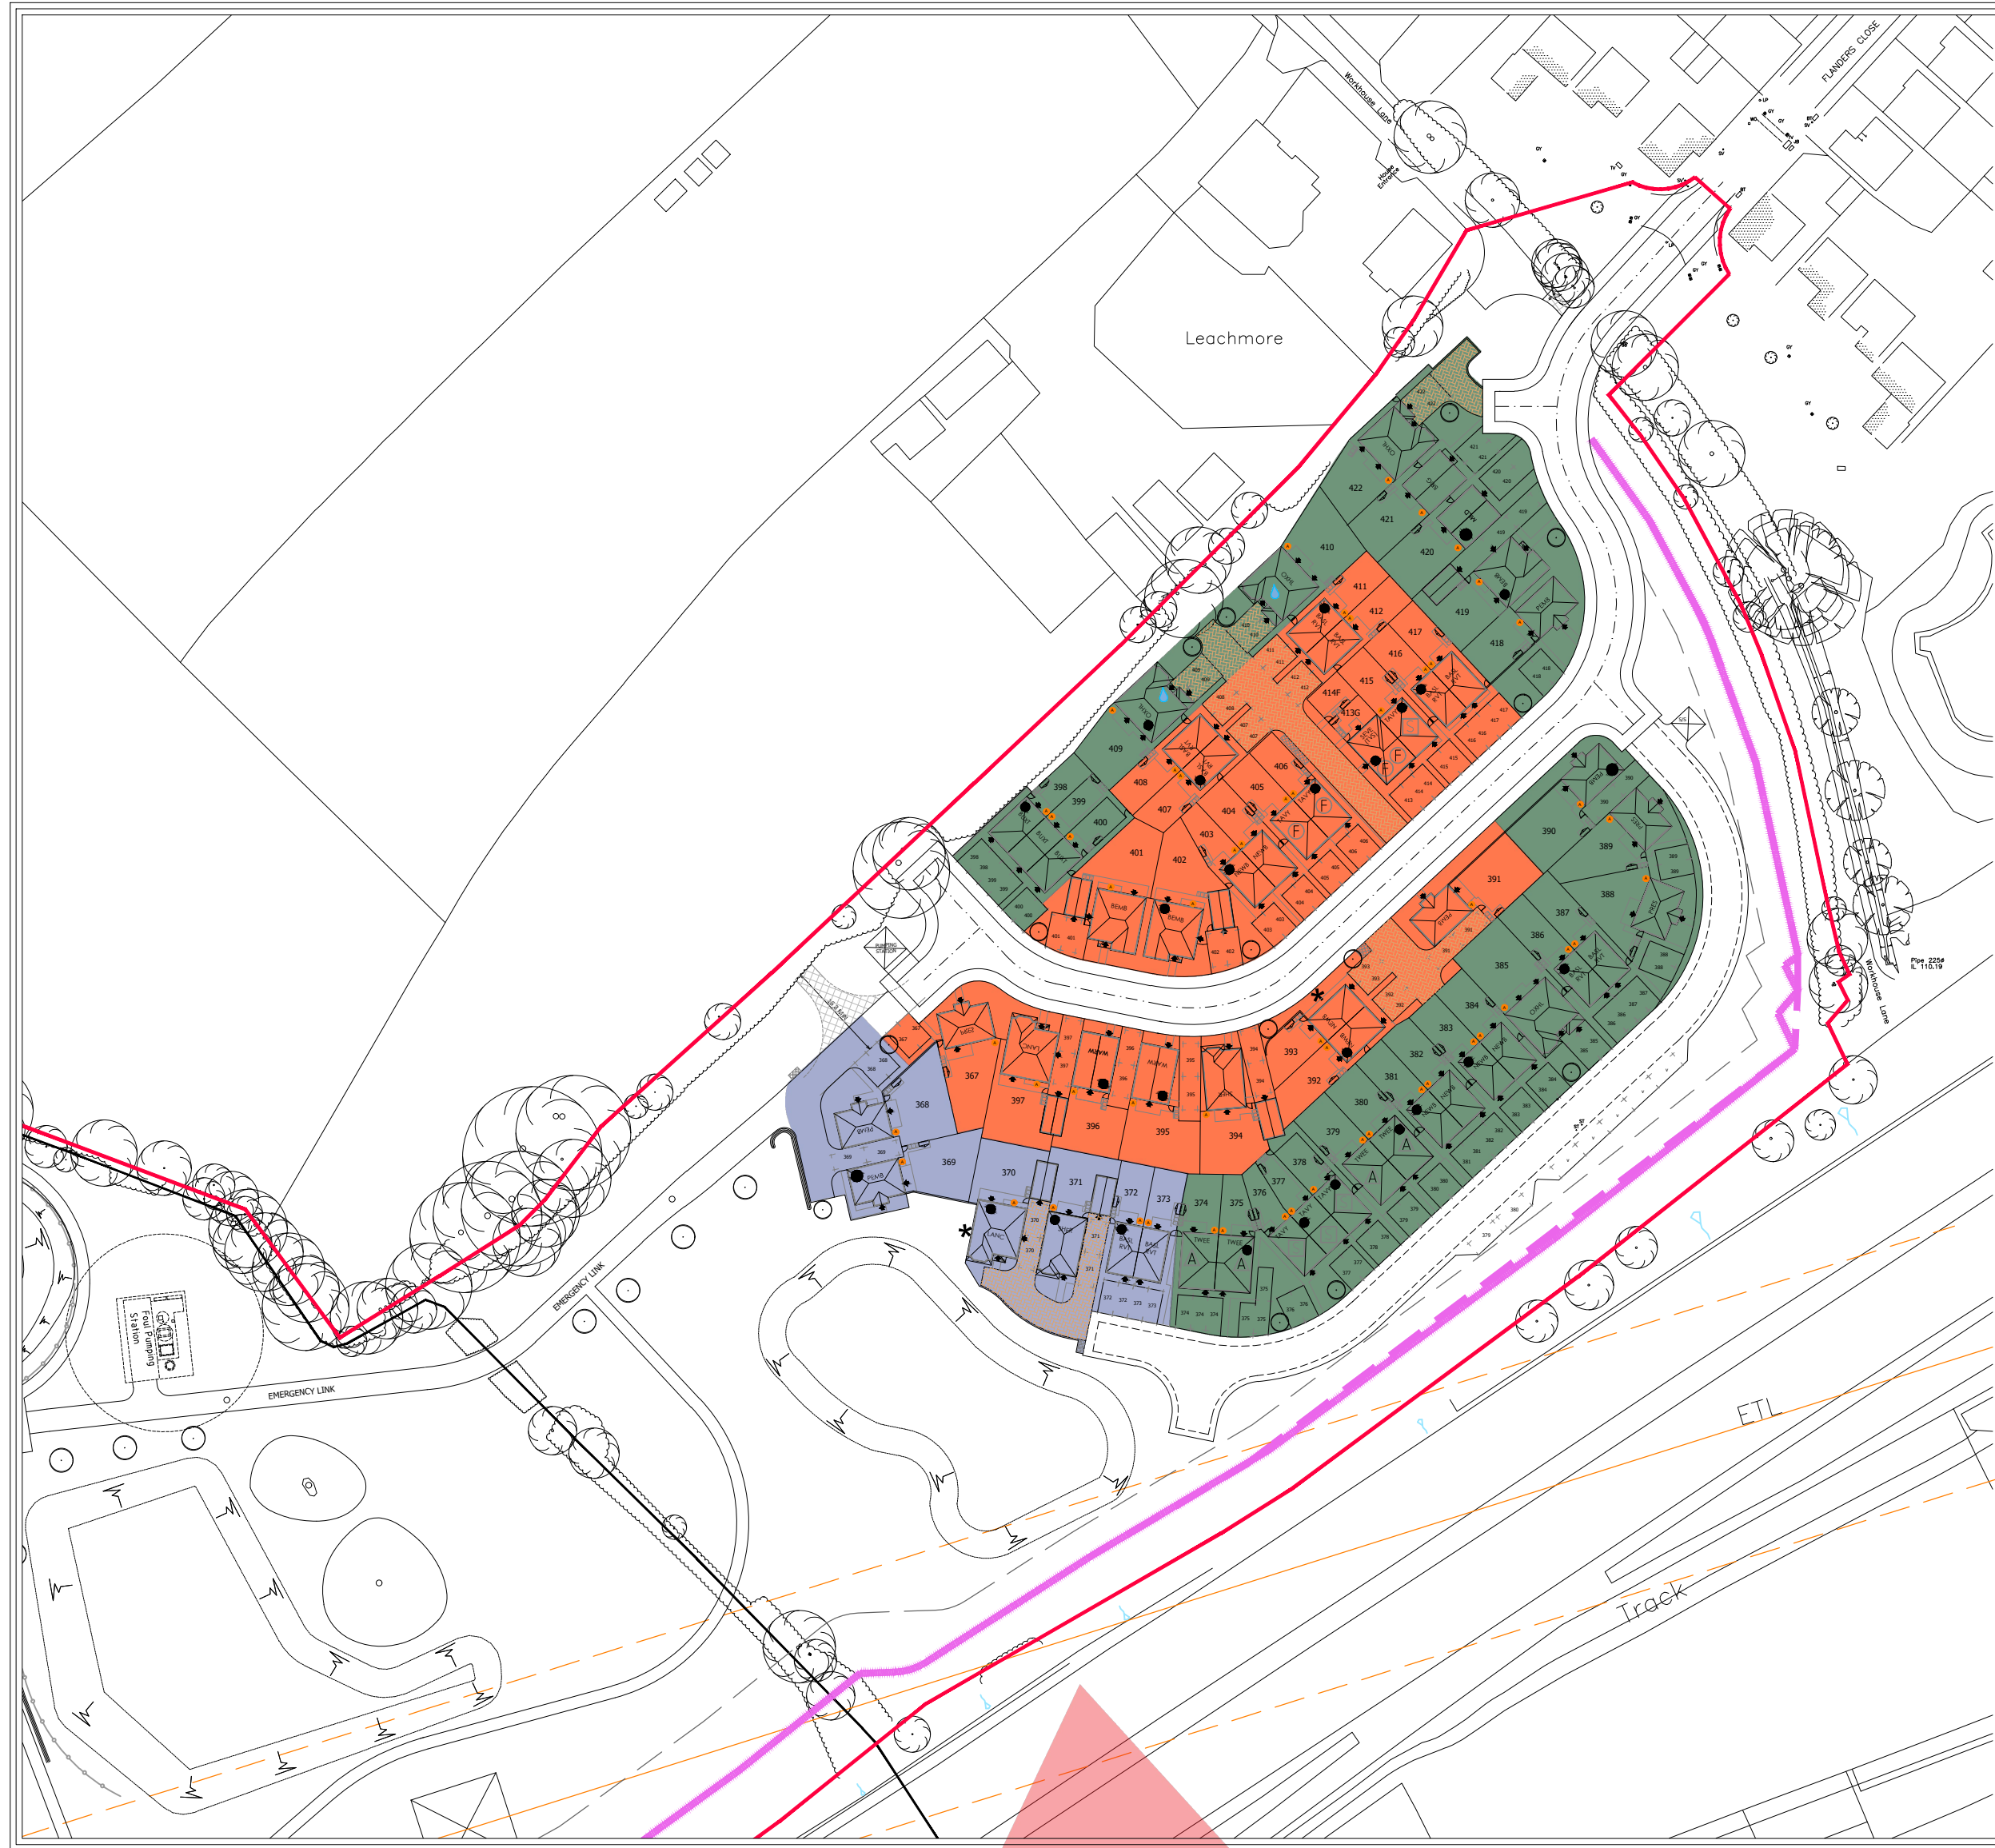

LAND SOUTH OF BURBAGE, BURBAGE

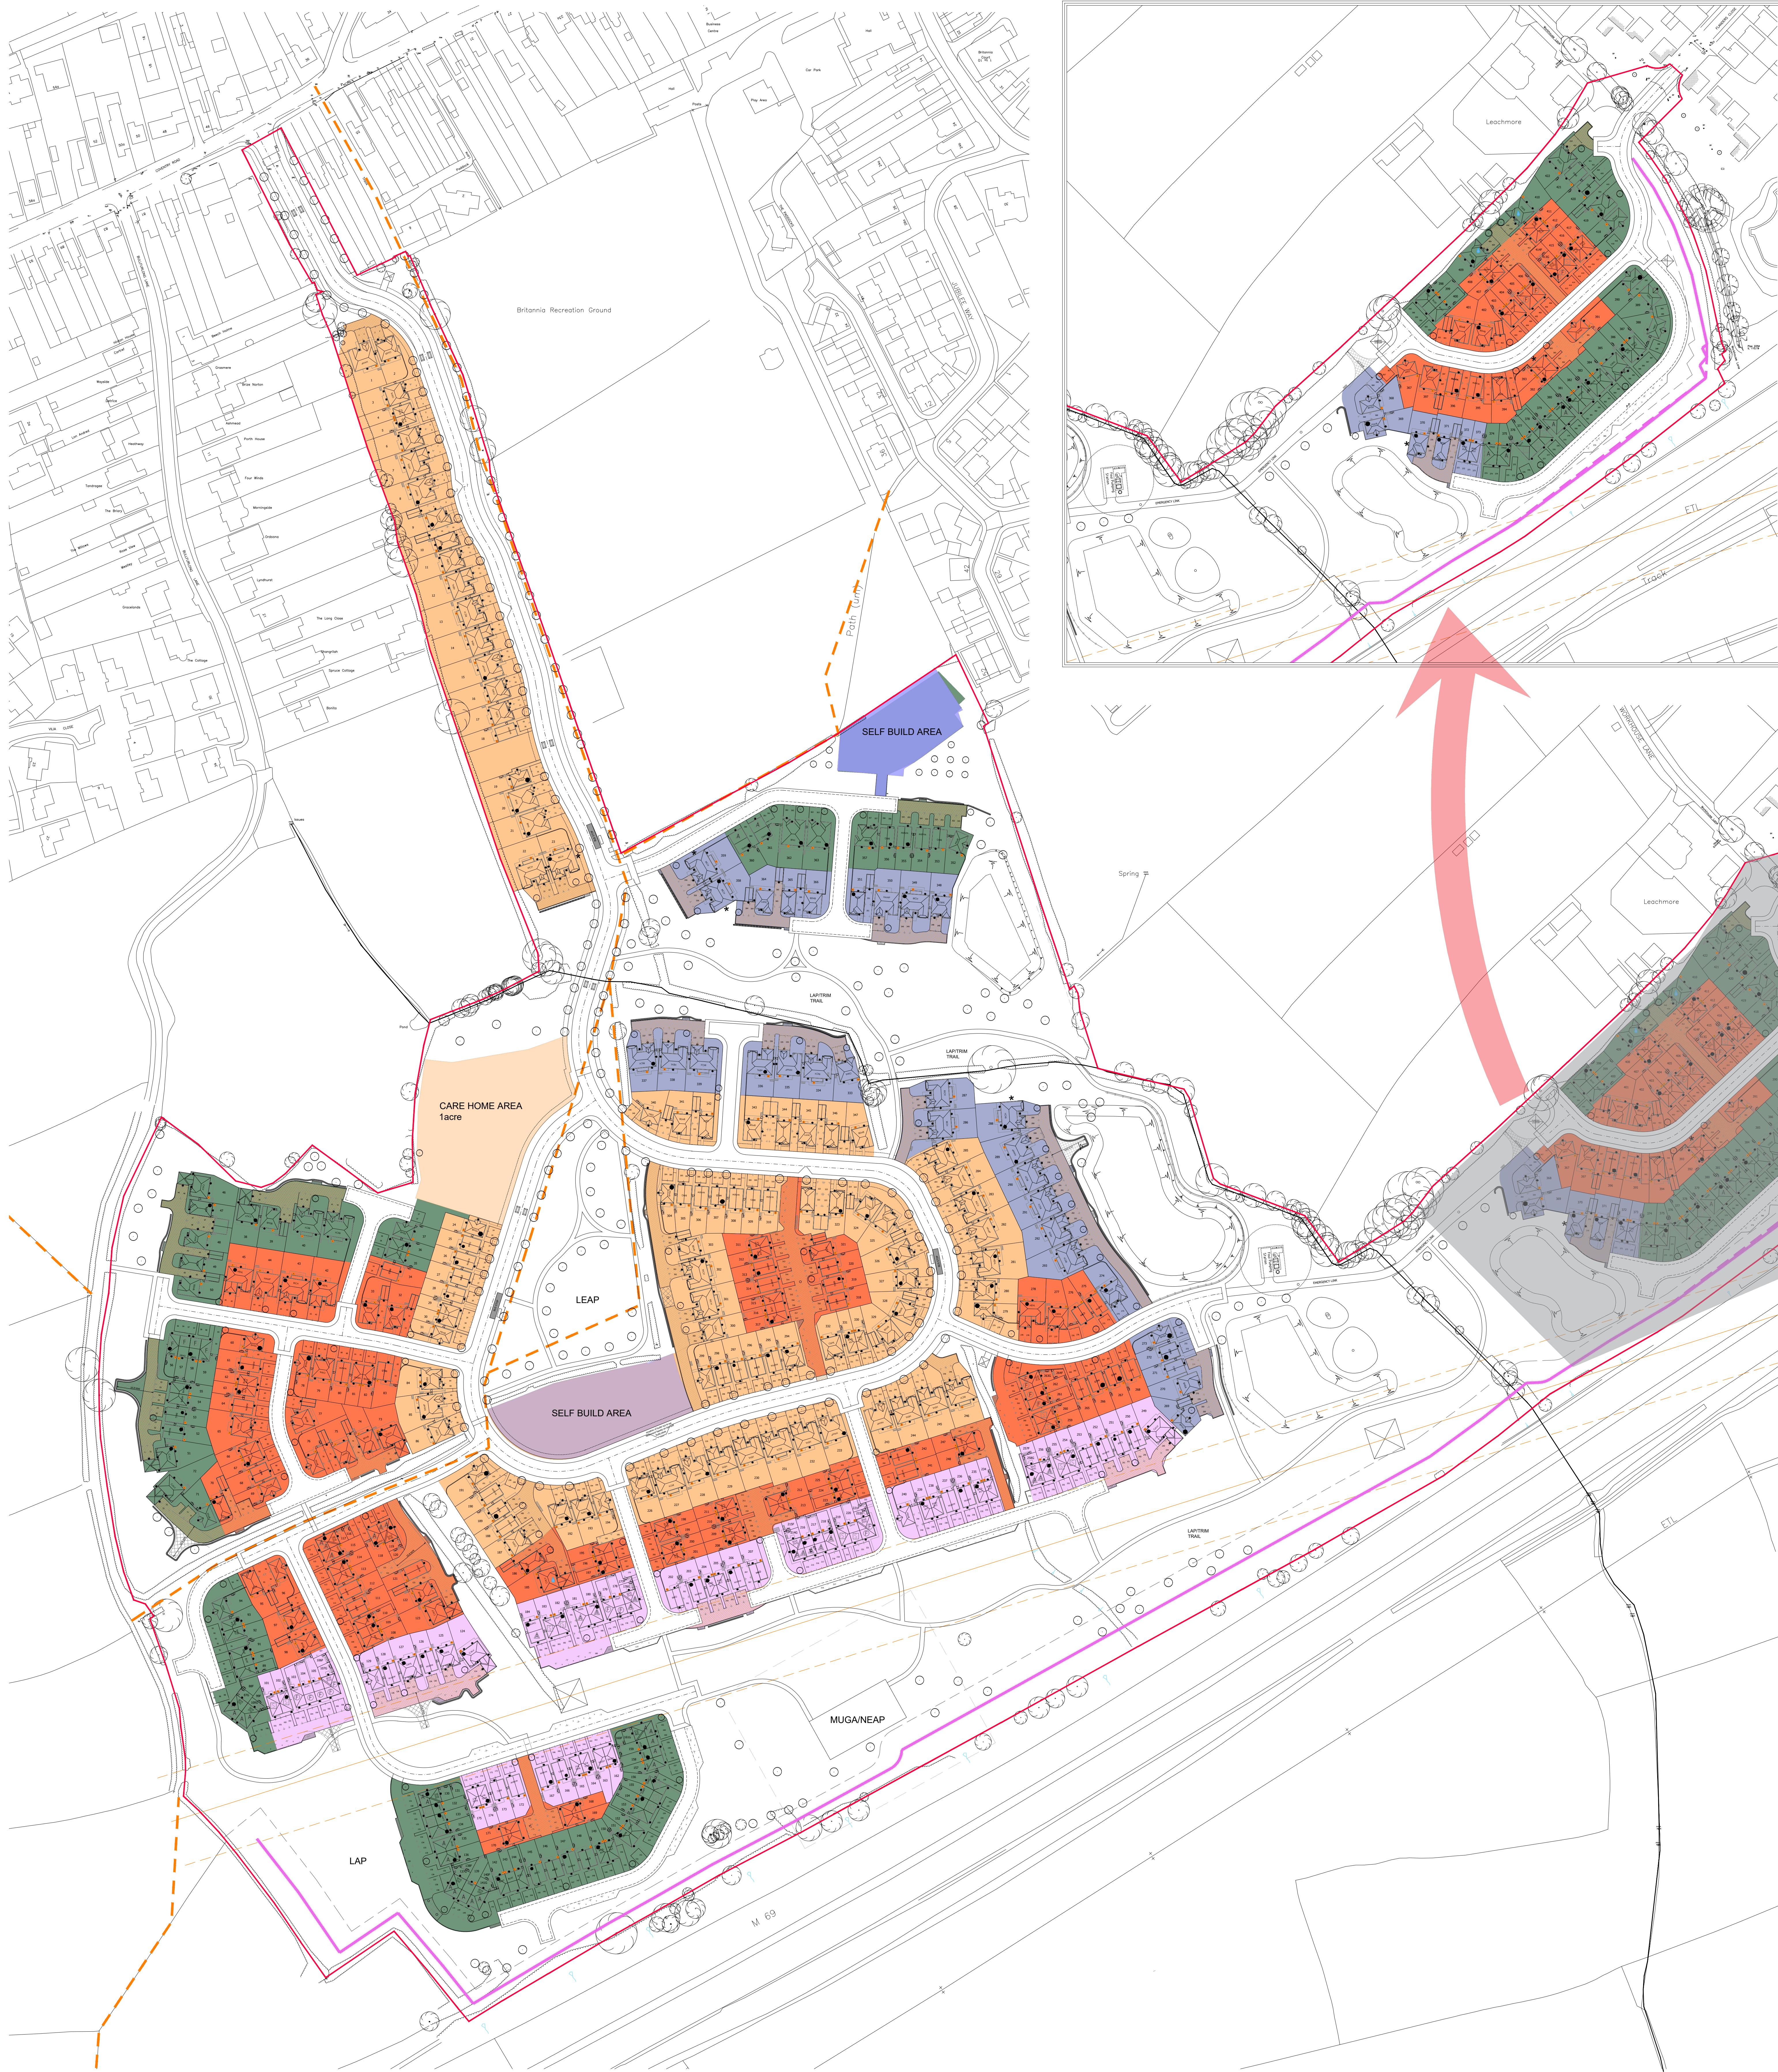

- Character Area 1 (Spine Road)
- Character Area 2 (Wild Meadow)
- Character Area 3 (Welland)
- Character Area 4 (Woodland)
- Character Area 5 (Development Core)

A

22.08.24

Updated according to Site Layout Rev 9 changes

CR

Revision

Date

Amendment

Initials

Drawing Status

PRELIMINARY
PLANNING
CONSTRUCTION

☒

Development

LAND SOUTH OF BURBAGE

Location

BURBAGE

Marketing Name

Drawing Title

CHARACTER AREA LAYOUT

Drawing Number

1693-08-02-164

Revision

A

Scale 0m

1:1000

Drawn By

DL

Date Started

NOV 23

Checked by

Date

**REDROW**

Redrow Homes Midlands
Redrow House, 10000 Green, Walscott, Tamworth
Staffordshire B77 5PA
Tel: 01827 260600 Fax: 01827 262454 Web: www.redrow.co.uk

Legal Disclaimer Text:
This layout has been designed after due consideration of our
Context & Constraints Plan