


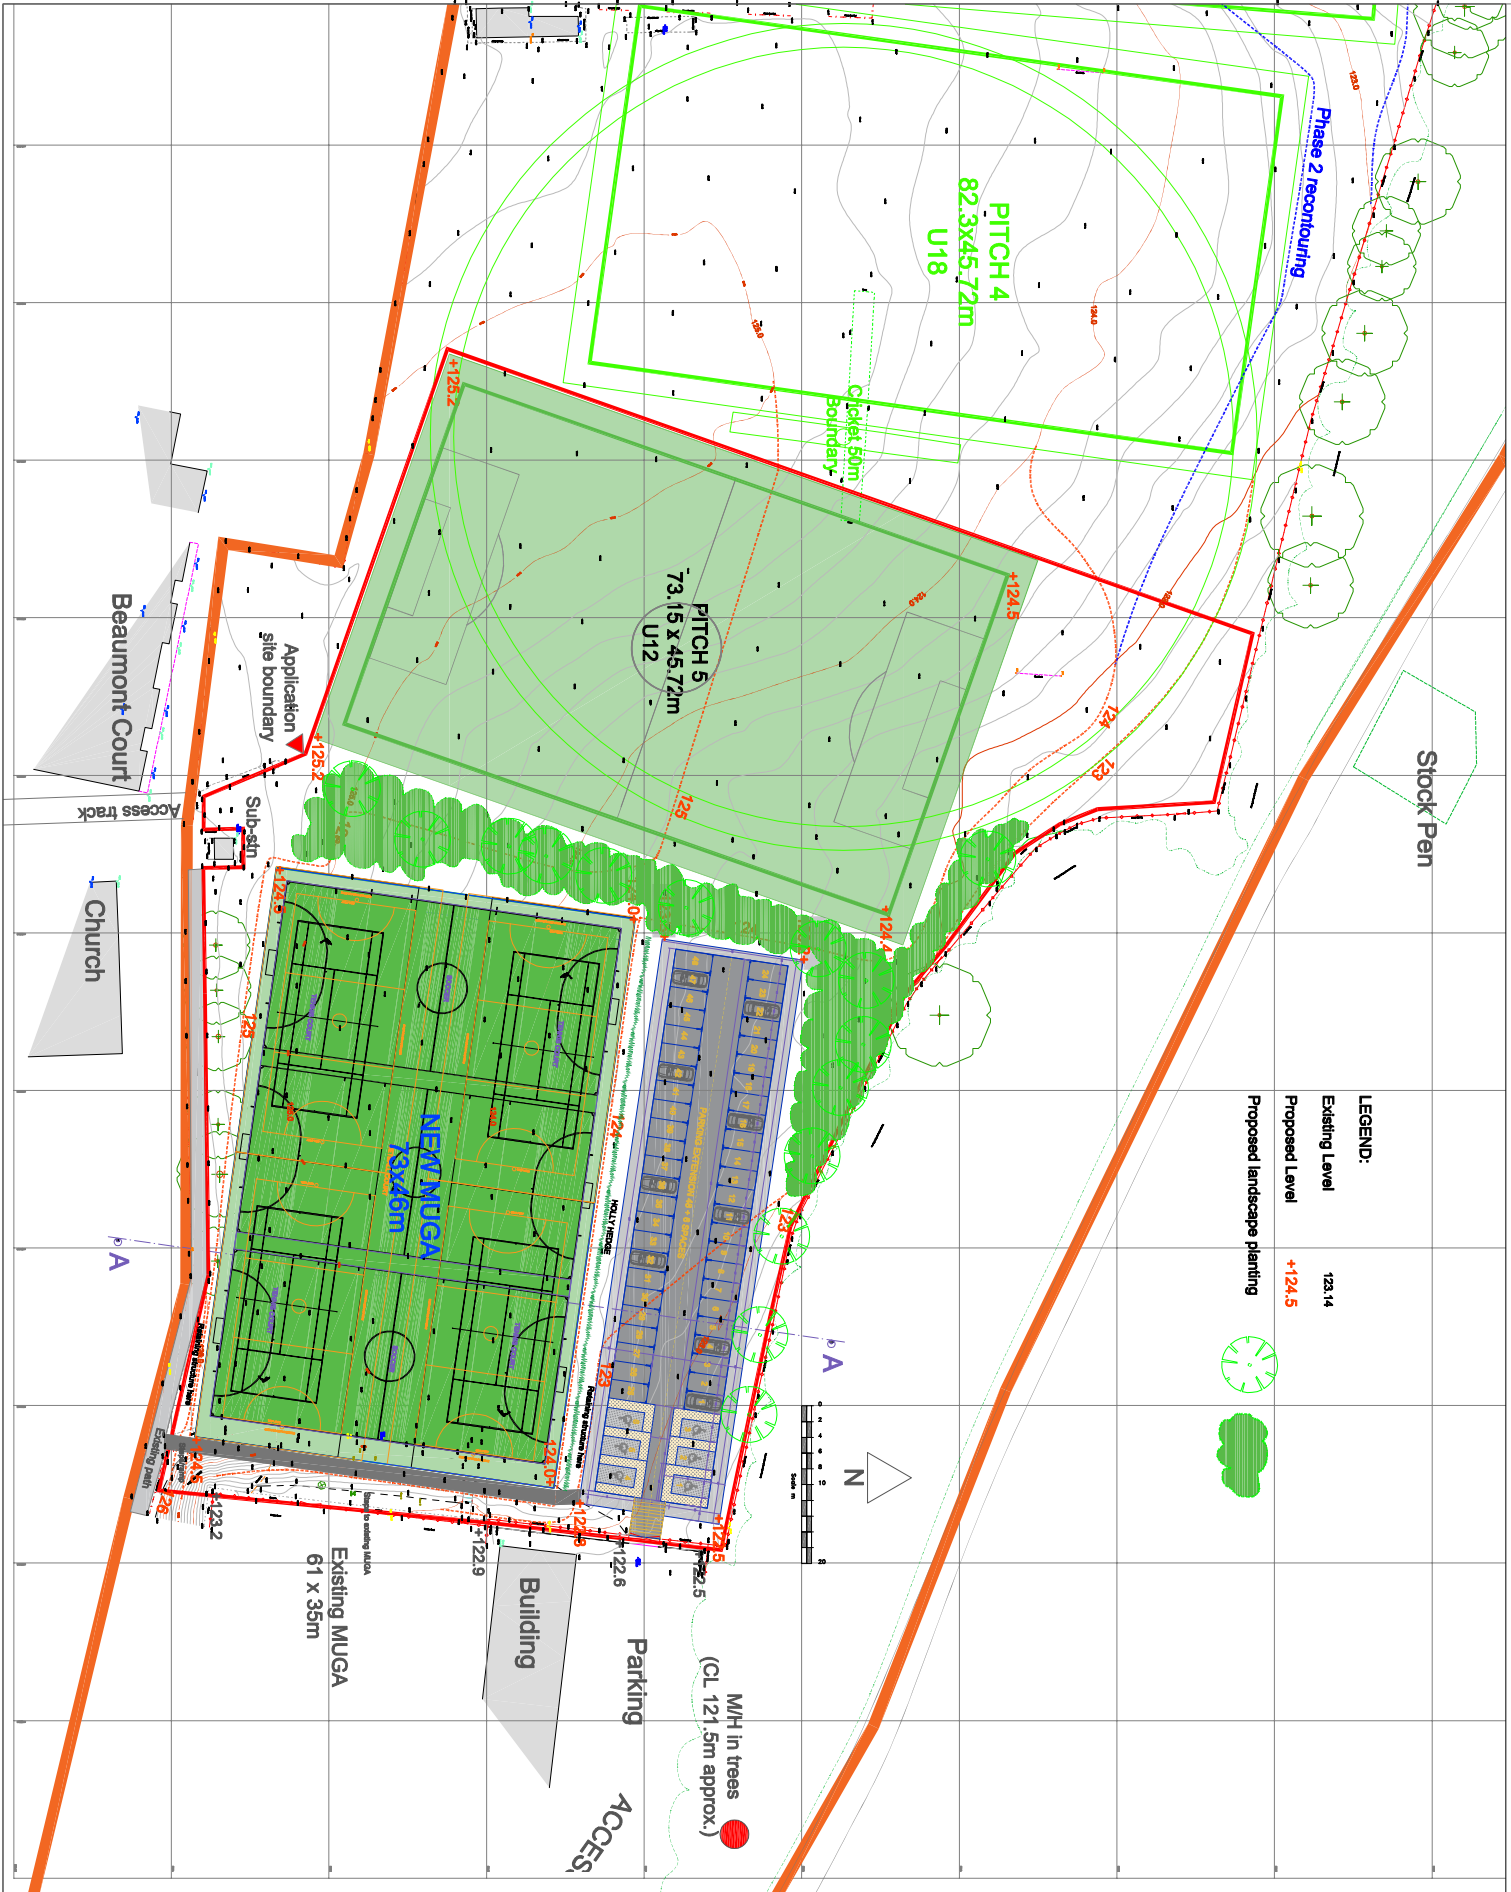



Client:	The Market Bosworth School
Project:	New MUGA, Parking & Pitch Renovation
Title:	Application Area
Drawn by:	DN
Checked by:	DN
Date:	19/04/2024

hemstock design