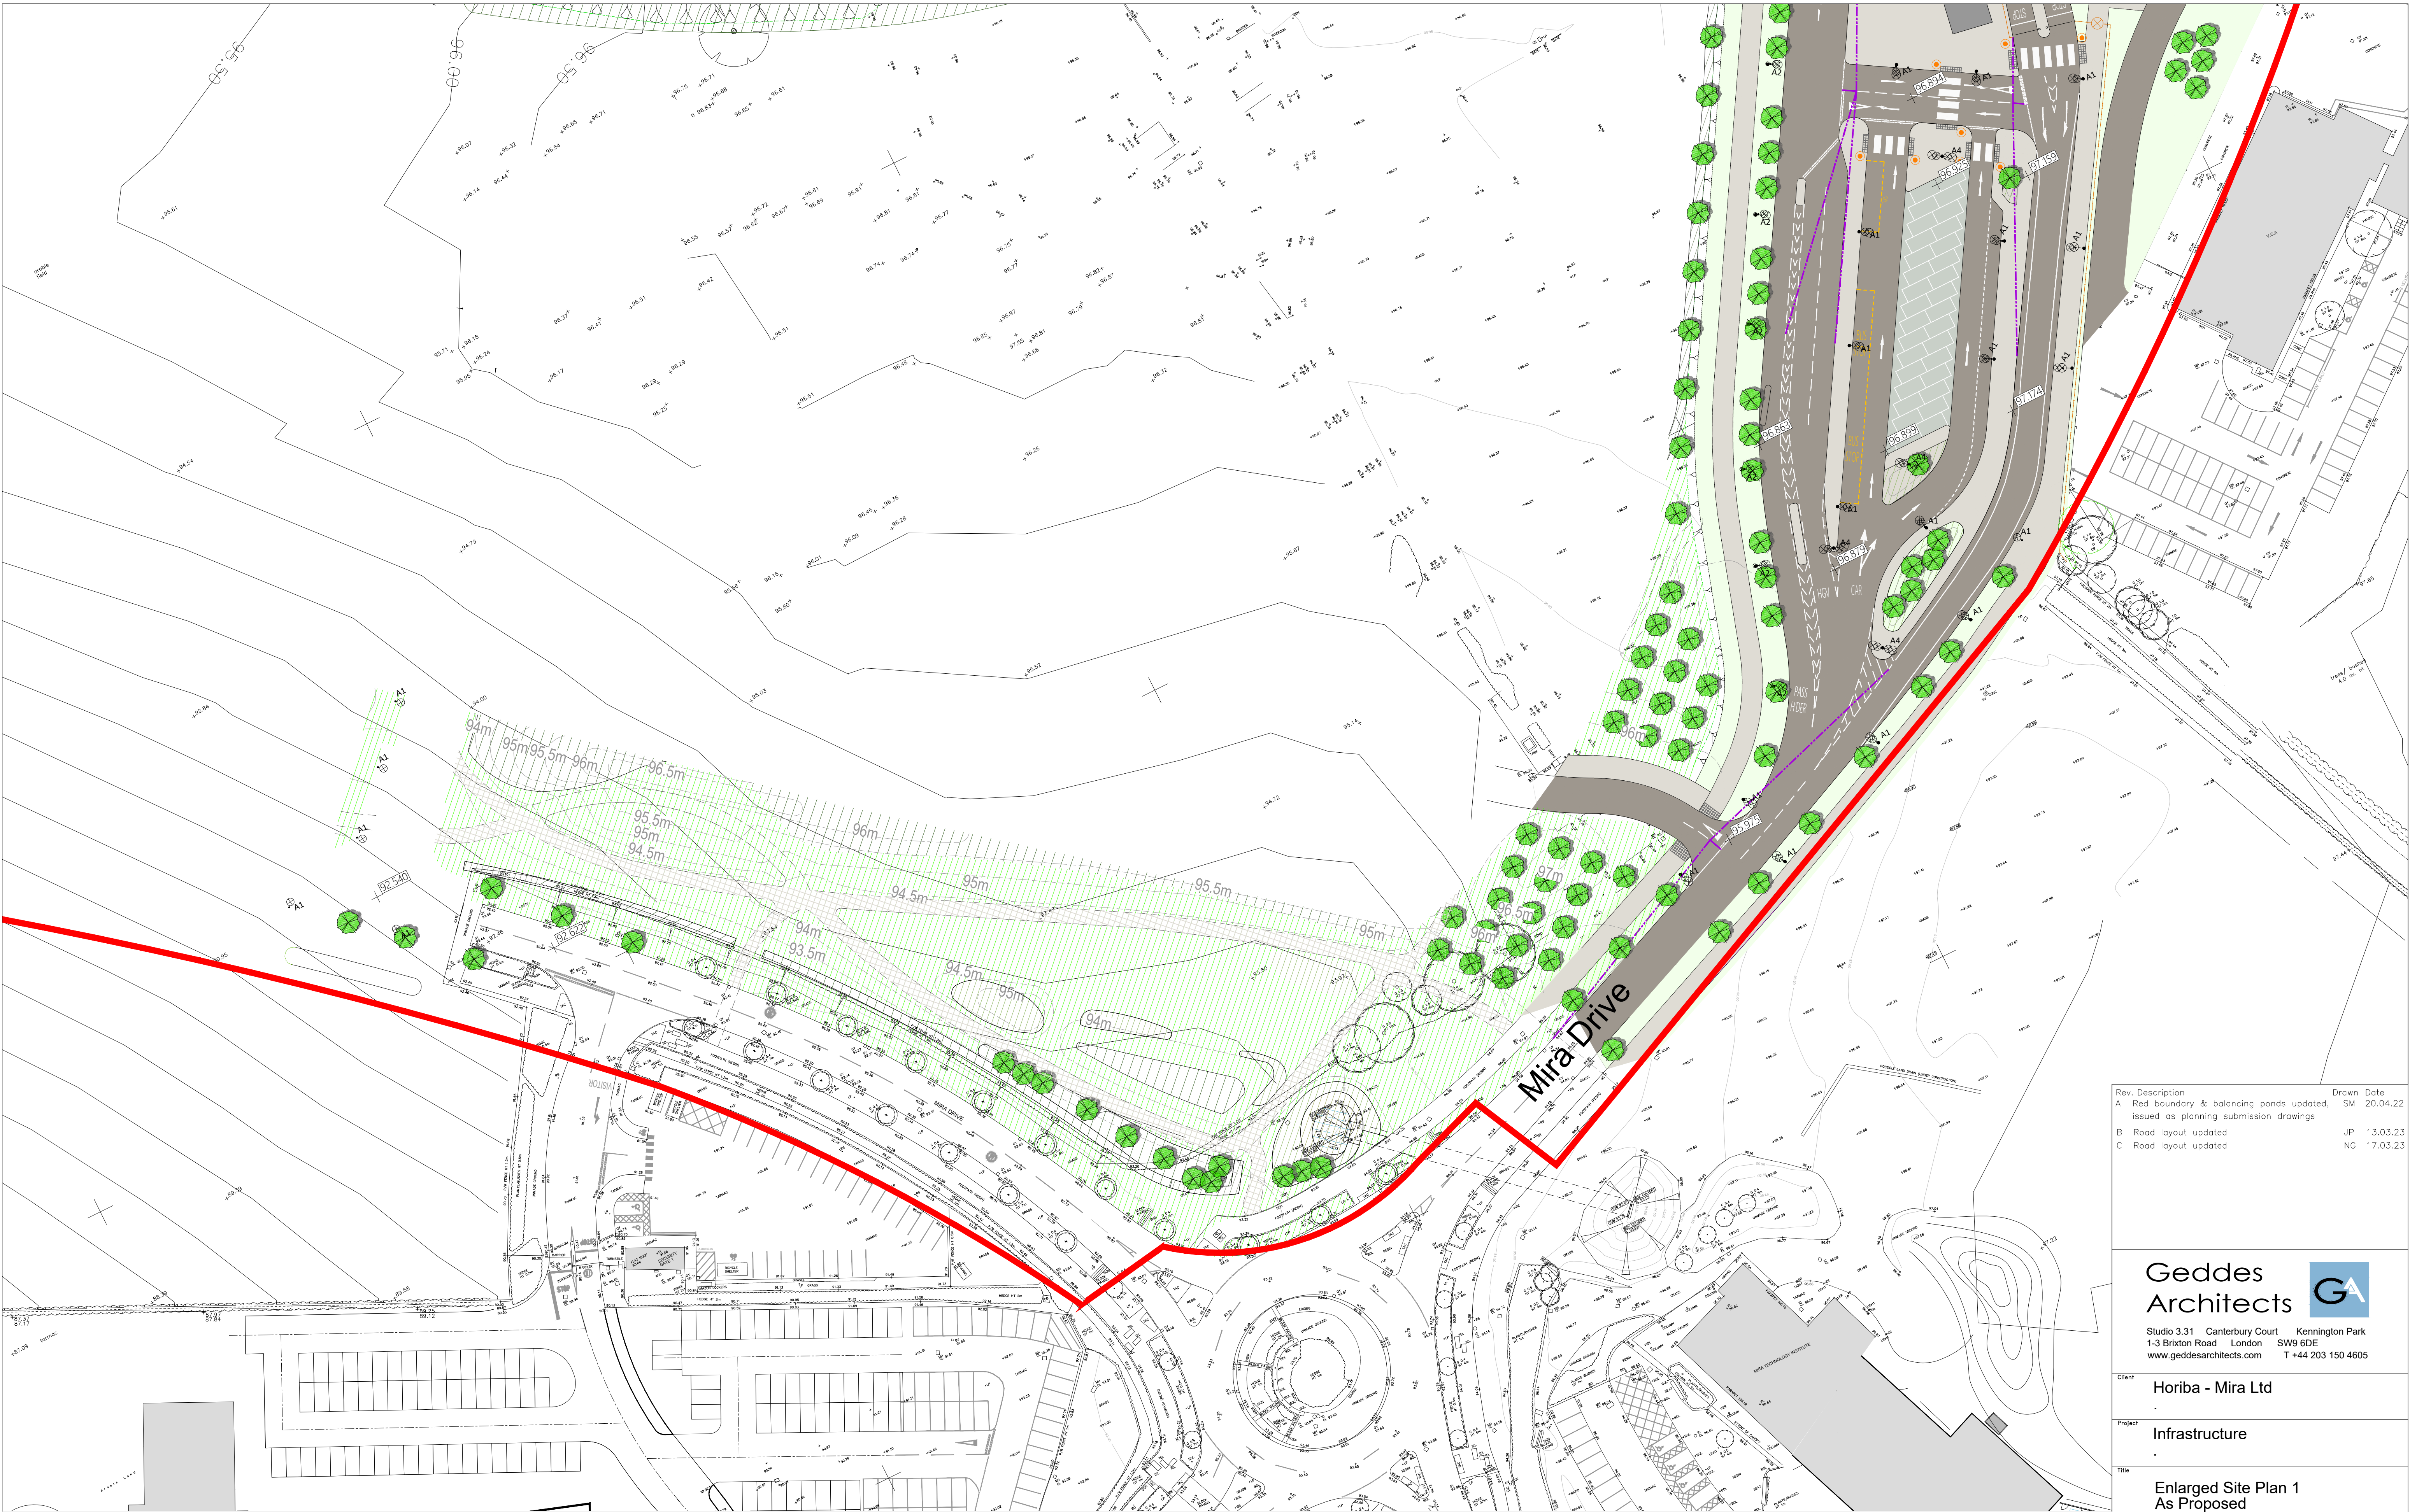


KEY:

- Planning boundary
- Proposed buildings
- Existing building

- Proposed Linear Park and Structural Landscape
- Proposed Road (Tarmac)
- Proposed Pavement (Tarspray & chippings)

- Proposed Trees
- Existing Trees
- Proposed Street Lighting

- Proposed Balancing Ponds
- Proposed Swale

- Proposed Levels
- Existing Levels

Rev.	Description	Drawn Date
A	Red boundary & balancing ponds updated, issued as planning submission drawings	SM 20.04.22
B	Road layout updated	JP 13.03.23
C	Road layout updated	NG 17.03.23

Geddes Architects



Studio 3.31 Canterbury Court Kennington Park
1-3 Brixton Road London SW9 6DE
www.geddesarchitects.com T +44 203 150 4605

Client
Horiba - Mira Ltd

Project
Infrastructure

Title
**Enlarged Site Plan 1
As Proposed**

DATE	14.03.2022	CHECK STAGE	PLANNING
DRAWN	SM	CHECK DATE	15.03.2022
SCALE	1:500 @ A1	CHECKED BY	MS

21.017(P)111 **C**