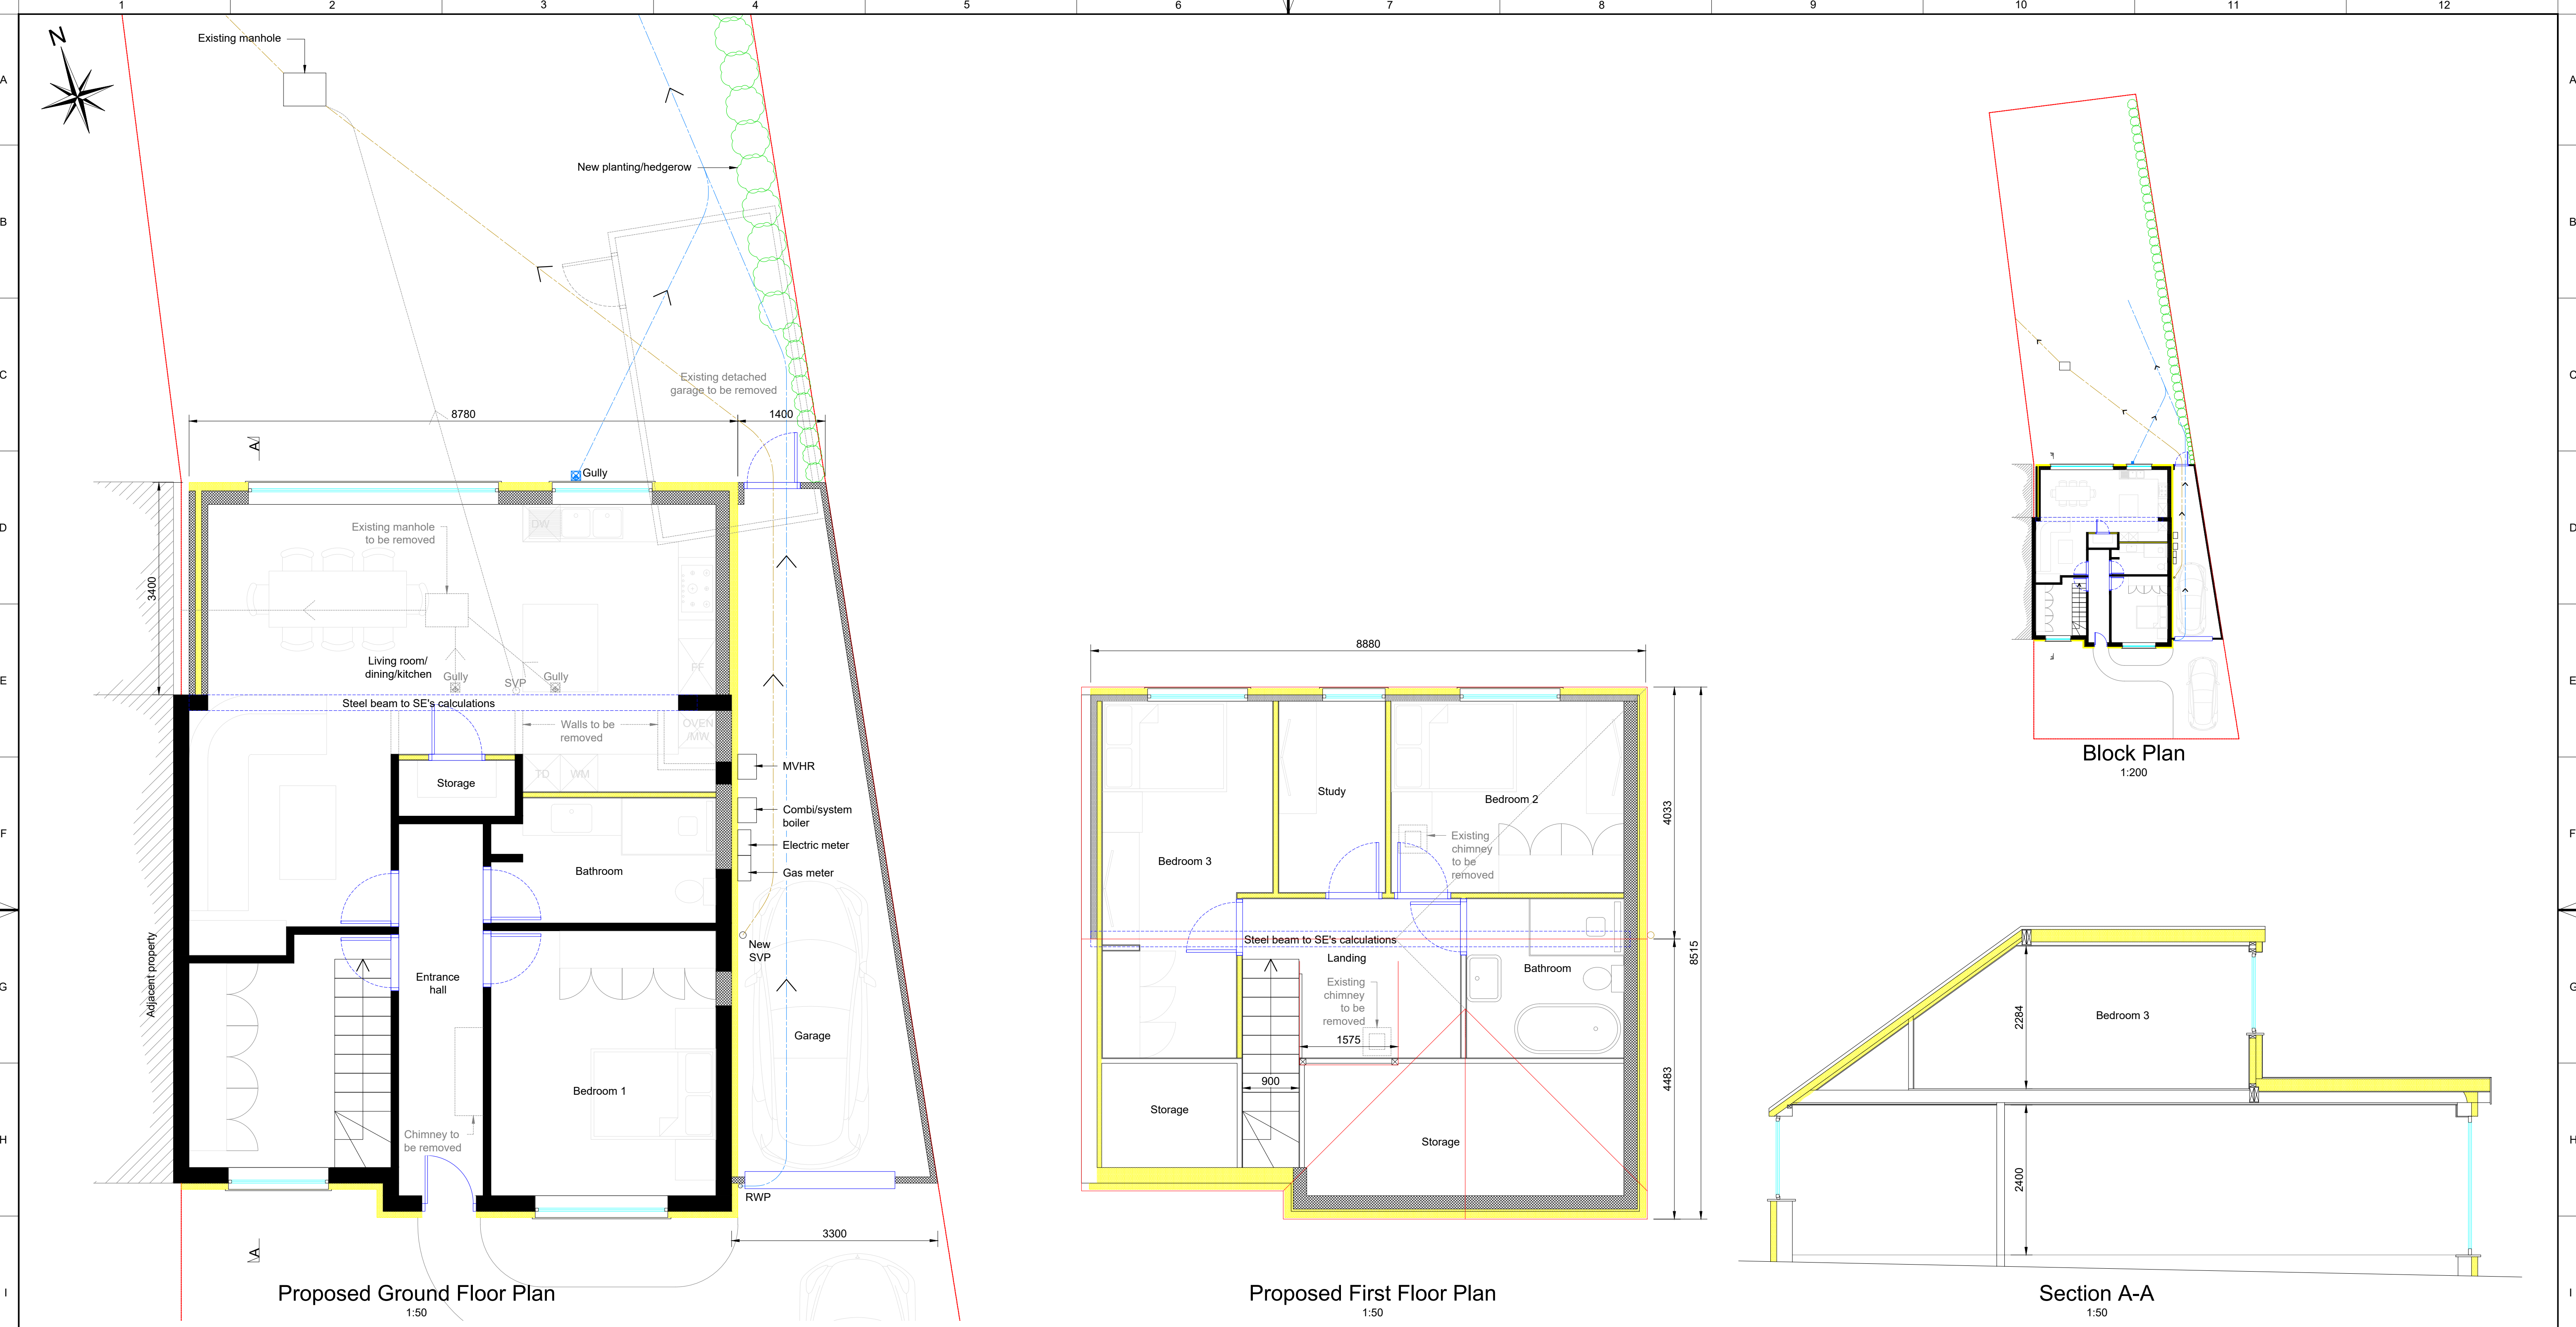


01	Issued for planning	07/12/23
Rev.	Description	Date
Drawing Title: Proposed Plans & Elevations		
Address: 4 Applebee Road, Burbage, LE10 2LJ		
Drawing no.: 23001-003	Scale: 1:50 & 1:200 @A1	Date: 07/12/2023