


# Sketchley Grange, Burbage, HINCKLEY

- Key:
- Materials (Roof):
- Duo TLE Grey Roof Tile
  - Duo TLE Brown Roof Tile
  - Duo TLE Terracotta Roof Tile
- Materials (Brick):
- Ibstock - Welbeck Autumn Antique
  - Ibstock - Brunswick Antique
  - Ibstock - Brunswick Farmhouse
  - Ibstock - Balmoral
  - Rendered Feature Property
- Contrasting brick - Smooth Red
- All Garage and main entrance doors - Black
- Windows - Anthracite Grey PVCu
- Facia's Soffits and Rainwater Goods Black PVCu
- Indicates Dwelling with Chimney

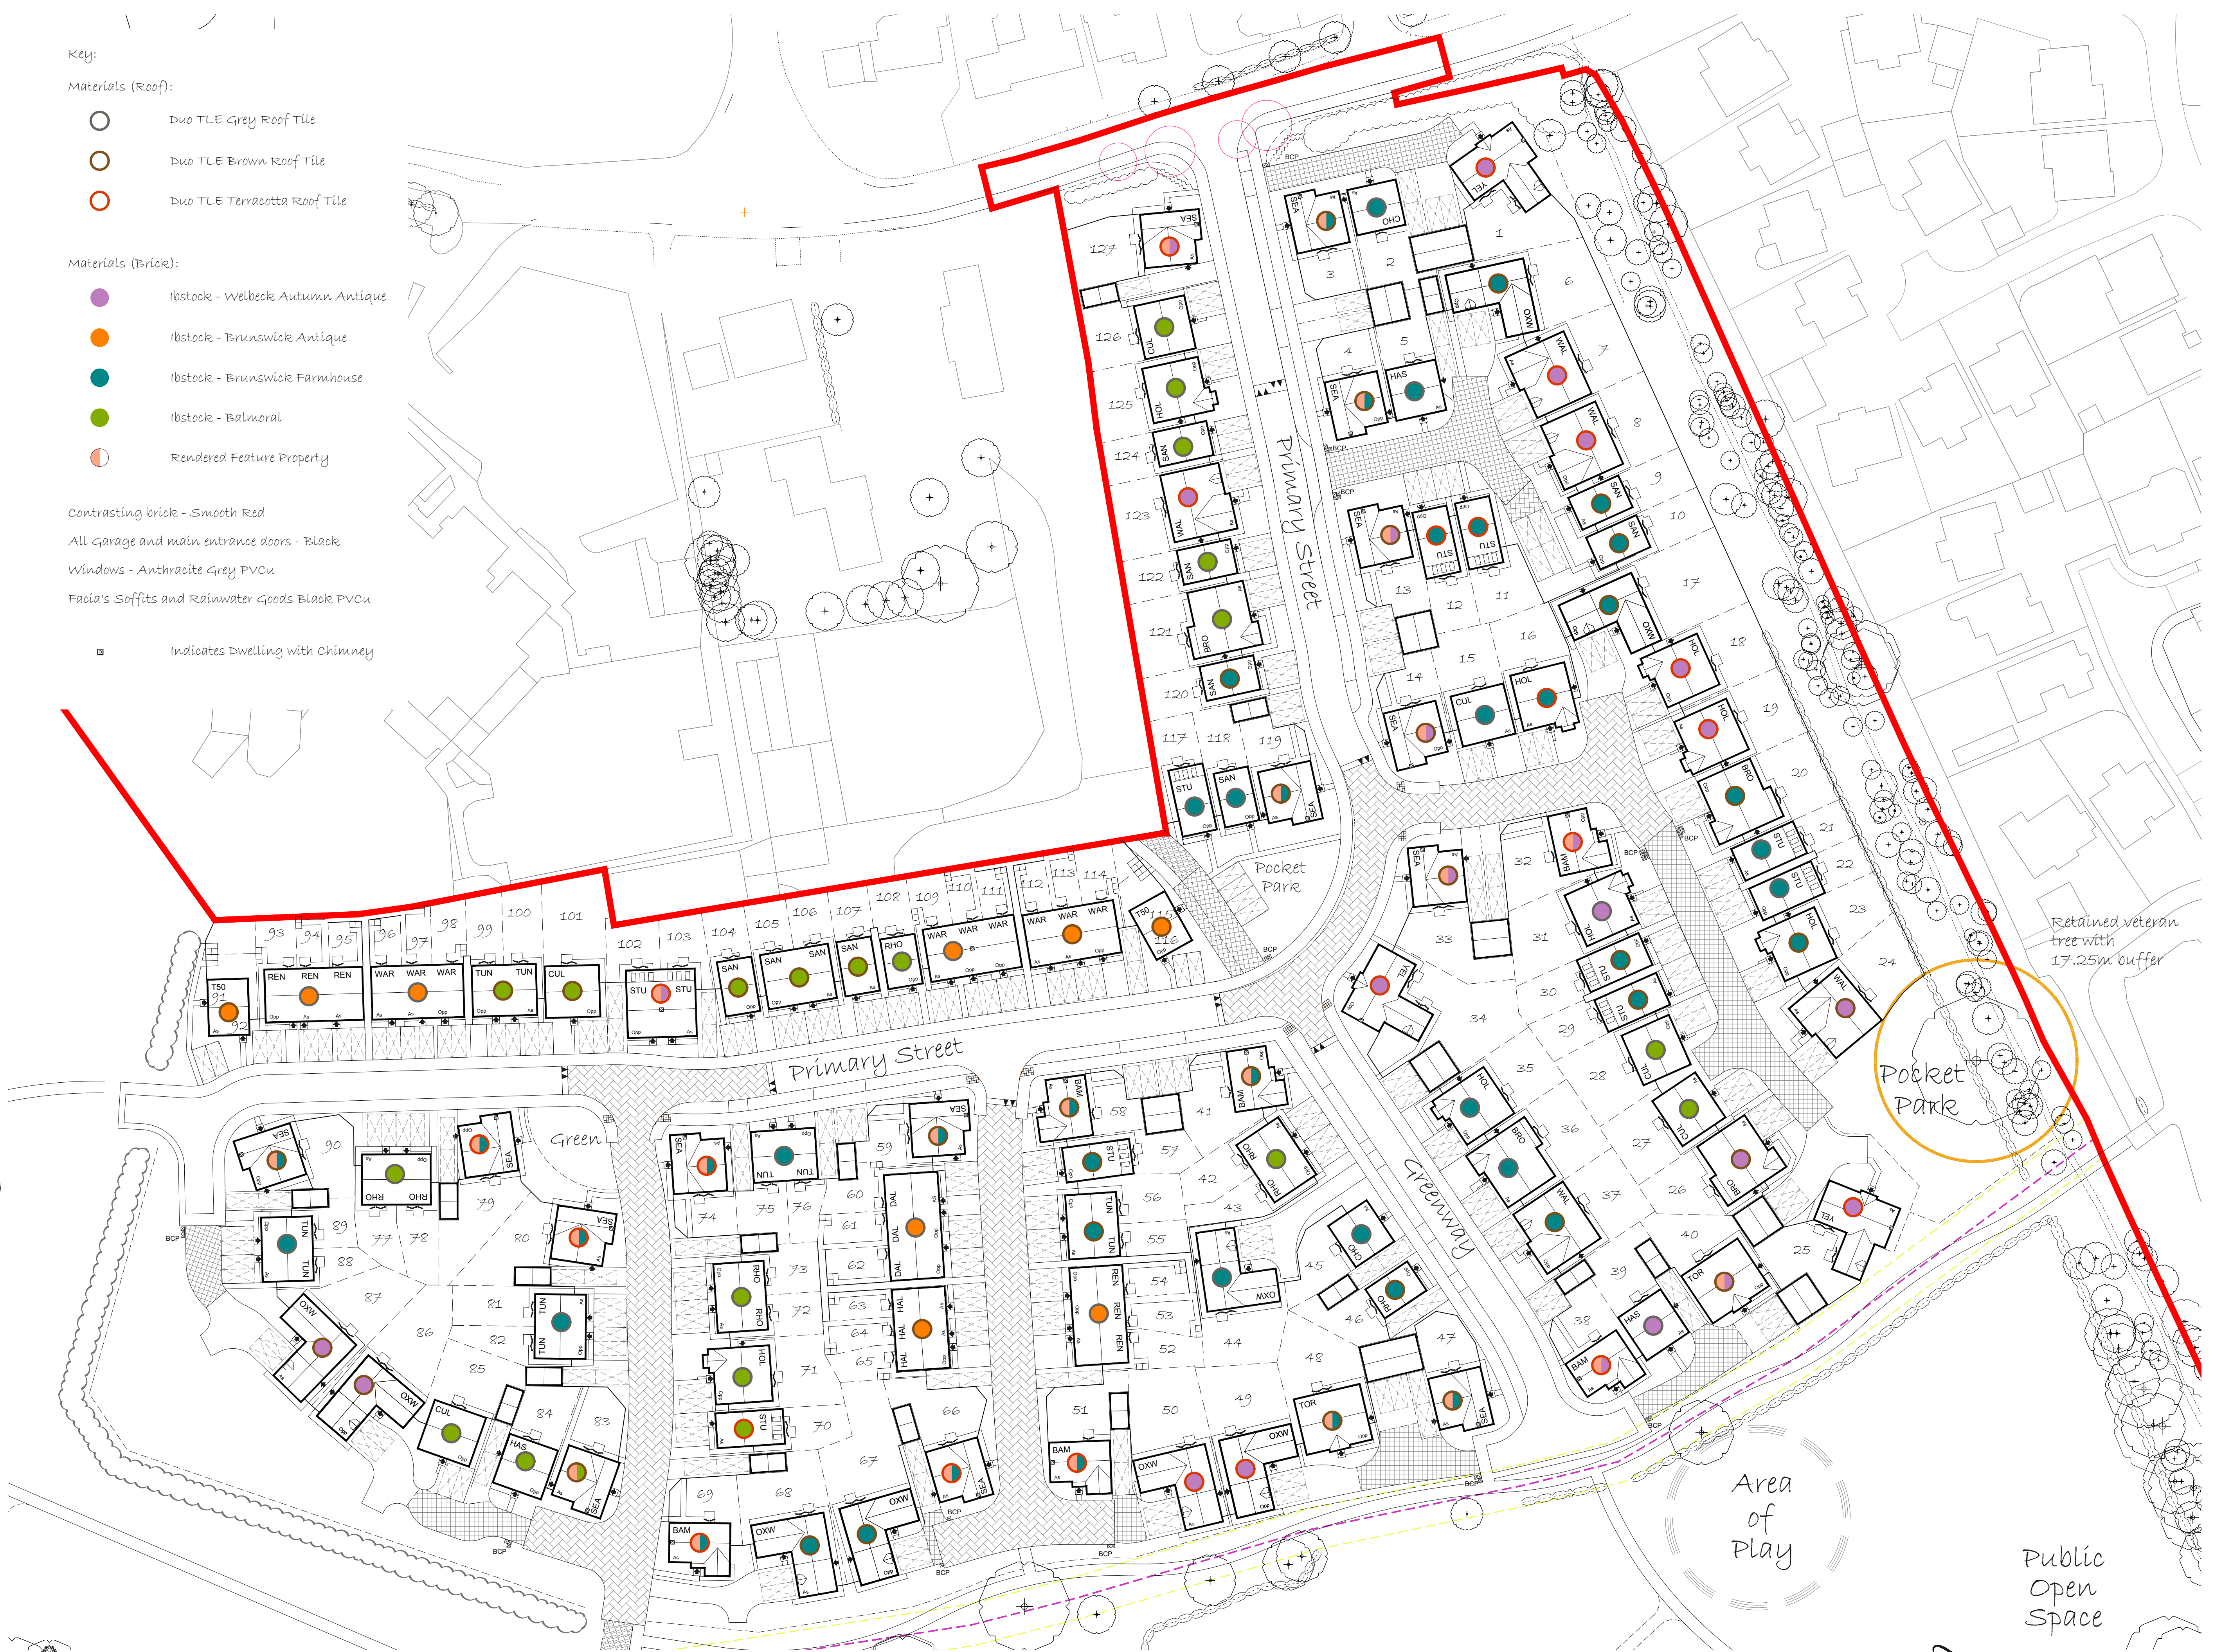

|                                                  |  |                   |  |                 |  |             |  |               |  |
|--------------------------------------------------|--|-------------------|--|-----------------|--|-------------|--|---------------|--|
| Revision:                                        |  | Development:      |  | Drawing Title:  |  | Scale @ A1: |  | Drawn By:     |  |
| A: General amendments in line with LPA comments. |  | Sketchley Grange  |  | Materials Plan  |  | 1:500       |  | TGDP          |  |
| B: Minor amendments in line with LPA comments.   |  | Location:         |  | Drawing Number: |  | Revision:   |  | Date Started: |  |
| C: Amendments in line with highways comments.    |  | Burbage, HINCKLEY |  | TGDP/SQ-BH/MP1  |  | C           |  | 13/11/23      |  |
| TGDP                                             |  | 26-02-24          |  |                 |  |             |  |               |  |
|                                                  |  | TGDP              |  |                 |  |             |  |               |  |
|                                                  |  | TGDP              |  |                 |  |             |  |               |  |