


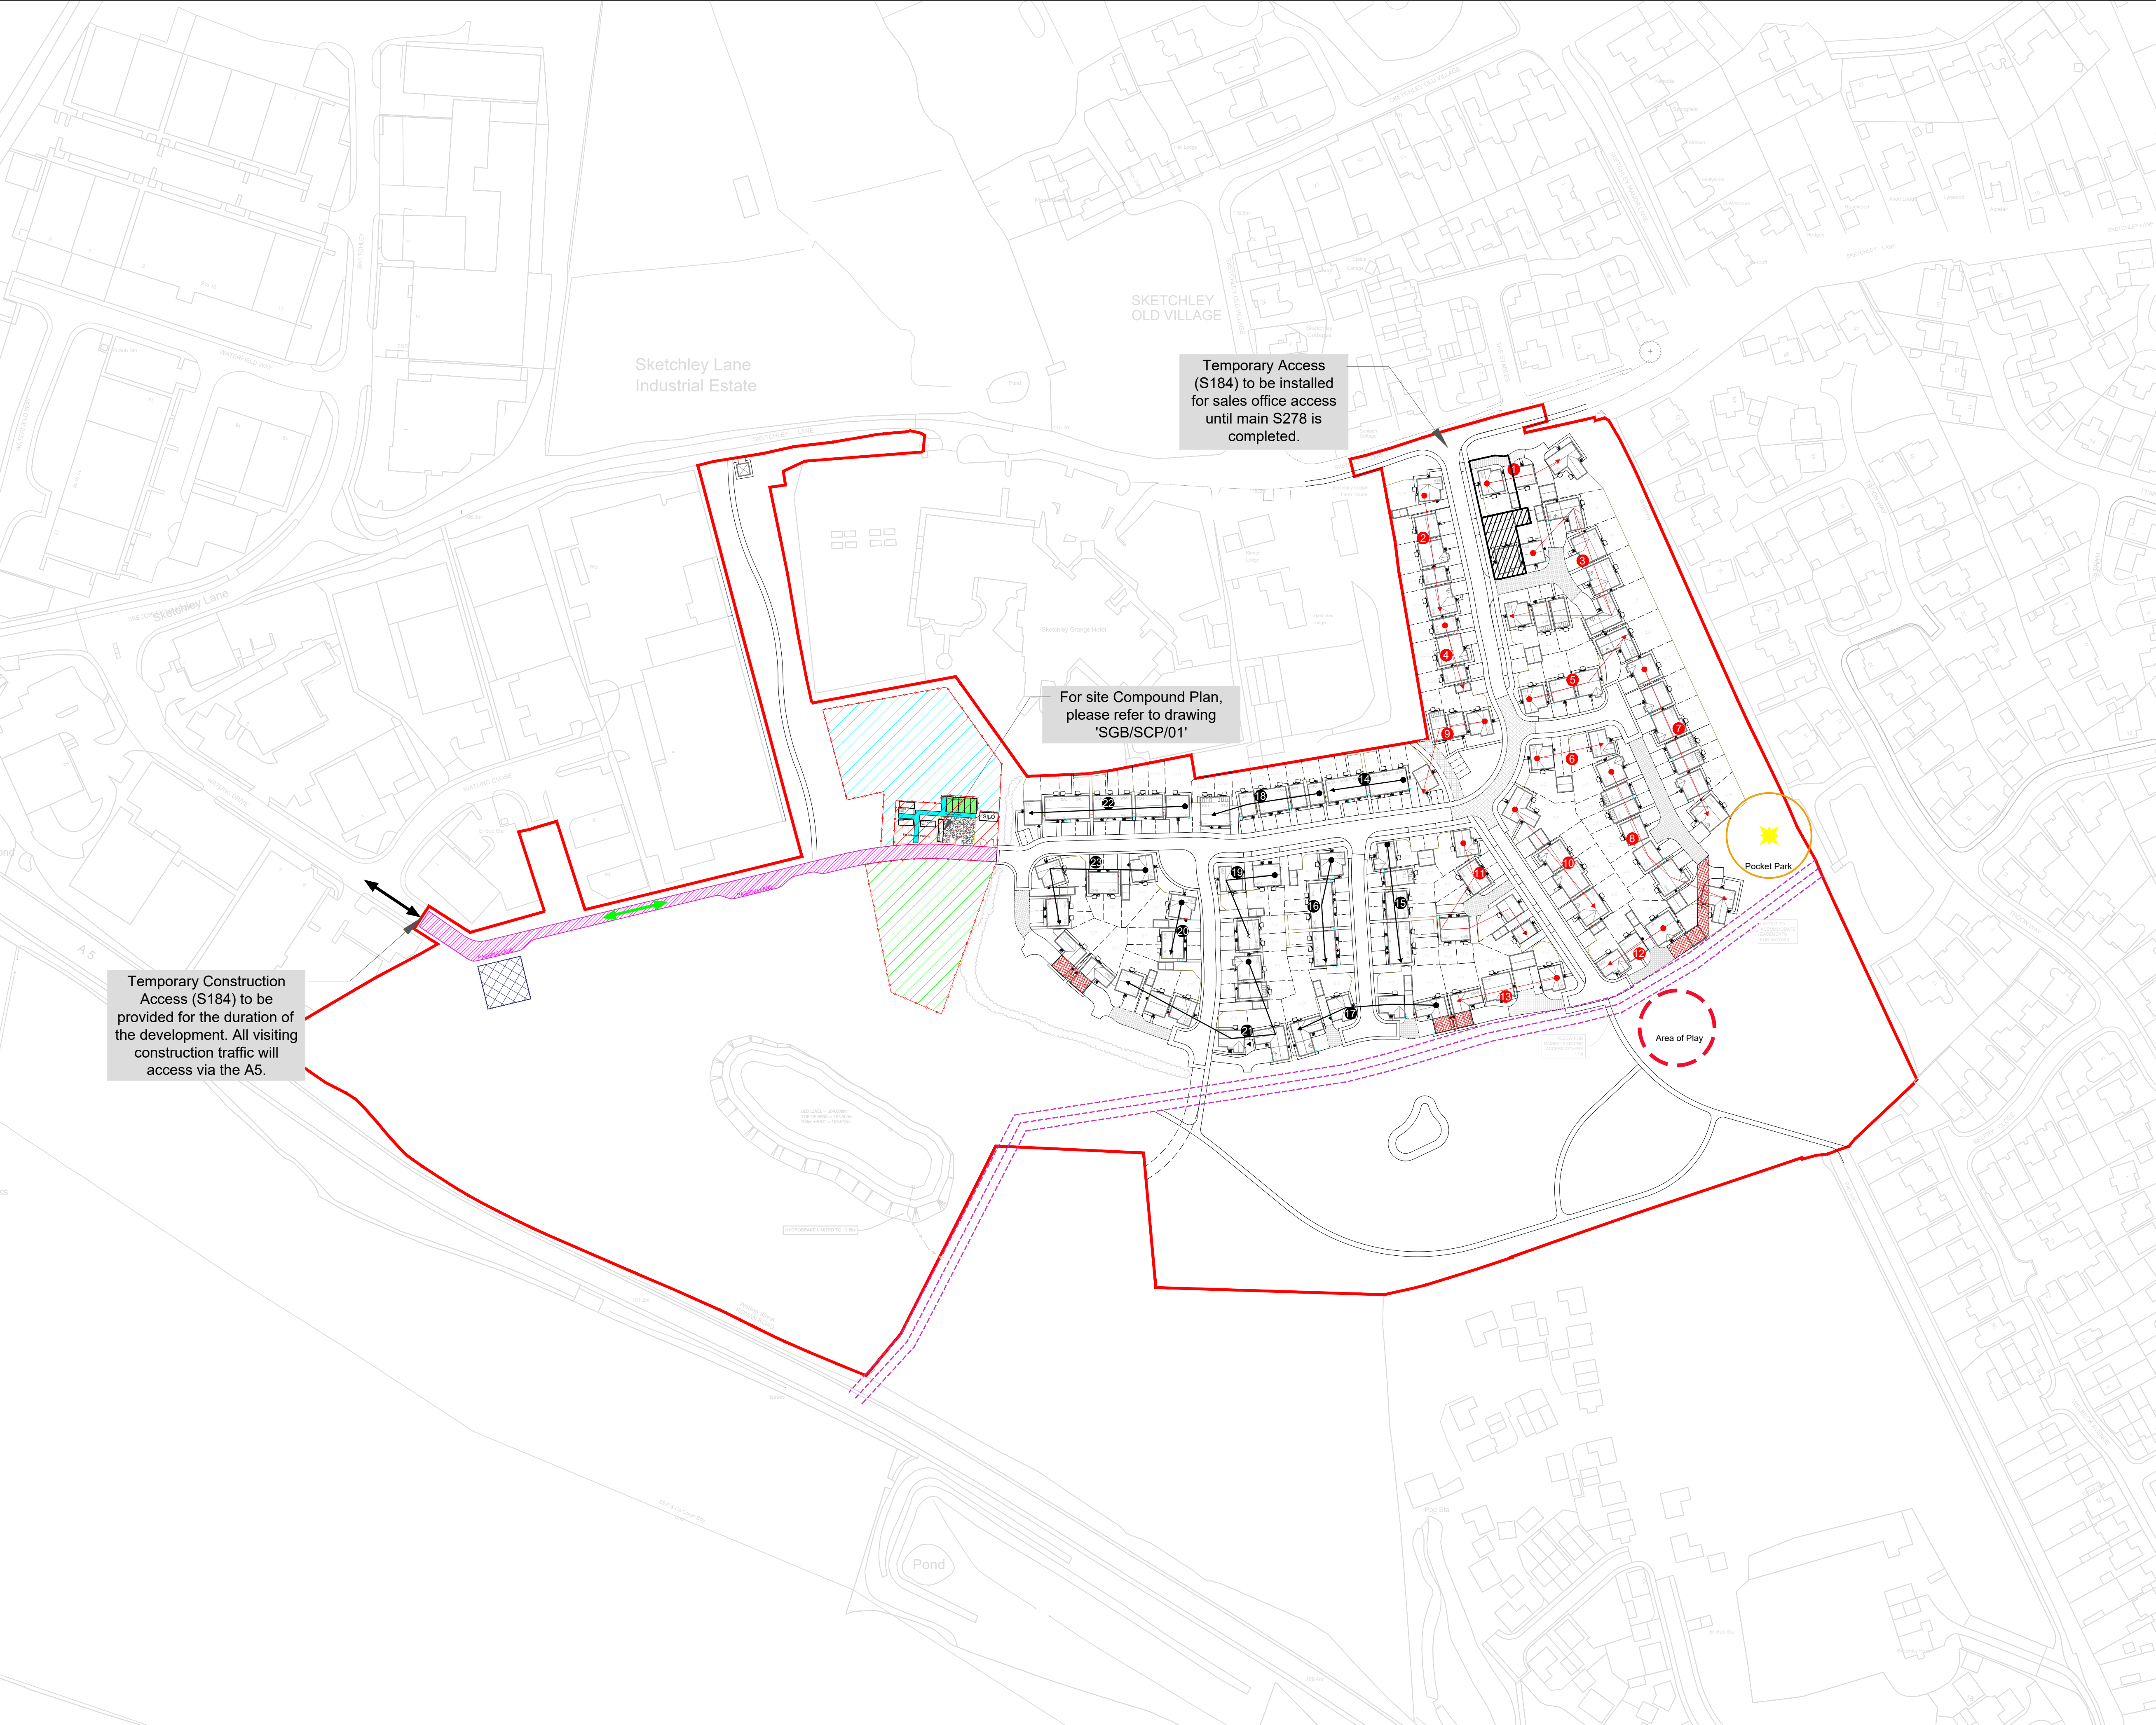

- Key:**
- Red line boundary
 - Construction Haul Road
 - Construction Access
 - Emergency Access
 - Wheel Wash Facility
 - Contractor Car Parking - circa 2604m2
 - Material Store - 2129m2
 - Site Compound - 723m2
 - Build Route
 - Internal Development Connection Haul Road
 - Sales Area
 - Sales Customer Car Park
 - Veteran Tree with 17.25m Buffer
 - Existing storm sewer 7m wide easement

Rev.	Description	Date
 CHARLES CHURCH Charles Church (NM), Davidson House, Meridian East, Meridian Business Park, Leicester, LE19 1WZ Tel: 0116 2894520 Fax: 0116 2815601		
Development		
Sketchley Grange Burbage		
Drawing Title		
Construction Traffic Management Plan		
Date	Scale	Drawn
12.23	1/1250 @ A1	JM
Dwg. Ref.	Rev.	
SGB/CTMP/01		