REDLAND MINI-STONEWOLD TILES. TO L.A. APPROVAL BY SAMPLE.

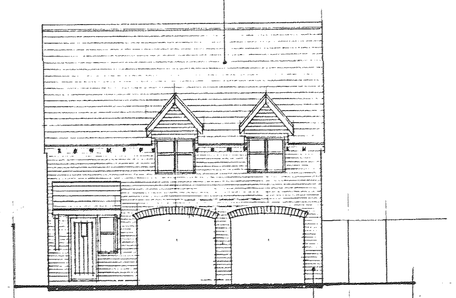

FACEBRICK TO MATCH SURROUNDING HOUSES.

front elevation

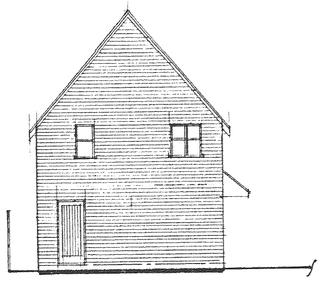

side elev: to no 19

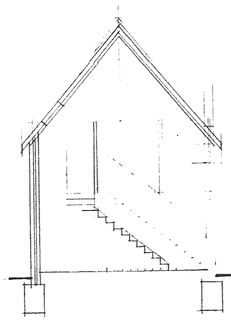

section

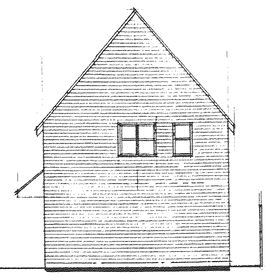

side elev to boundary

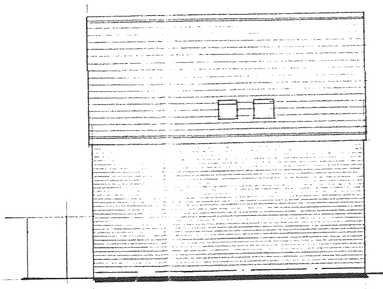

rear elevation

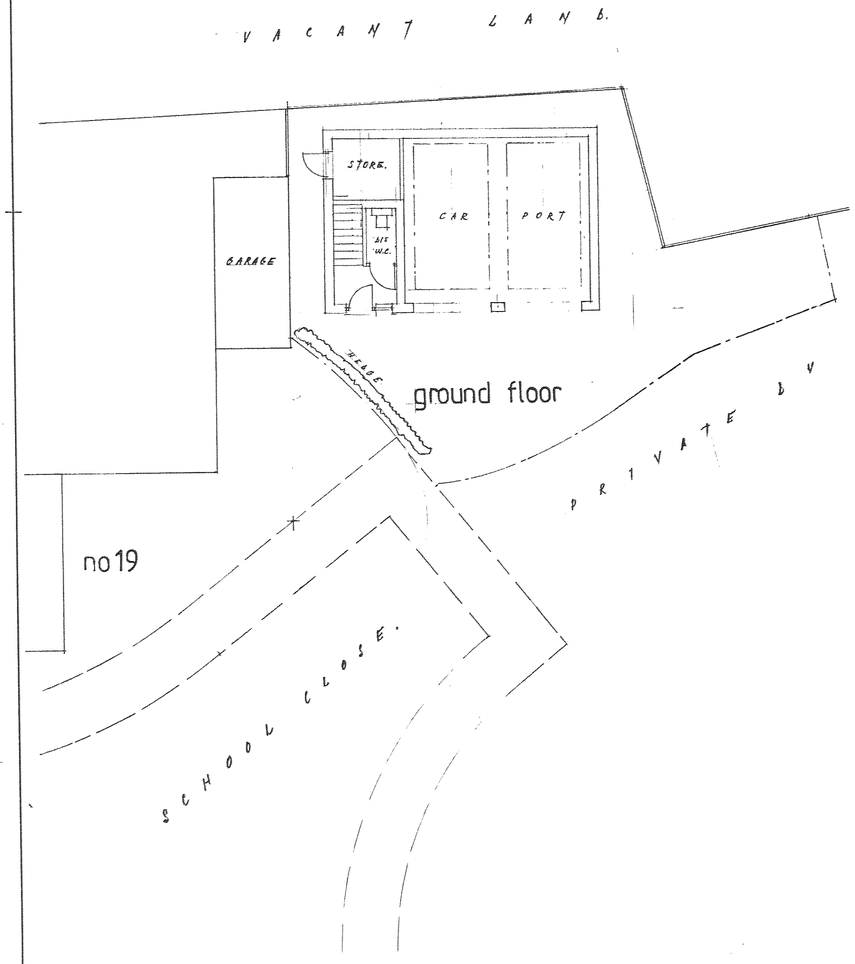

ground floor

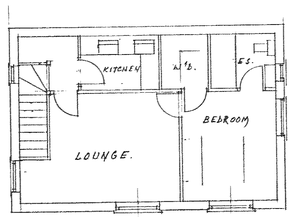

first floor

LOUNGE	5·20 × 3·60	17'-1" × 12'-0"
KITCHEN	2·50 × 1·80	8'-3" × 6'-0"
BEDROOM	3·60 × 3·05	12'-0" × 10'-0"
EN-SUITE	2·10 × 1·80	7'-0 × 6'-0"
WARDROBE.	1·80 × 1·50.	6'-0" × 5'-0.

AMENITY SPACE 77·0 m^2

NOTES:
All dimensions must be checked on site and not scaled from this drawing.

A		
	Date	Revisions

© copyright

54
77½
131

DEVELOPMENT SERVICES
16 JAN 2008
RECEIVED

Client
MR & MRS A. WATTS.

Job Title
20. SCHOOL CLOSE,
BURBAGE,
LEICS.

Drawing Title
PROPOSED
ONE BEDROOM APARTMENT
WITH CAR-PARKING.

07800 705604.

Scale 1:100

Date NOV: 2007 | Drawn by D.J. WILKINSON.

Drg. No. PP-00351989 | Rev.

594 x 841mm A1

JOHN E. WRIGHT 526657