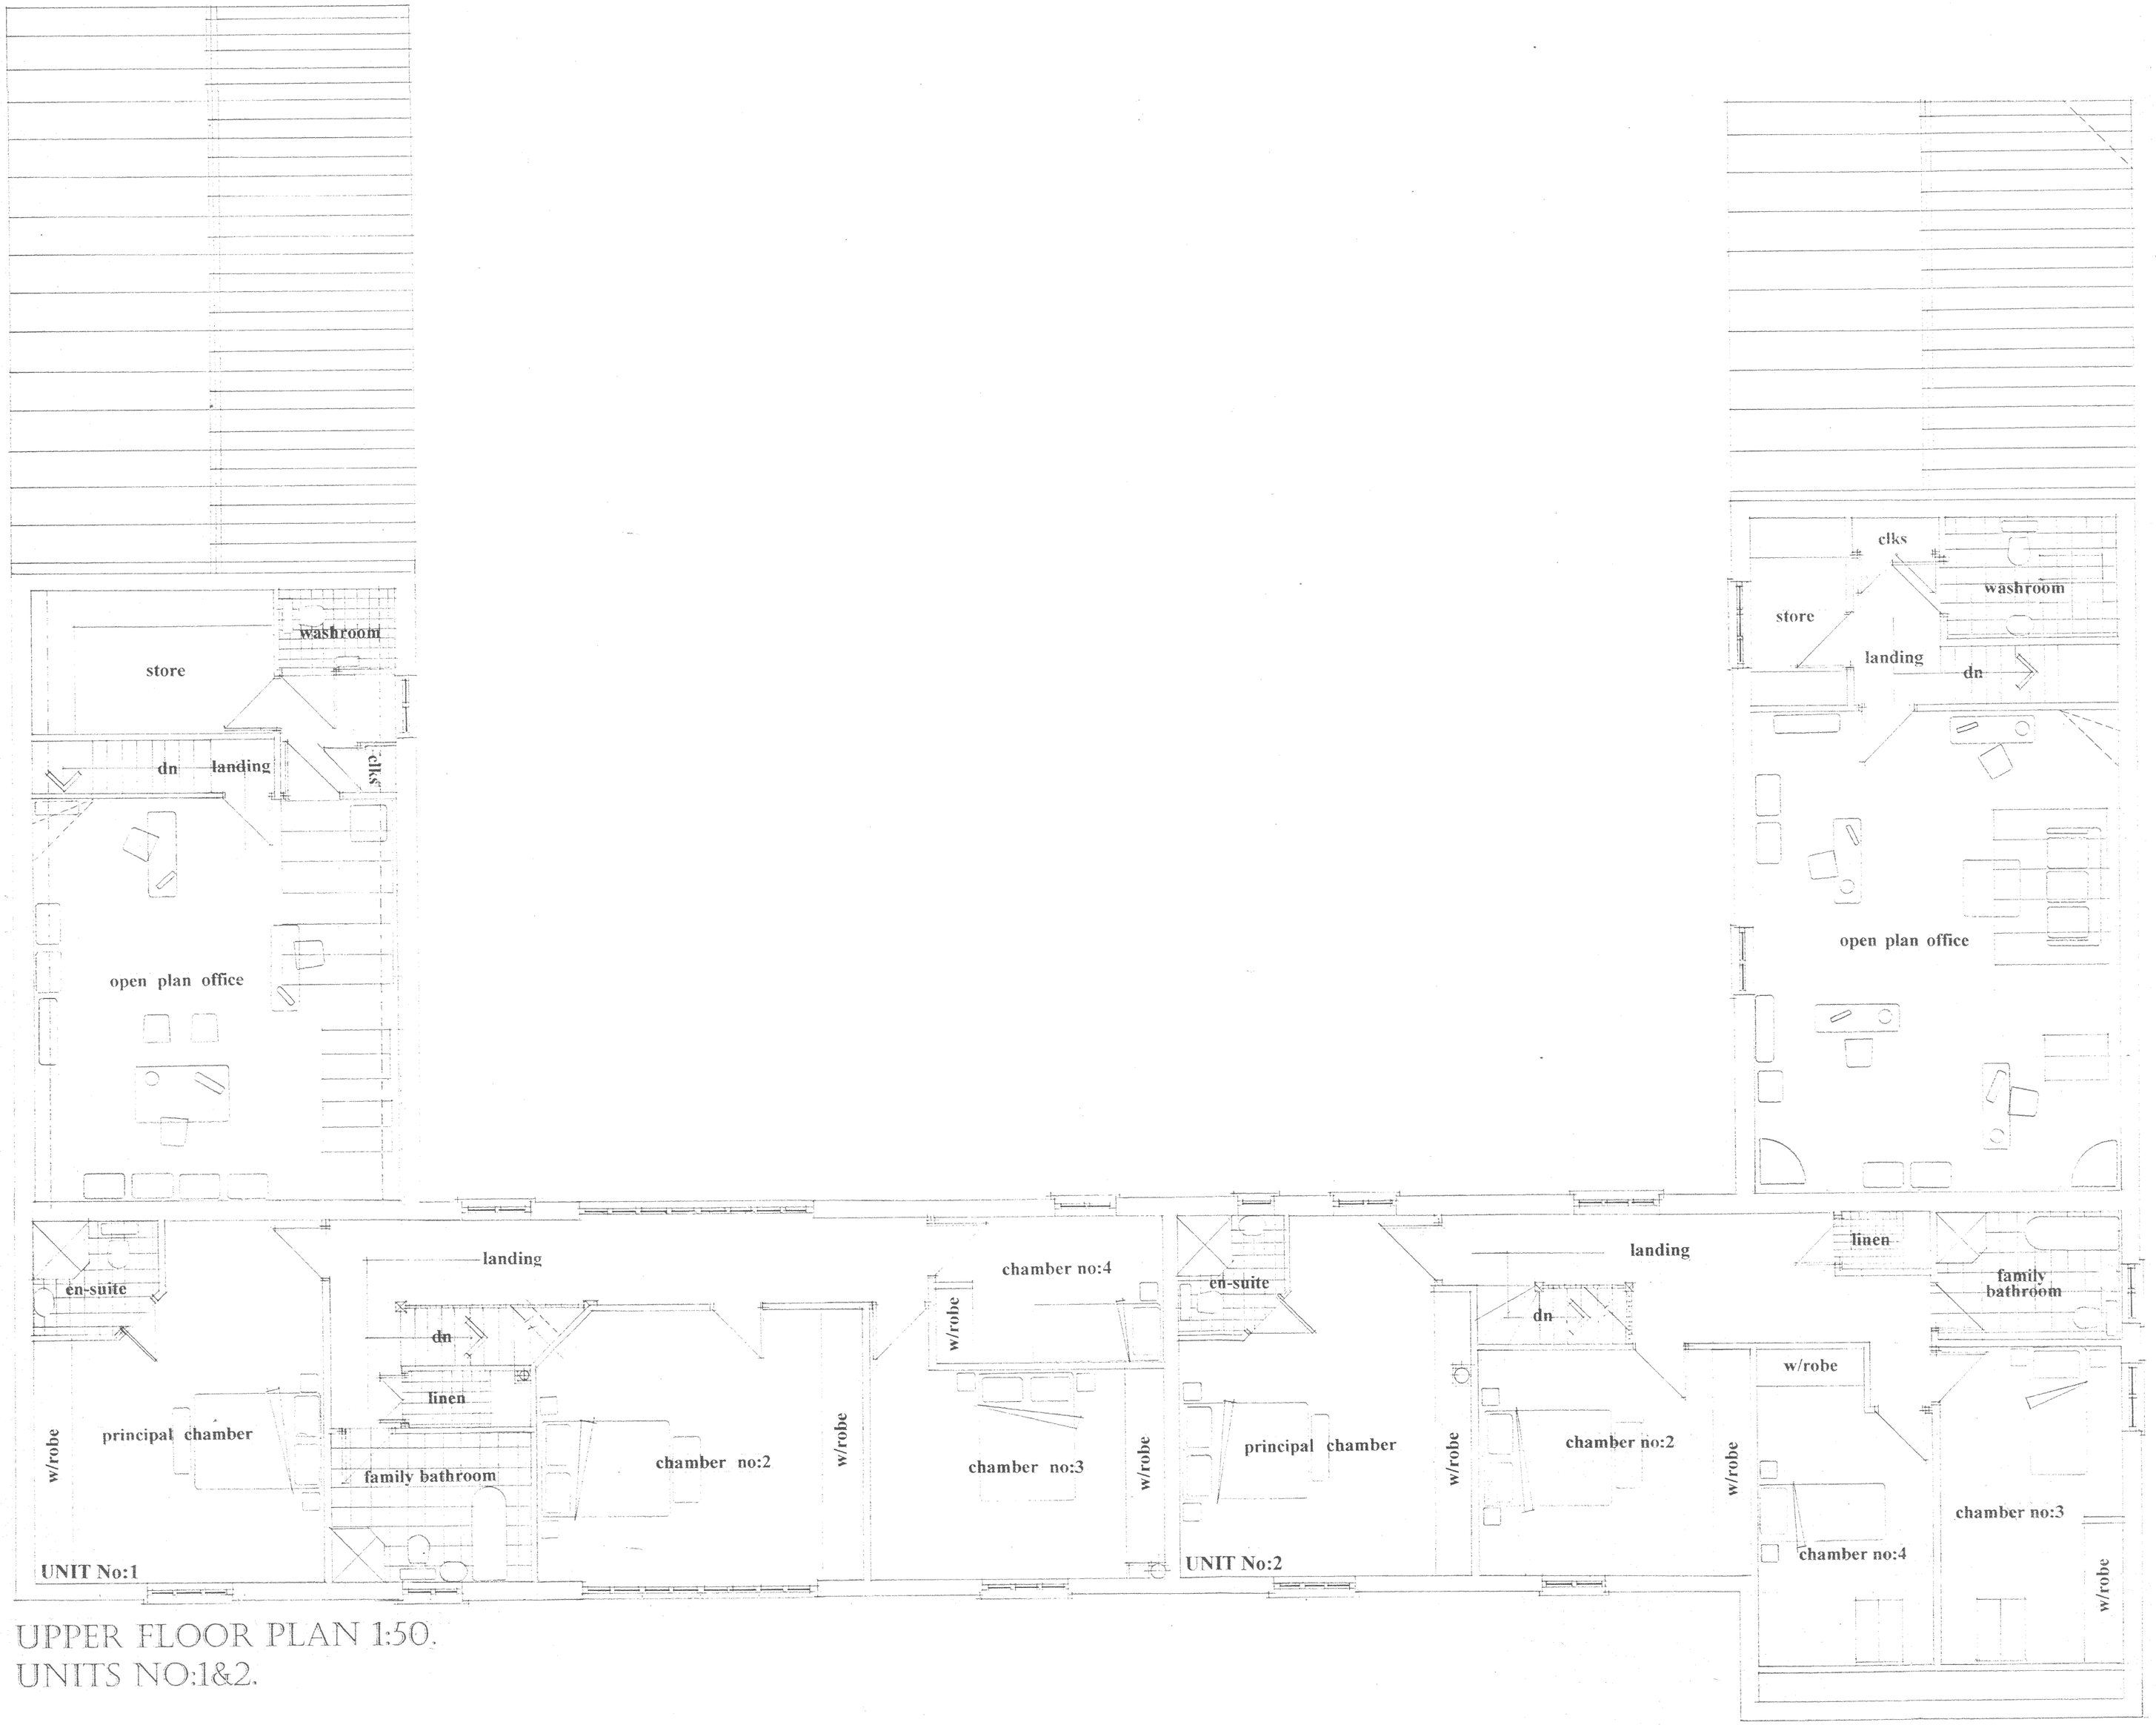


UPPER FLOOR PLAN 1:50.
UNITS NO:1&2.

REV:A MAY 2009.WINDOW POSITION AMENDMENTS

CLIENT:
Mr.F.Brogan.

PROJECT TITLE:
Proposed Residential Development.
Sycamore Farm
Barton in the Beans
Leicestershire.

DRAWING TITLE:
Proposed First Floor Plan to:-
Units No:1 & No:2.

SCALE:1/50th DATE:March 2009.
DRWG.No:HMD/PD/0171/06.
C copyright HMD/2009.

HOUSEMARTIN
D E S I G N S



TEL/FAX: (0044) 1530 273367