



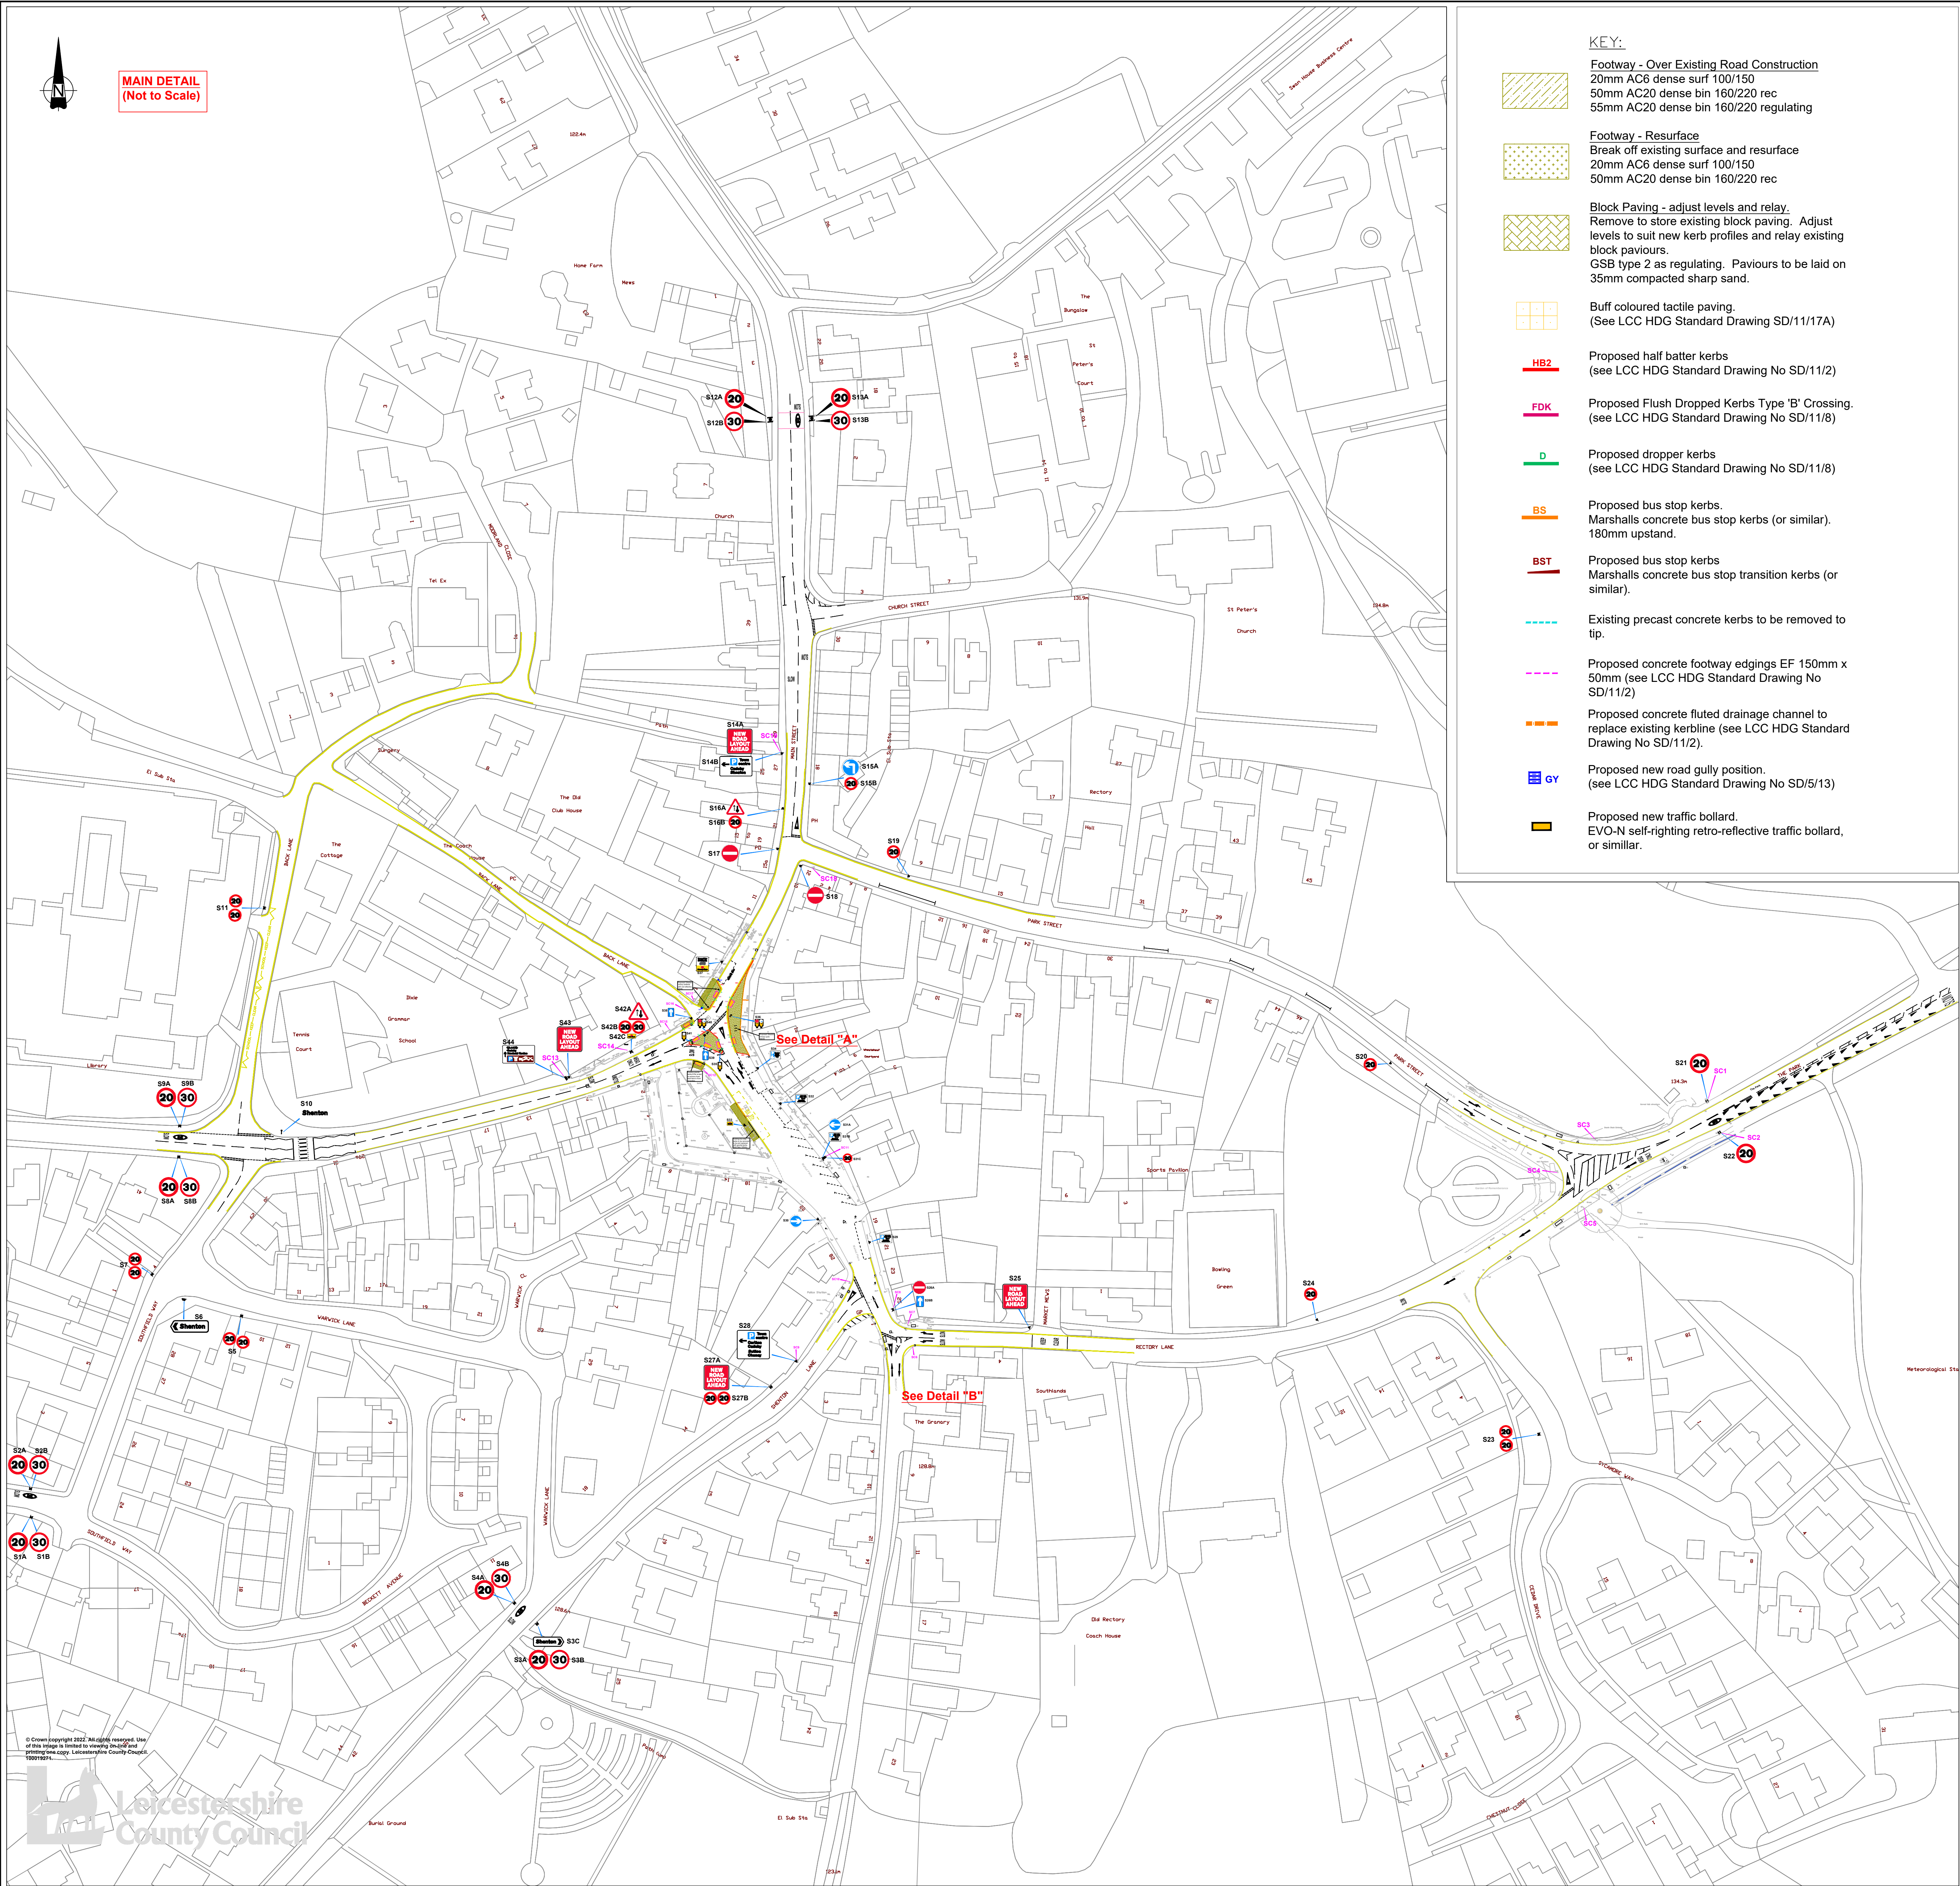

- KEY:**
- Footway - Over Existing Road Construction**
20mm AC6 dense surf 100/150
50mm AC20 dense bin 160/220 rec
55mm AC20 dense bin 160/220 regulating
 - Footway - Resurface**
Break off existing surface and resurface
20mm AC6 dense surf 100/150
50mm AC20 dense bin 160/220 rec
 - Block Paving - adjust levels and relay.**
Remove to store existing block paving. Adjust levels to suit new kerb profiles and relay existing block pavours.
GSB type 2 as regulating. Pavours to be laid on 35mm compacted sharp sand.
 - Buff coloured tactile paving.**
(See LCC HDG Standard Drawing SD/11/17A)
 - Proposed half batter kerbs**
(see LCC HDG Standard Drawing No SD/11/2)
 - Proposed Flush Dropped Kerbs Type 'B' Crossing.**
(see LCC HDG Standard Drawing No SD/11/8)
 - Proposed dropper kerbs**
(see LCC HDG Standard Drawing No SD/11/8)
 - Proposed bus stop kerbs.**
Marshalls concrete bus stop kerbs (or similar).
180mm upstand.
 - Proposed bus stop kerbs**
Marshalls concrete bus stop transition kerbs (or similar).
 - Existing precast concrete kerbs to be removed to tip.**
 - Proposed concrete footway edgings EF 150mm x 50mm**
(see LCC HDG Standard Drawing No SD/11/2)
 - Proposed concrete fluted drainage channel to replace existing kerline**
(see LCC HDG Standard Drawing No SD/11/2).
 - Proposed new road gully position.**
(see LCC HDG Standard Drawing No SD/5/13)
 - Proposed new traffic bollard.**
EVO-N self-righting retro-reflective traffic bollard, or similar.

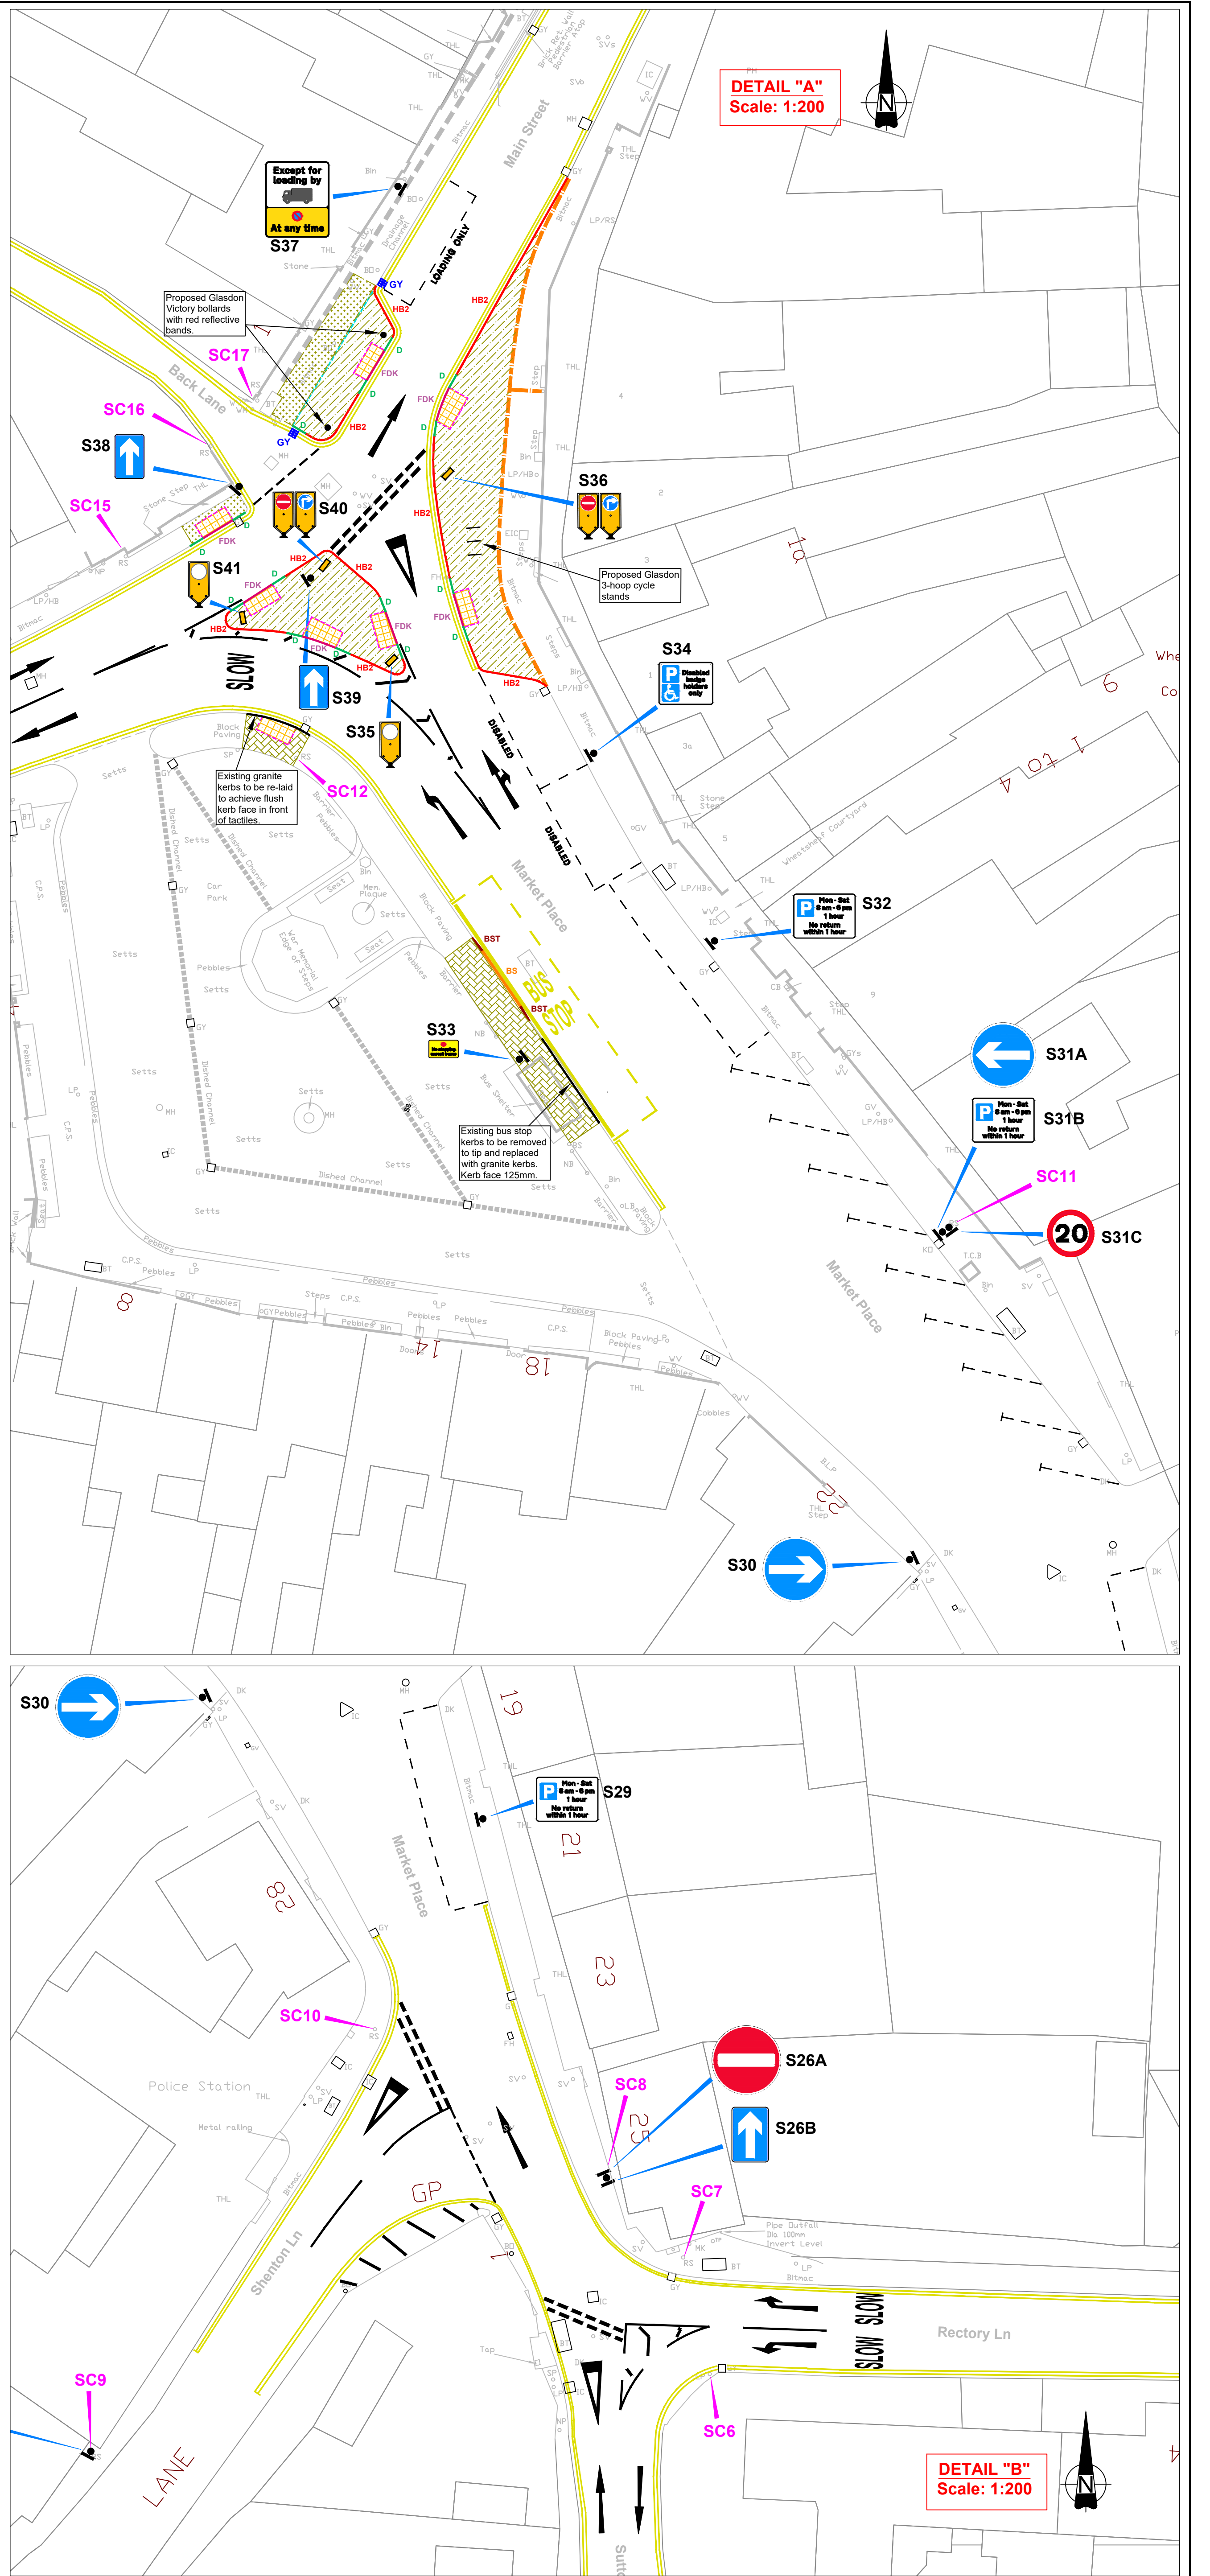

Notes: 1. All Dimensions are in Metres. All Levels are in Metres Above Ordnance Datum. 2. Any changes to the design or specification will require the prior approval of the relevant engineer in writing.		Approved		Revision		By		Date		Rev	
 Leicestershire County Council		 Leicestershire County Council		Ann Carruthers Director of Environment And Transport		County Hall * Glenfield * Leicester * LE3 8RJ Tel No : 0116 3050001 Web : www.leics.gov.uk		Detail Design		CLIENT: ASSETS & MAJOR PROGRAMMES	
						Design & Delivery Highways & Transport Services		Site: Market Bosworth Town Centre Public Realm Scheme		Scheme Ref. / Drawing No.	
						Series: 100 Drawing: General Layout		ES_0072/H2/1/1		Revision	
								Prepared By: P Lighthowler		Scale: AS SHOWN	
								Checked By: J Hardy		Size: A0	
								Approved By: J Hardy		Date: APR 2024	