
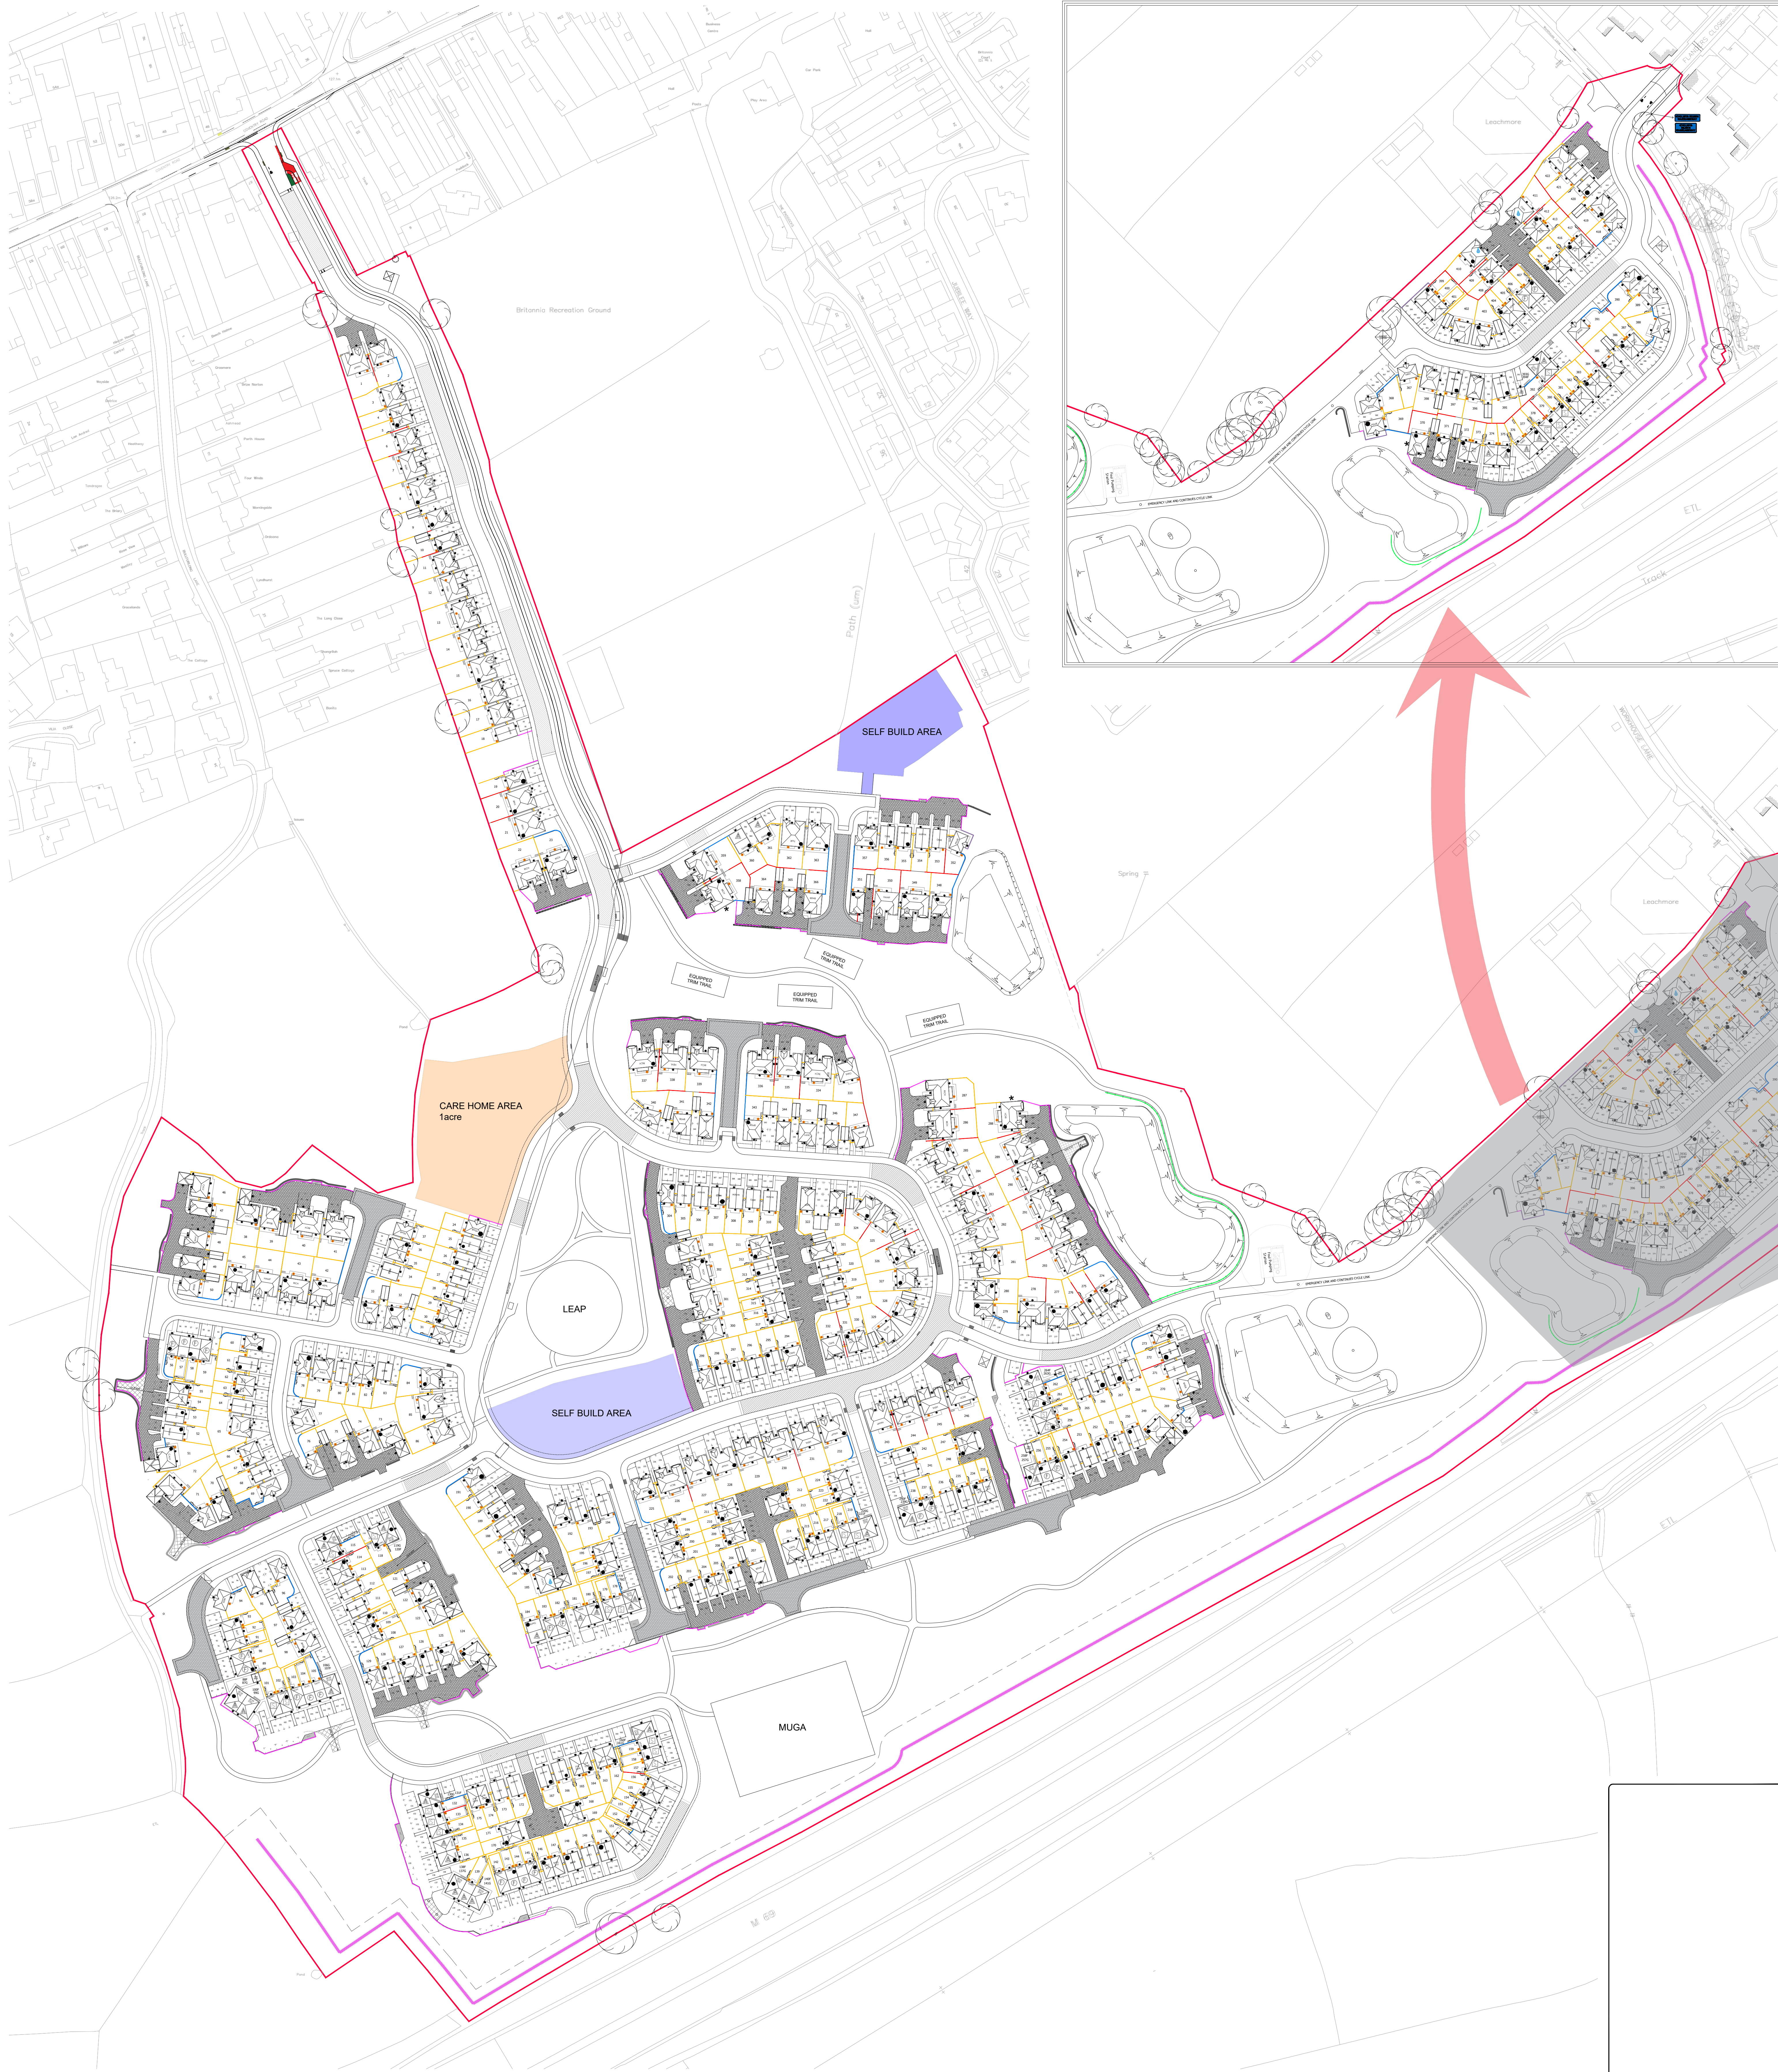


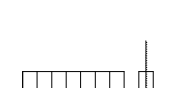

KEY

-  Indicates Metal Railings
-  Indicates 1.8m High Brick Screen Wall (Standard Detail: EG-M5108)
-  Indicates 1.8m High Close Board Fence with Hedgehog Passage (Standard Detail: EG-M5121)
-  Indicates Timber Knee Rail Fence (Standard Detail: EG-M5117)

-  Indicates 1.8m Post and Gravel Panel retaining fence (Standard detail: EG-M5100)
-  Indicates Retaining Wall with 1.8m Close Board Fencing on top
-  Indicates 1.2m Ball Top Metal Railing to be installed on top of Retaining walls

Drawing Status		PRELIMINARY PLANNING CONSTRUCTION	
Development LAND SOUTH OF BURBAGE			
Location BURBAGE			
Marking Name ENCLOSURES PLAN			
Drawing Number 1693-08-02-121		Scale 1:1000	
Revision C		Date Stamped NOV 23	
Drawn by DL / LM		Checked by 	



Redrow Homes Midlands
Redrow House, Bristol Green, Wellesbourne, Tamworth
Staffordshire B77 5PA
Tel: 01827 260600 Fax: 01827 262454 Web: www.redrow.co.uk

Legal Disclaimer: This layout has been designed after due consideration of our Context & Constraints Plan

LAND SOUTH OF BURBAGE, BURBAGE