
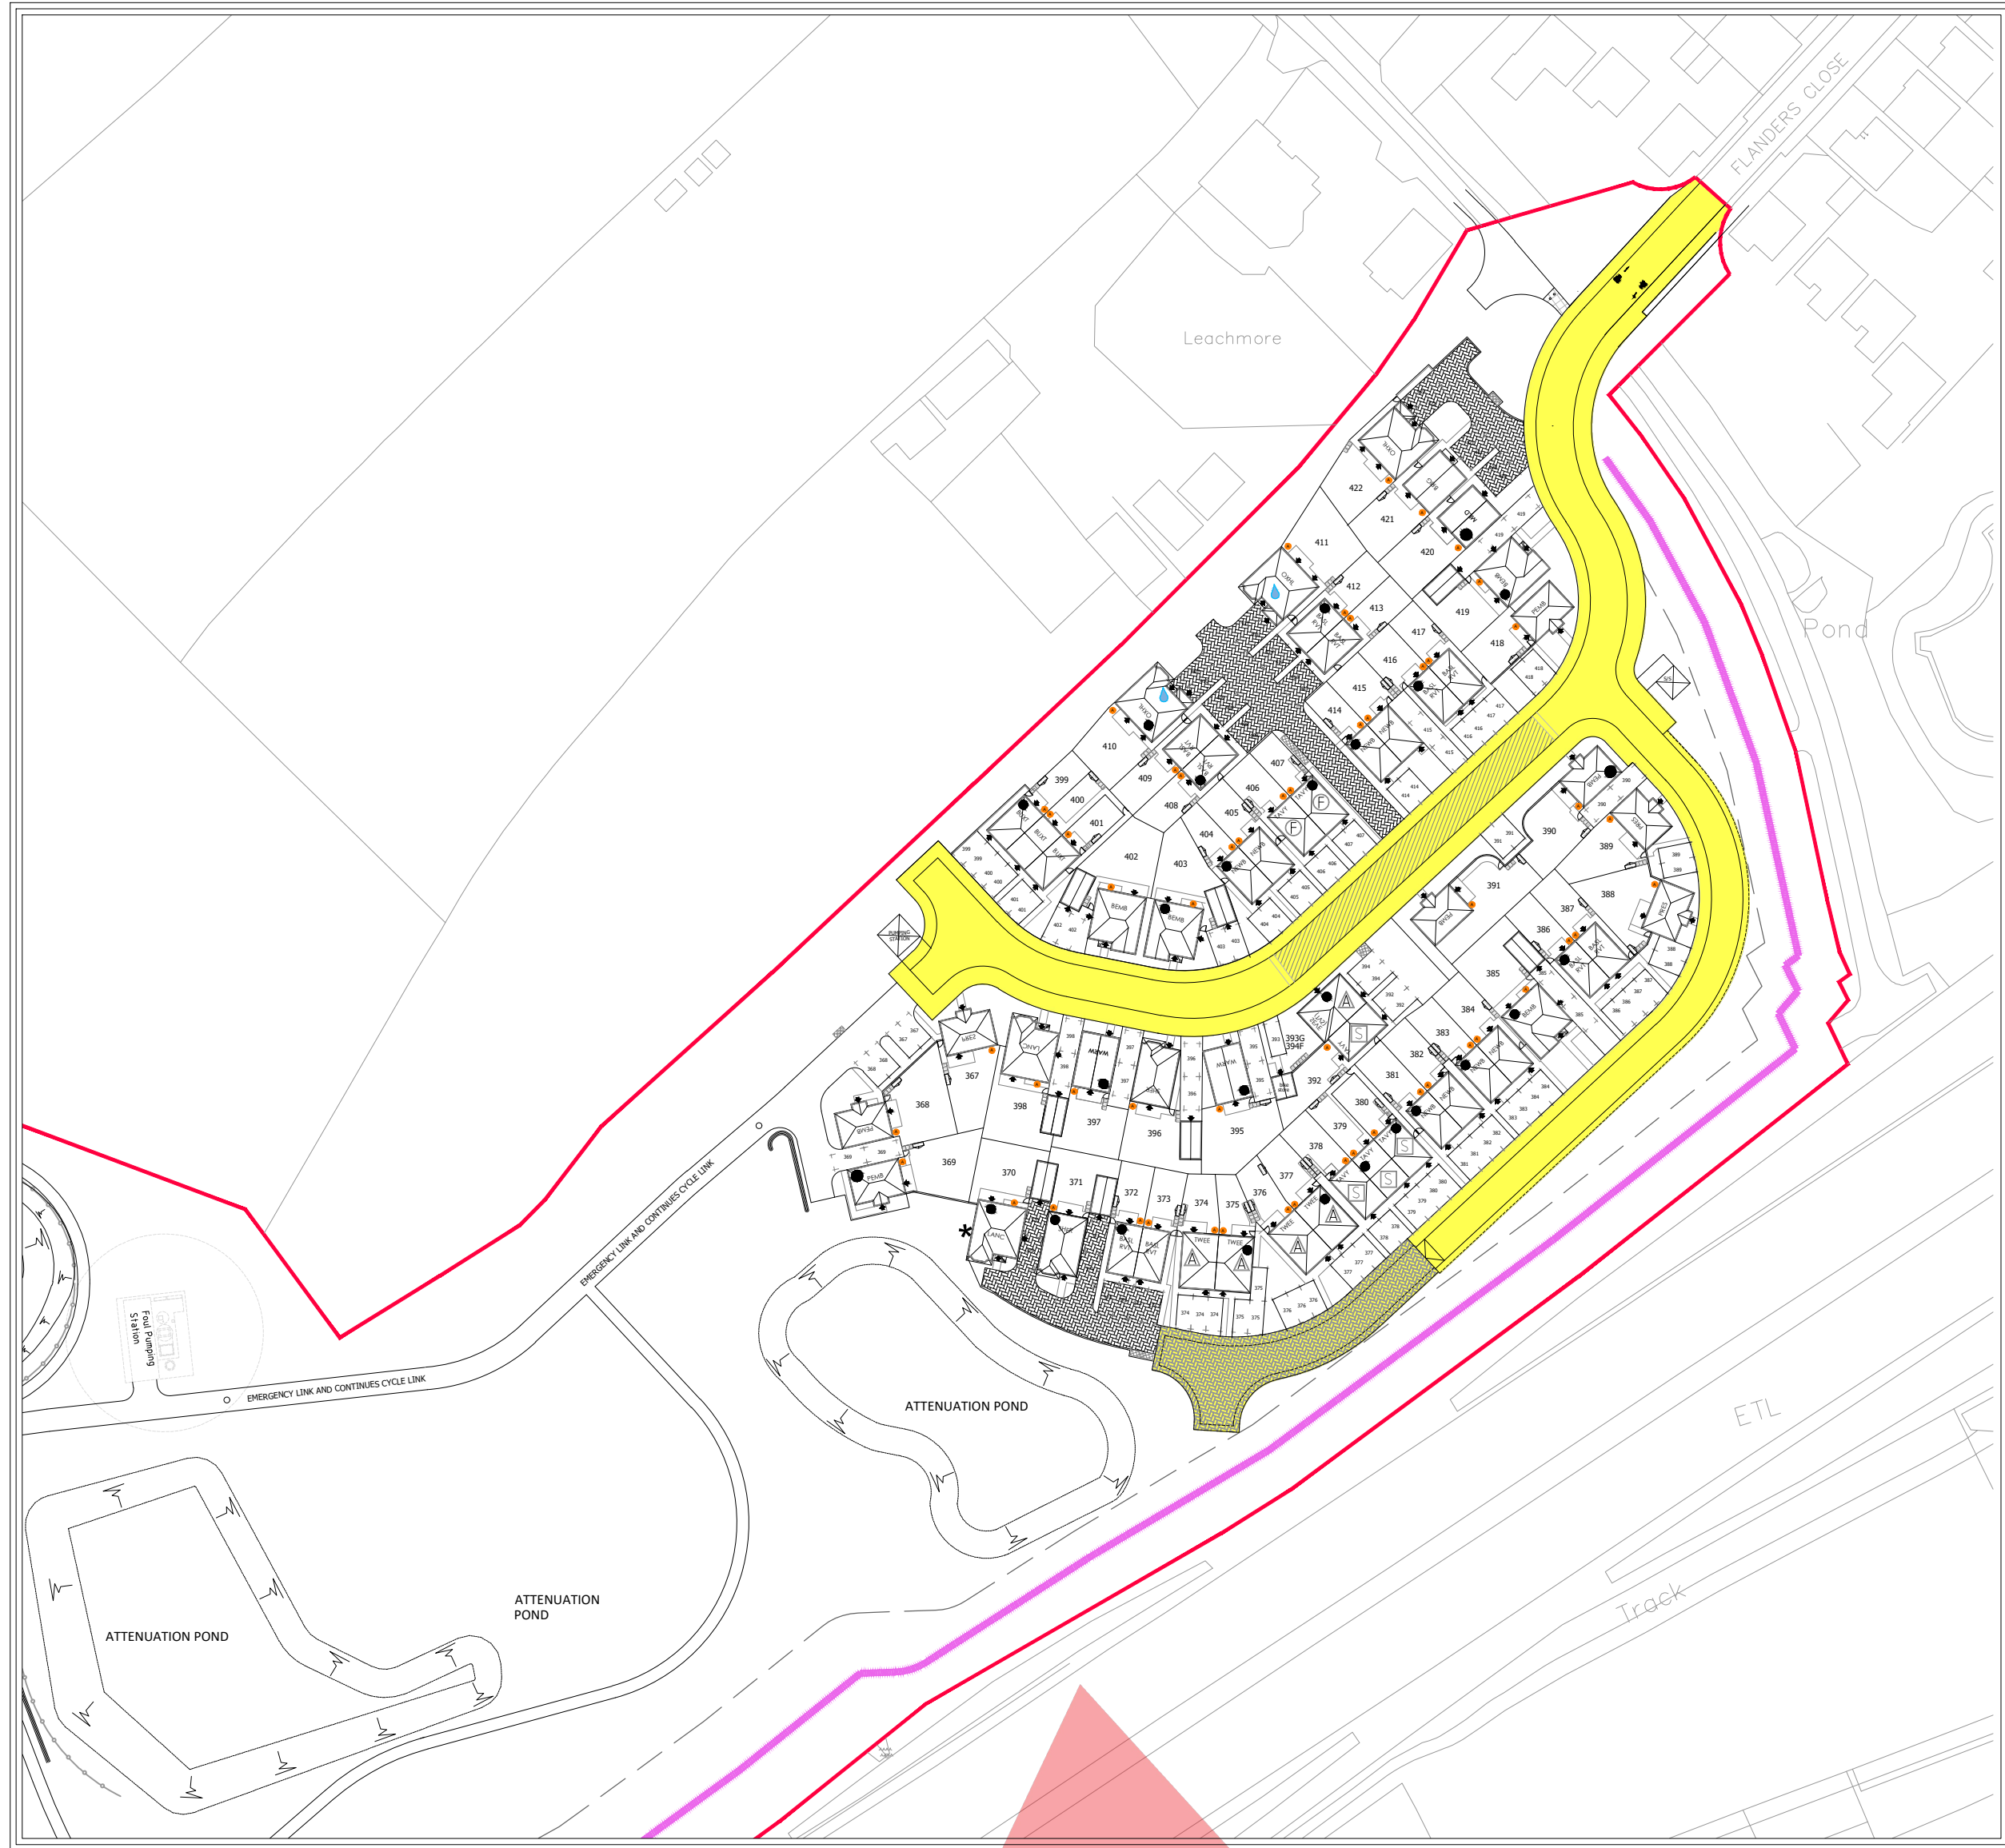


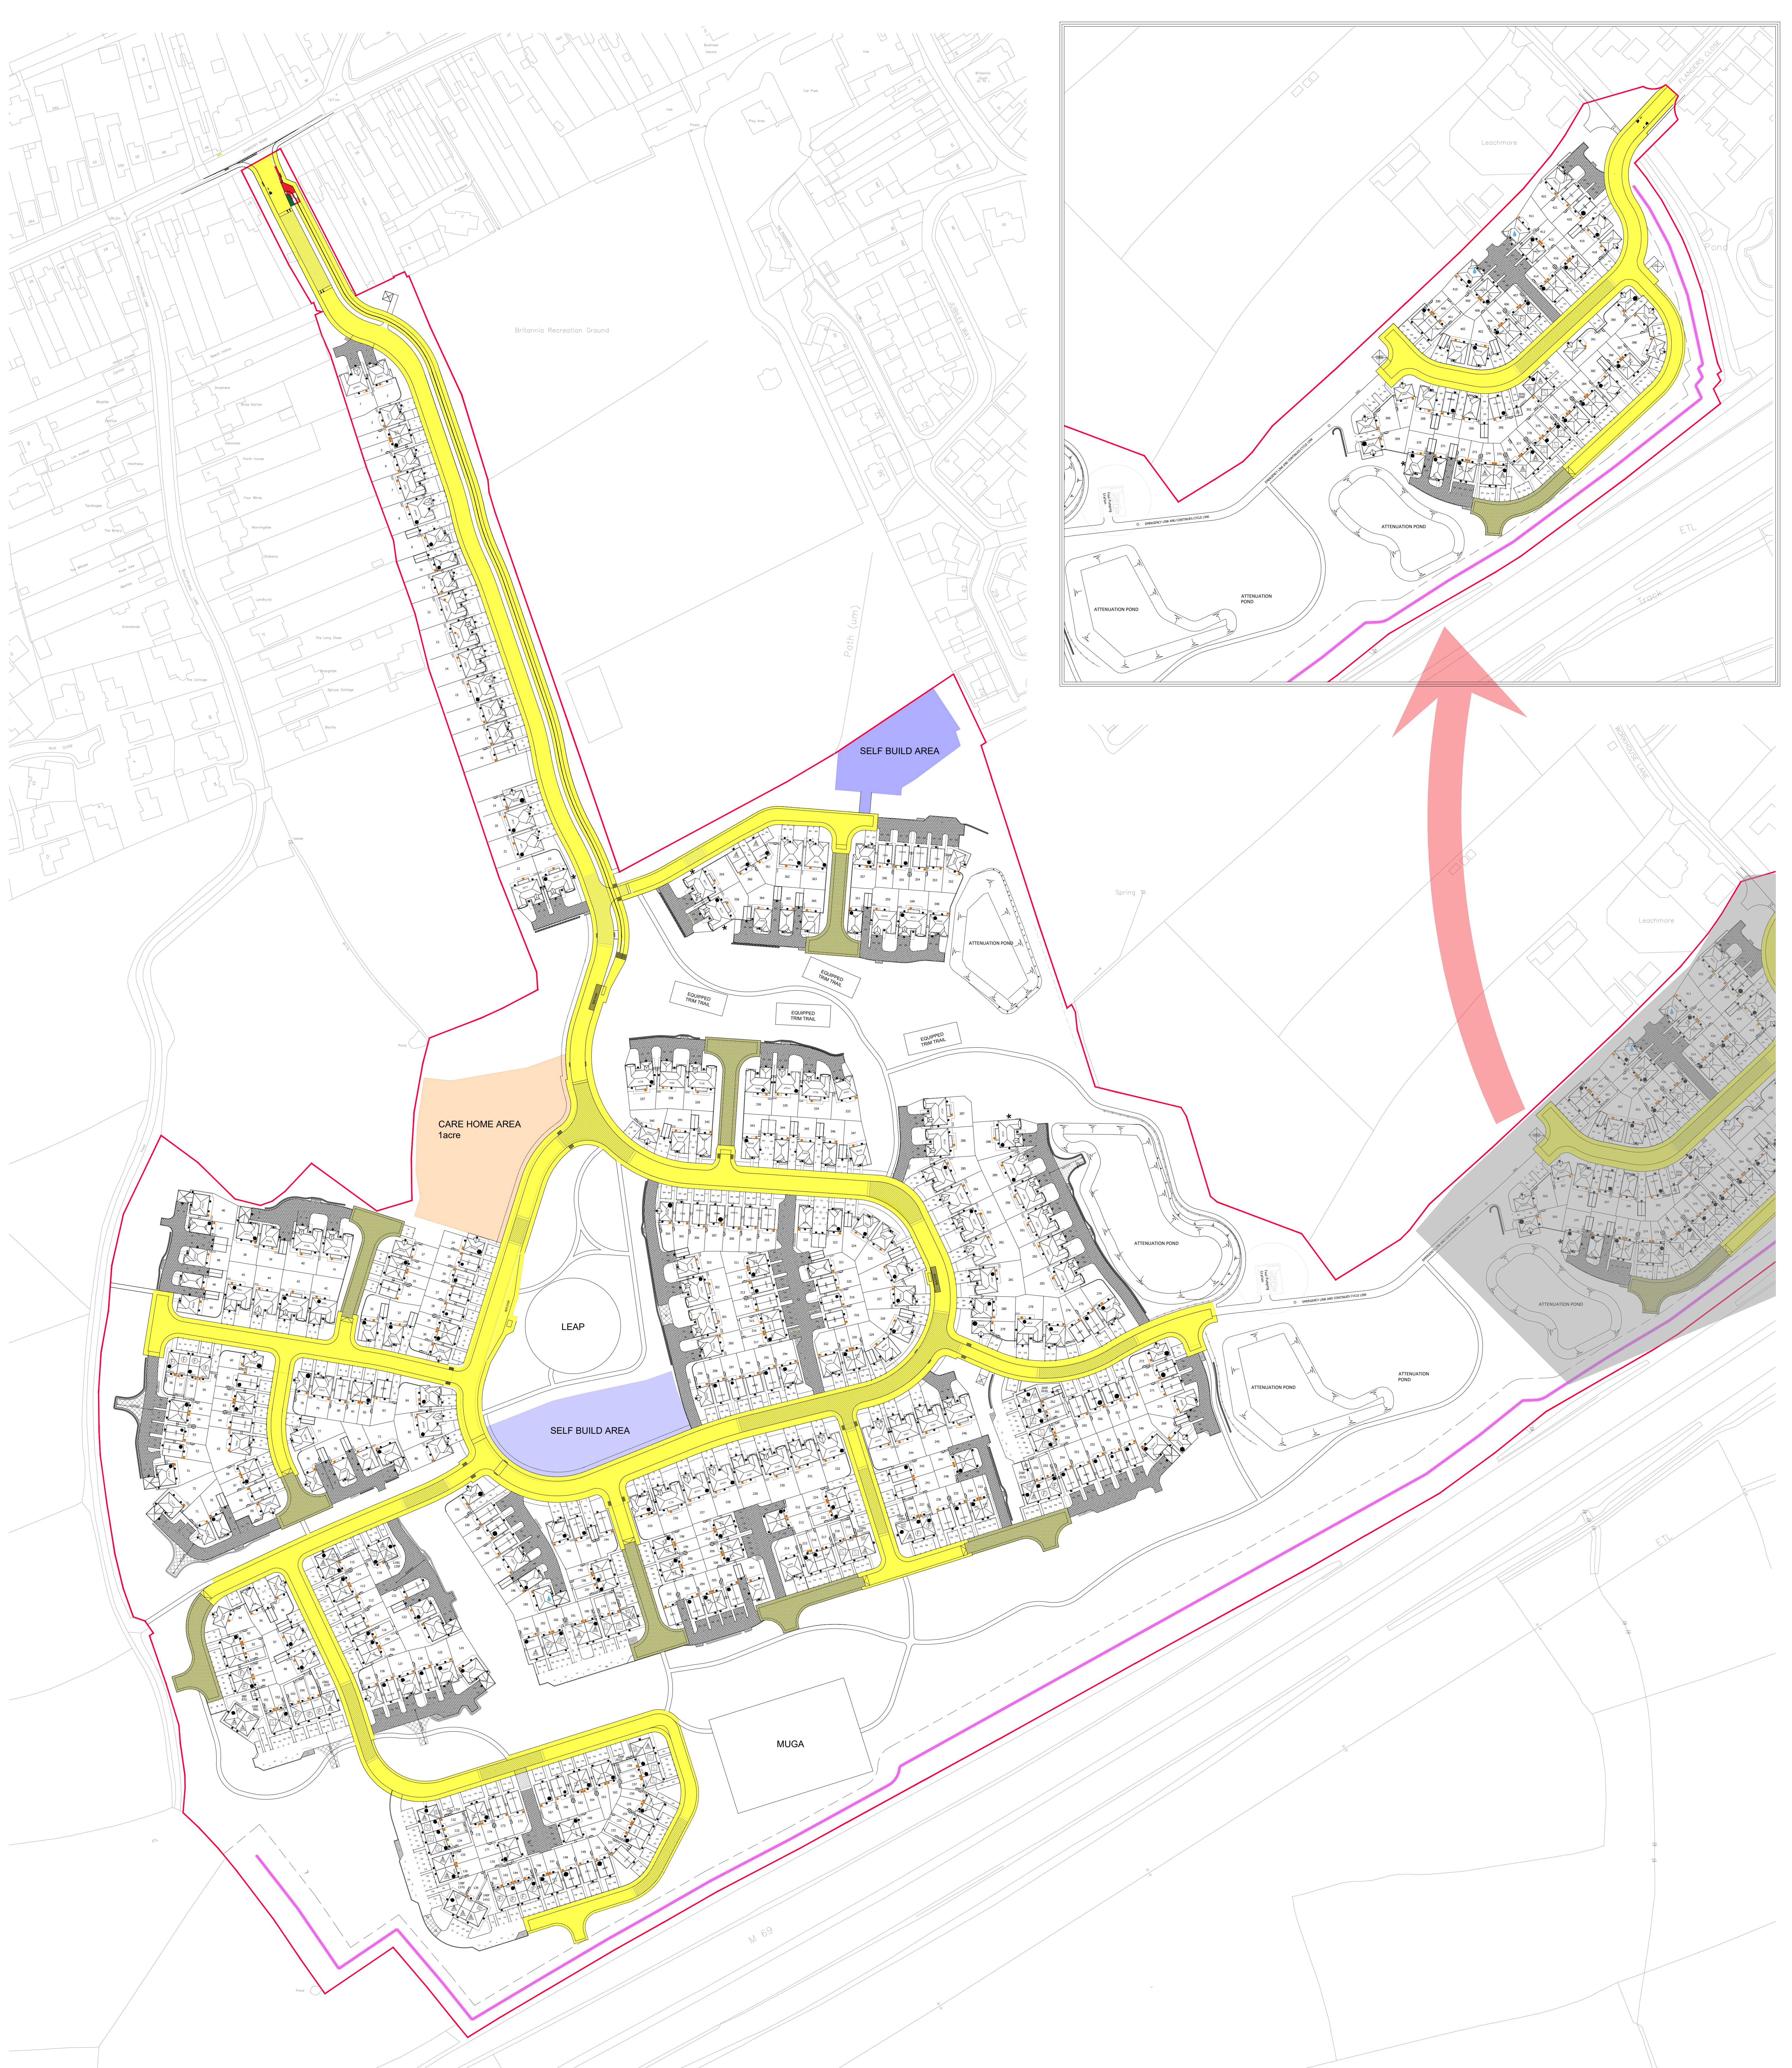

LAND SOUTH OF BURBAGE, BURBAGE

**KEY**

Highway Adoption

Existing Public Rights of way

|                                                           |      |
|-----------------------------------------------------------|------|
| C 15.11.25 Updated to suit Site Layout Rev G changes. CR  |      |
| B 14.08.25 Updated according to Site Layout changes. DS   |      |
| A 07.03.25 Updated according to Site Layout changes. CMTA |      |
| Revision                                                  | Date |

|                                                          |                             |
|----------------------------------------------------------|-----------------------------|
| Drawing Status: <b>PRELIMINARY PLANNING CONSTRUCTION</b> |                             |
| Development: <b>LAND SOUTH OF BURBAGE</b>                |                             |
| Location: <b>BURBAGE</b>                                 |                             |
| Marking Name:                                            |                             |
| Drawing Title: <b>HIGHWAY ADOPTION PLAN</b>              |                             |
| Drawing Number: <b>1693-08-02-122</b>                    |                             |
| Revision: <b>C</b>                                       | Scale: <b>1:1000</b>        |
| Drawn By: <b>DL / LM</b>                                 | Date Stamped: <b>NOV 23</b> |
| Checked by:                                              | Date:                       |



**Redrow Homes Midlands**  
Redrow House, 111-113, Green, Walsley, Tarnworth  
S68 7JH  
Tel: 01827 268600 Fax: 01827 262454 Web: www.redrow.co.uk

Legal Disclaimer: This layout has been designed after due consideration of our Context & Constraints Plan.