



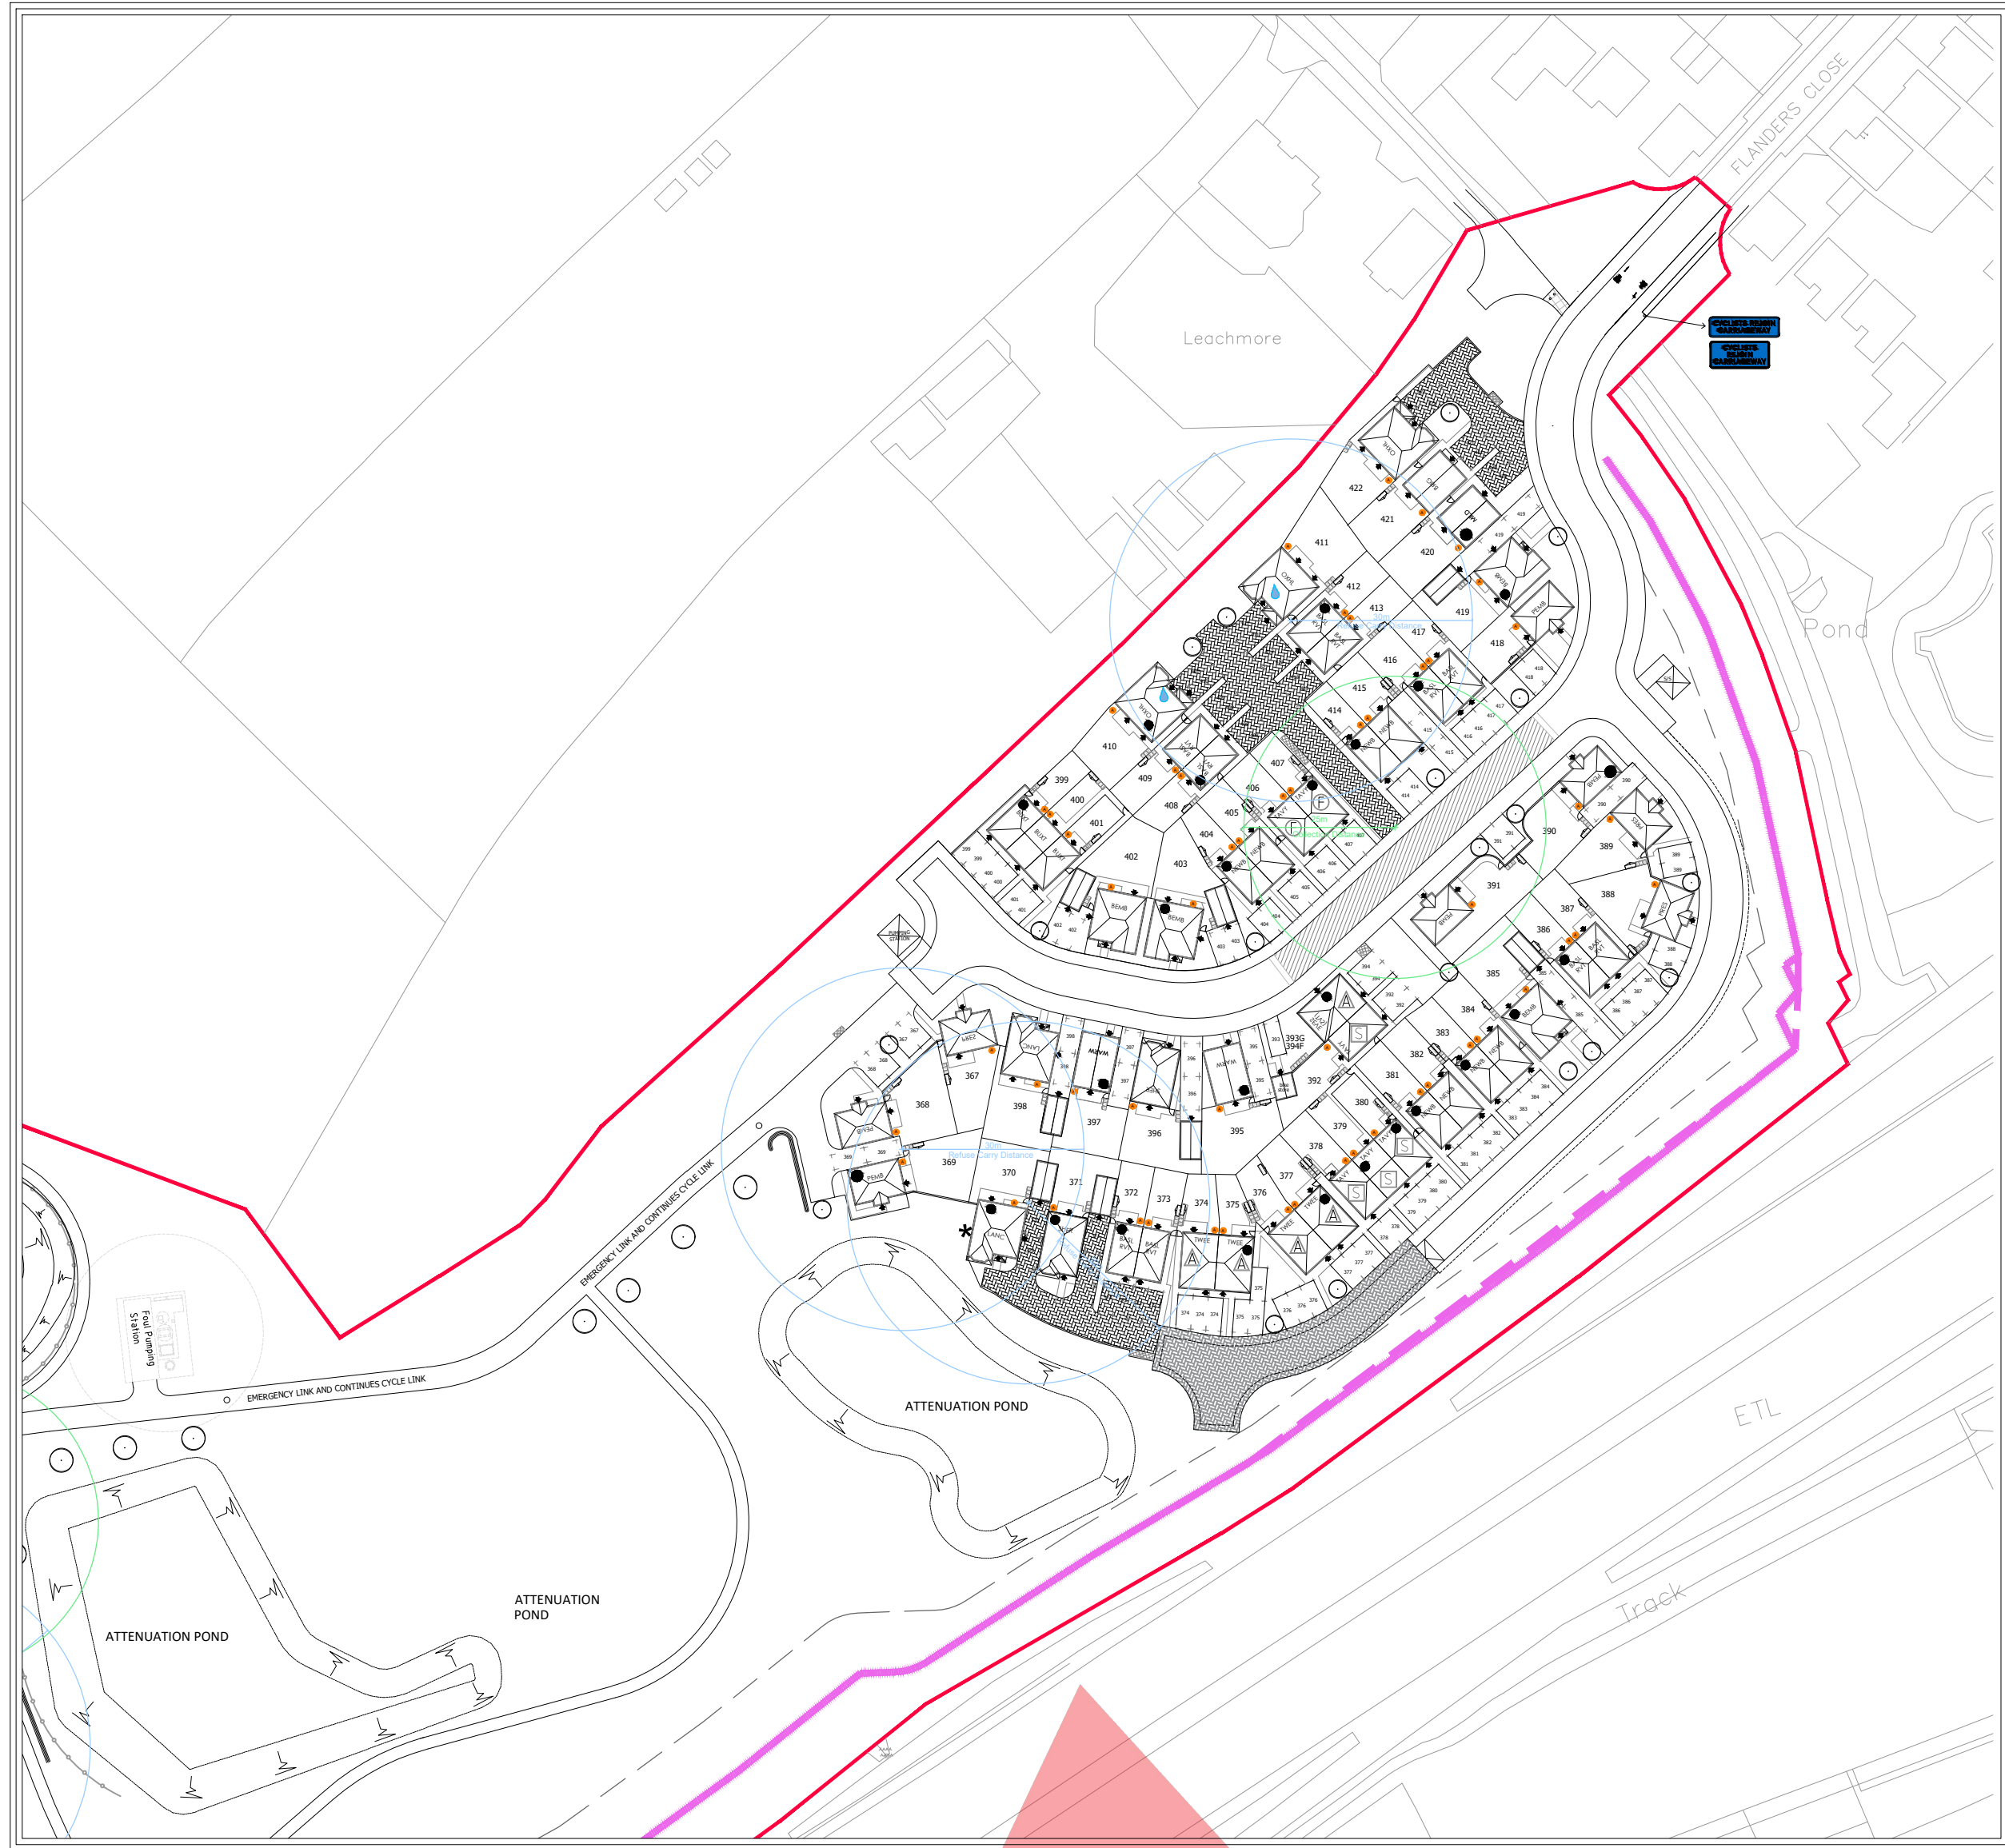

LAND SOUTH OF BURBAGE, BURBAGE

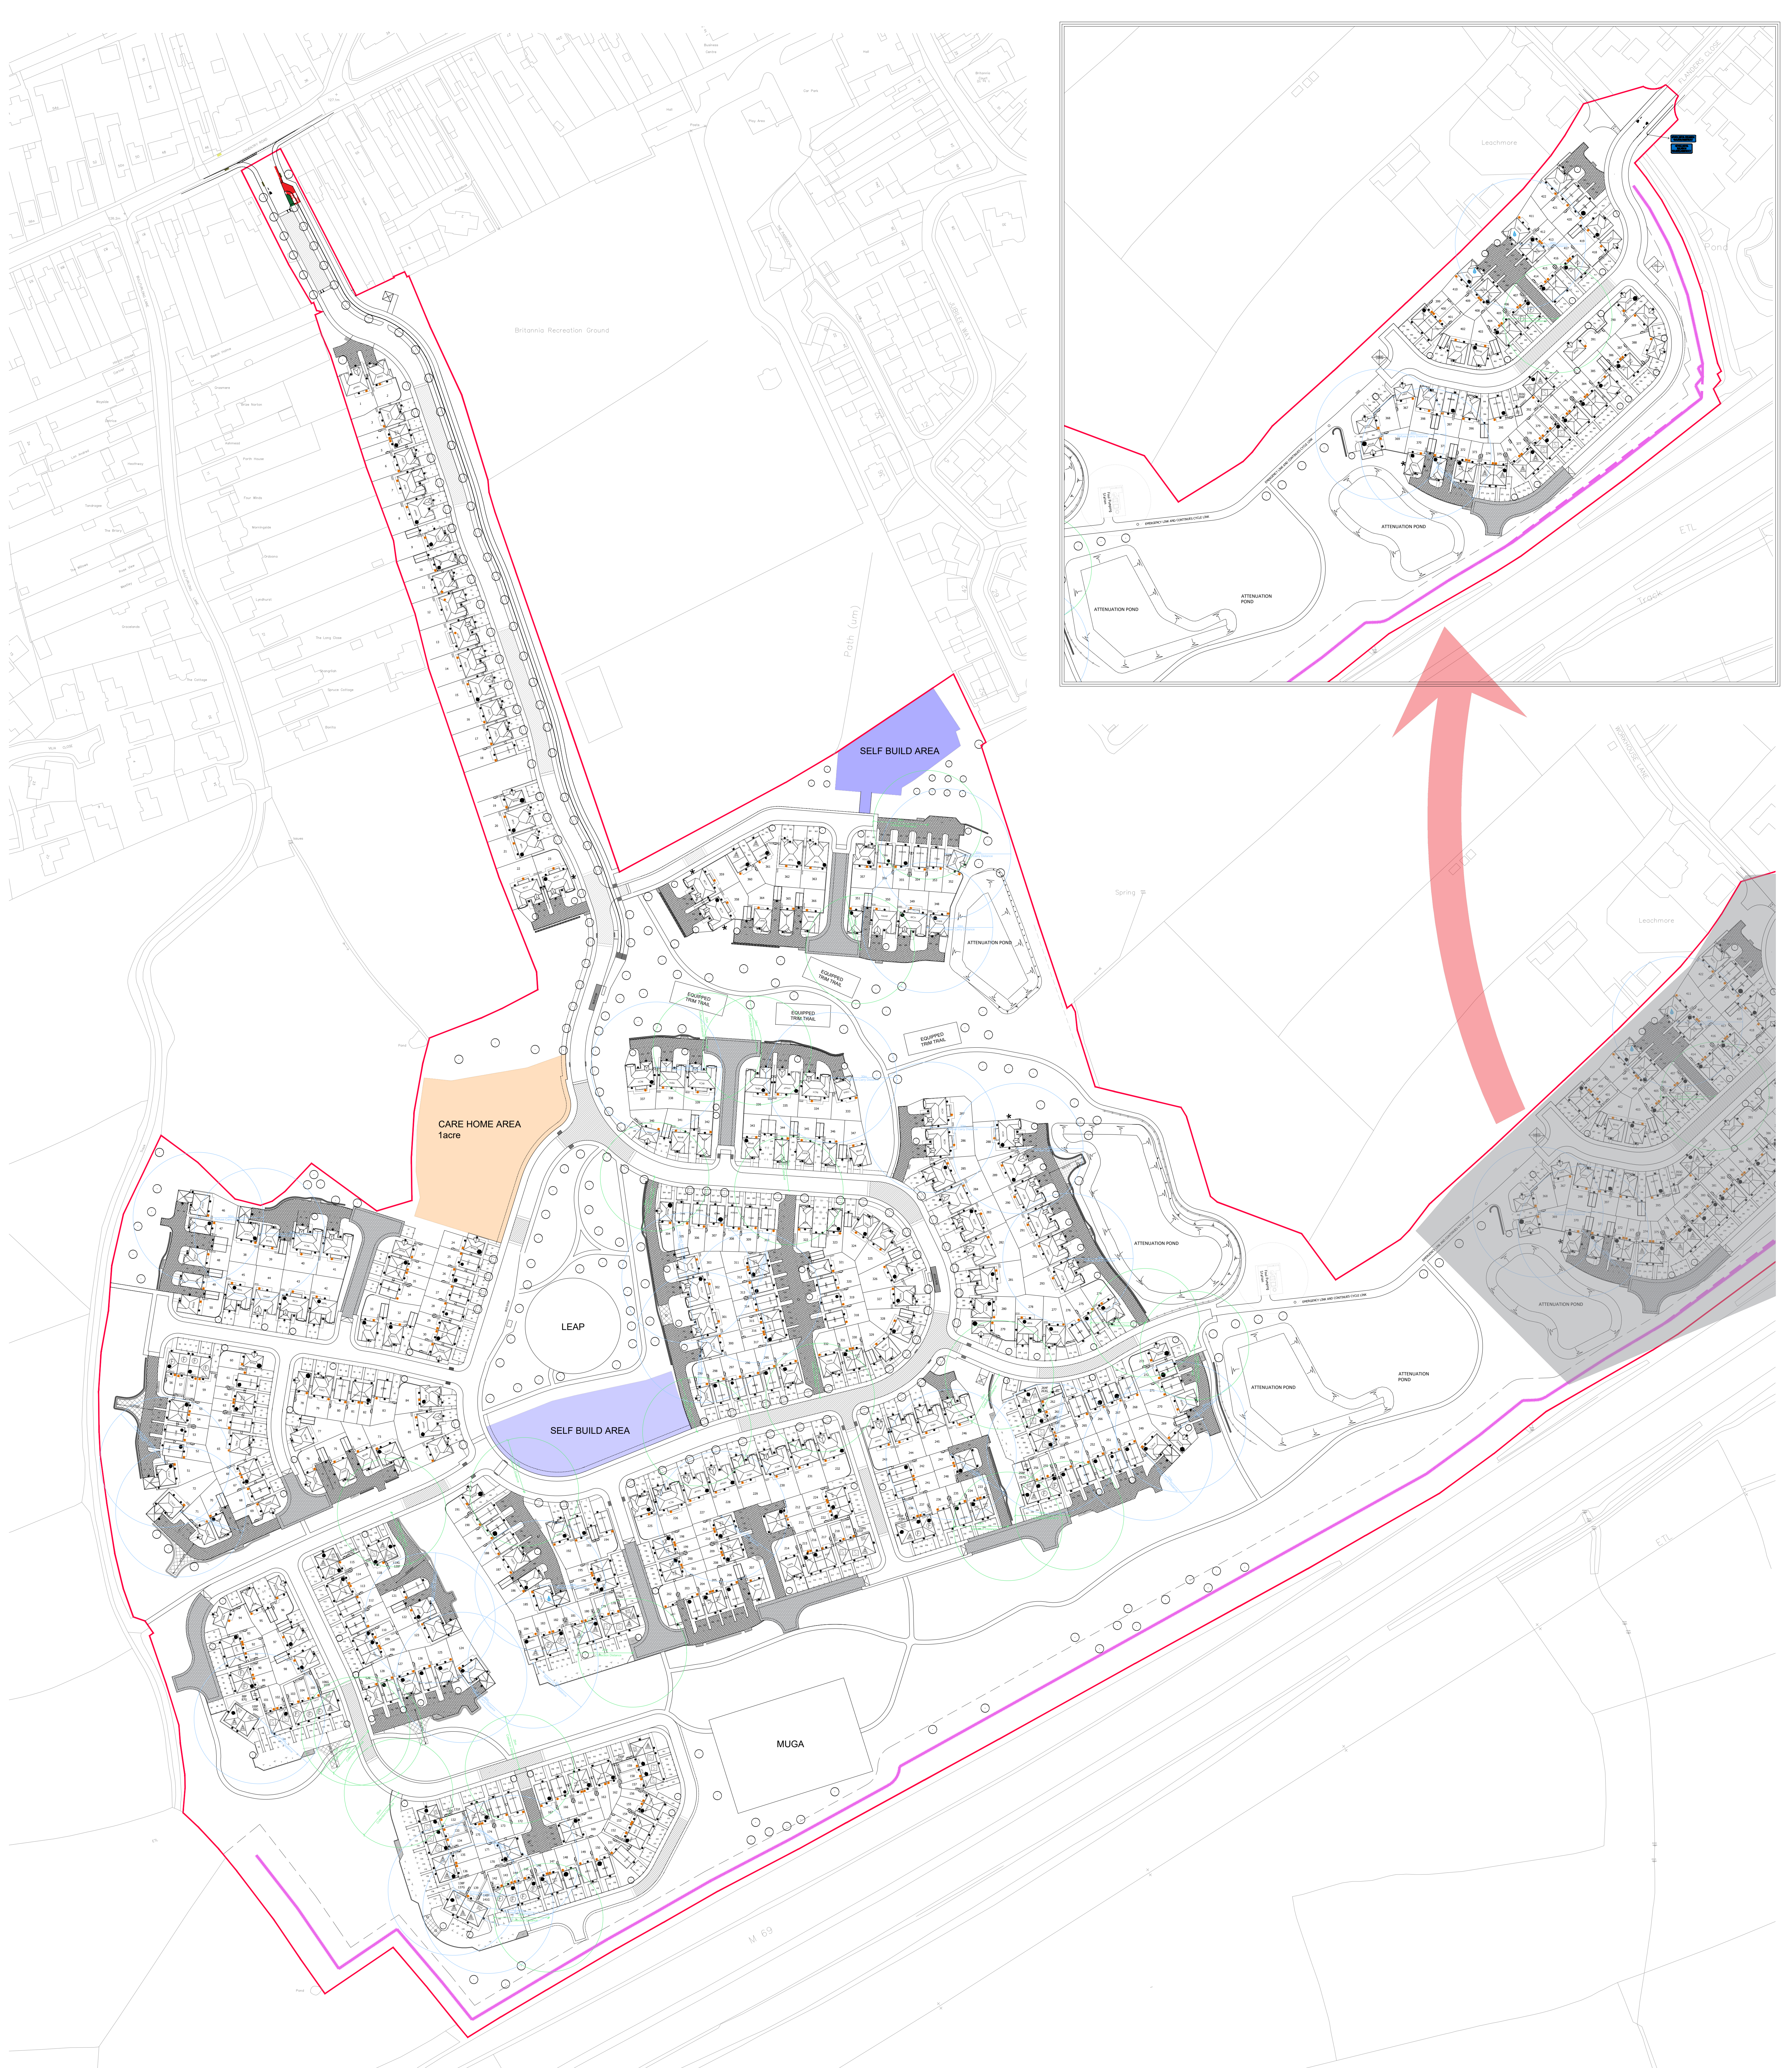

NORTH

C	10.12.15	Updated to suit Site Layout Rev C changes	CR
B	14.08.15	Updated according to Site Layout changes	DL
A	07.05.15	Updated according to Site Layout changes	CR/CR
Revision	Date	Amendment	Initials

Drawing Status	PRELIMINARY PLANNING CONSTRUCTION	☒
Development	LAND SOUTH OF BURBAGE	
Location	BURBAGE	
Marketing Name		
Drawing Title	BIN REFUSE PLAN	
Drawing Number	1693-08-02-145	Scale @ 1:1000
Revision	C	Date Started NOV 23
Drawn By	DL	Date
Checked by		Date



Redrow Homes Midlands
Redrow House, Strad Green, Walscott, Tamworth
Staffordshire B77 5JF
Tel: 01827 268600 Fax: 01827 262454 Web: www.redrow.co.uk

Legal Disclaimer Text:
This layout has been designed after due consideration of our
Context & Constraints Plan