

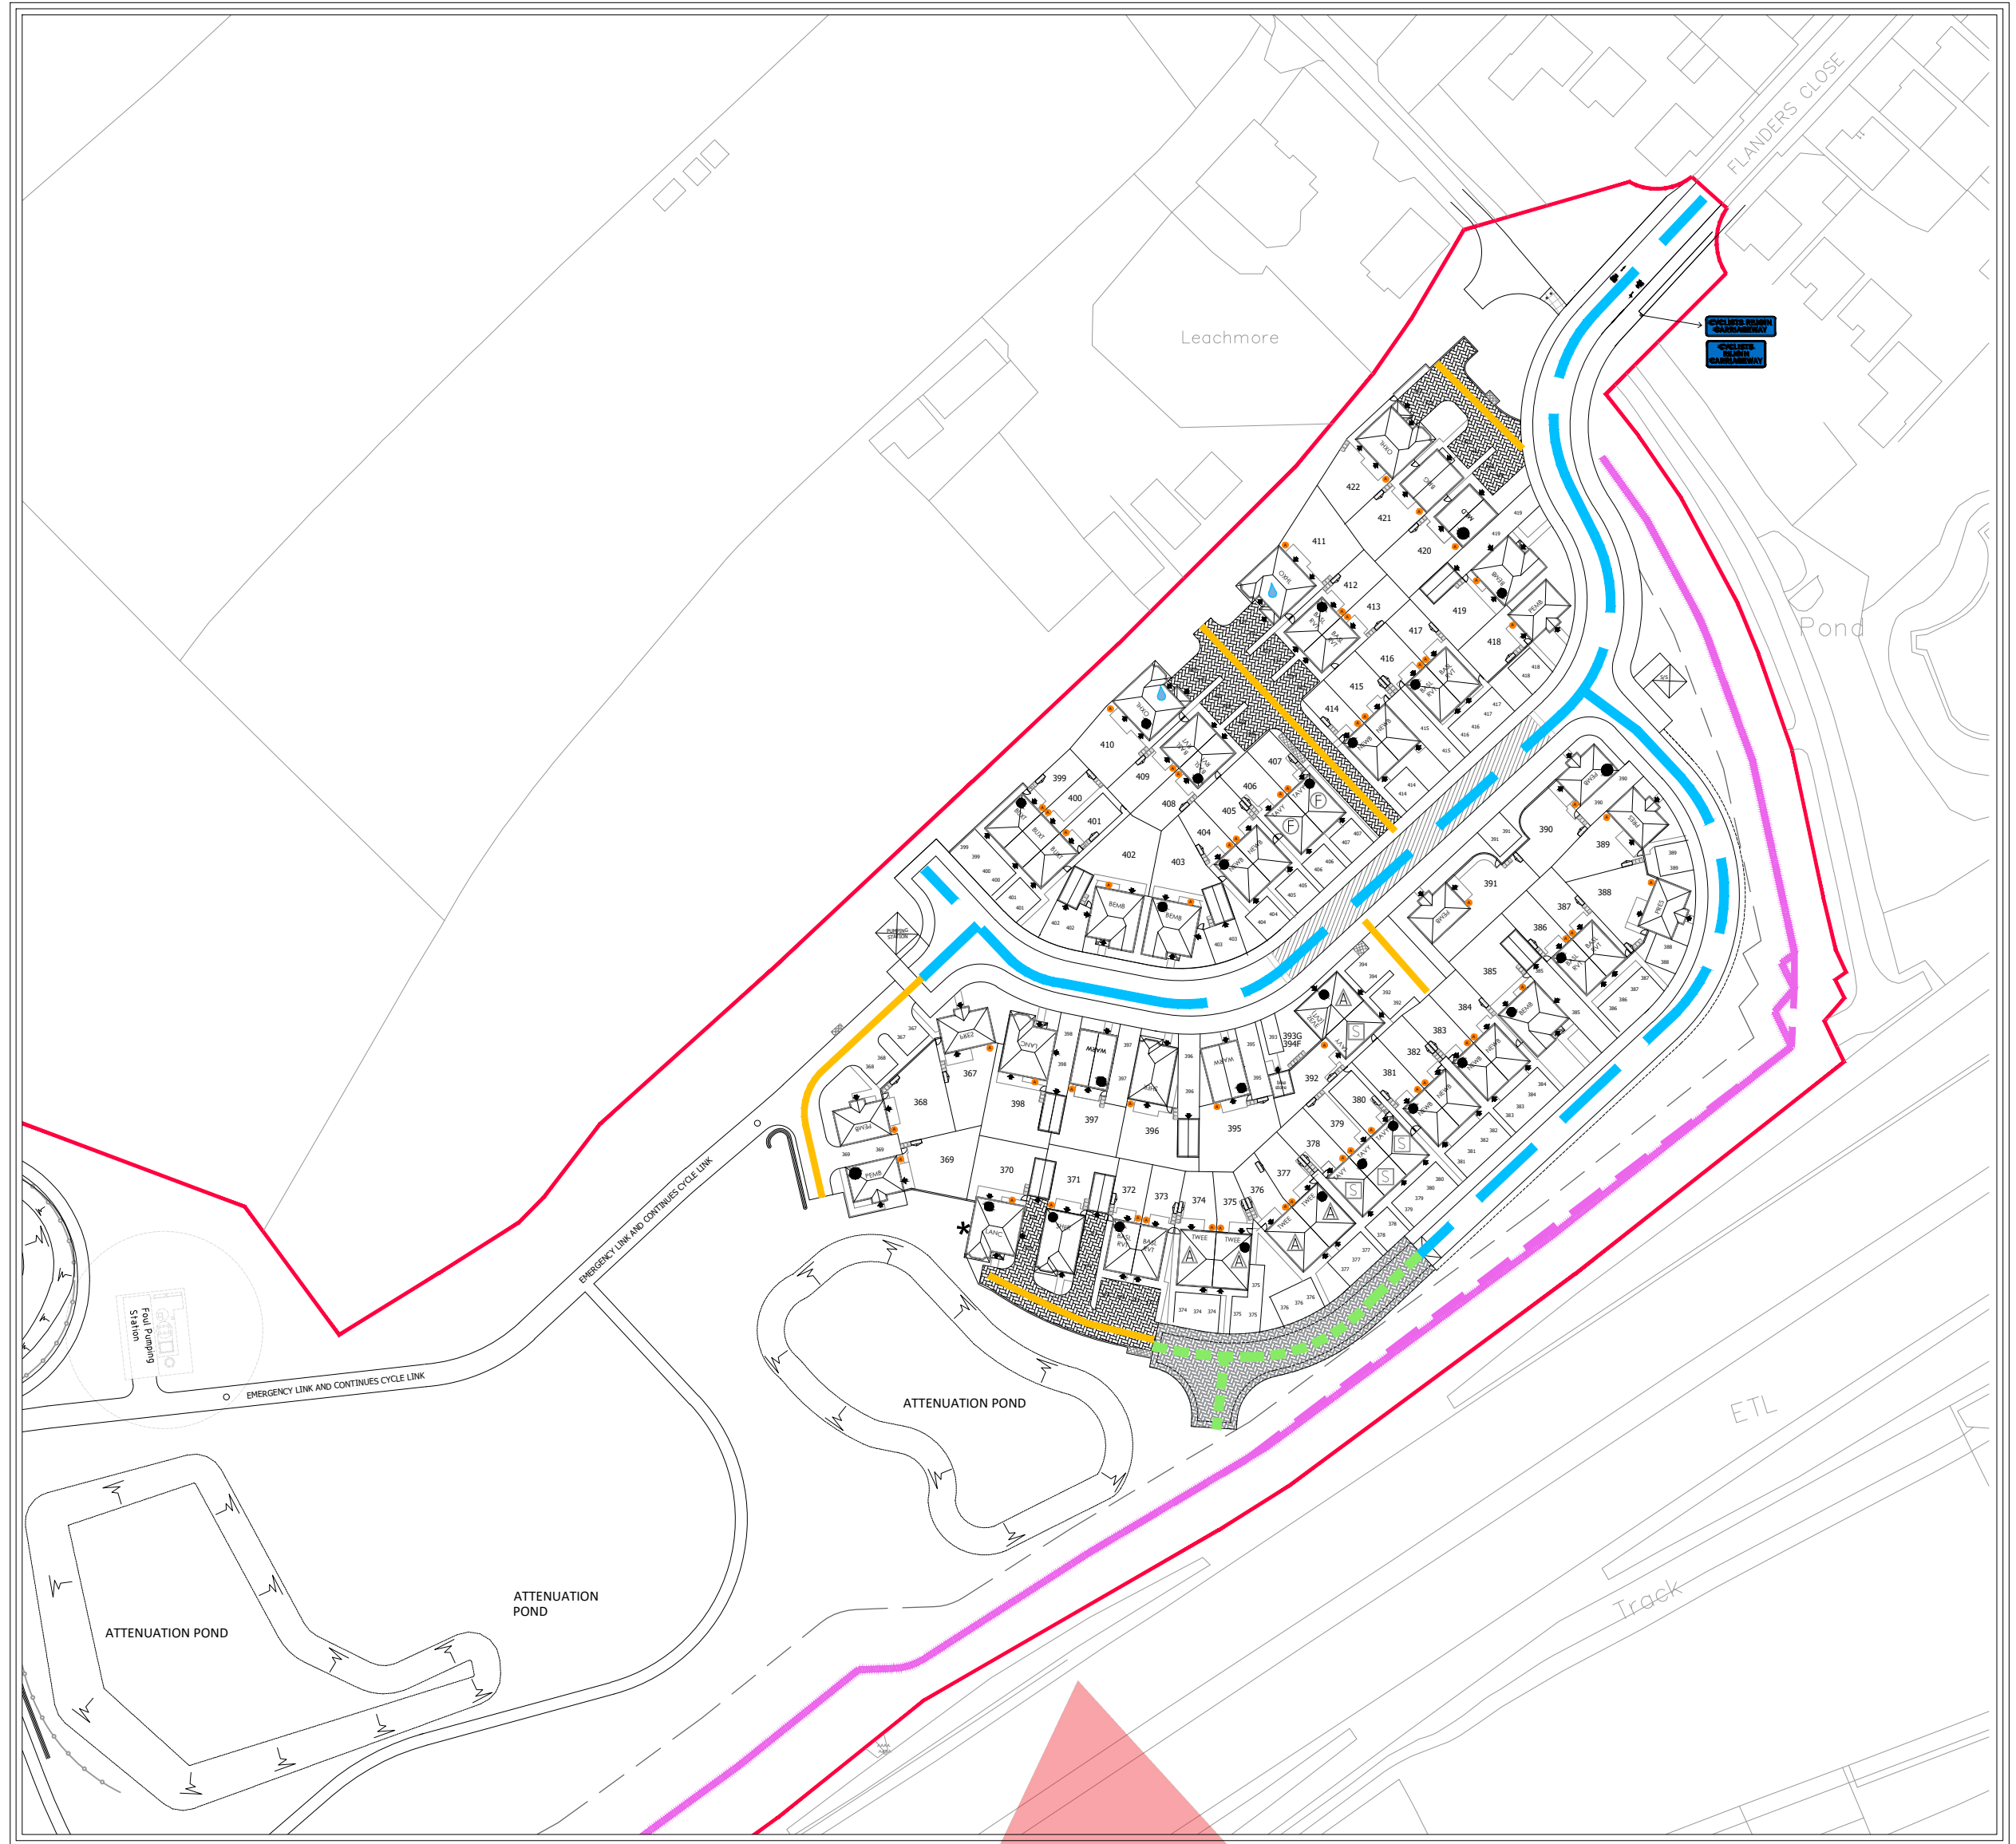


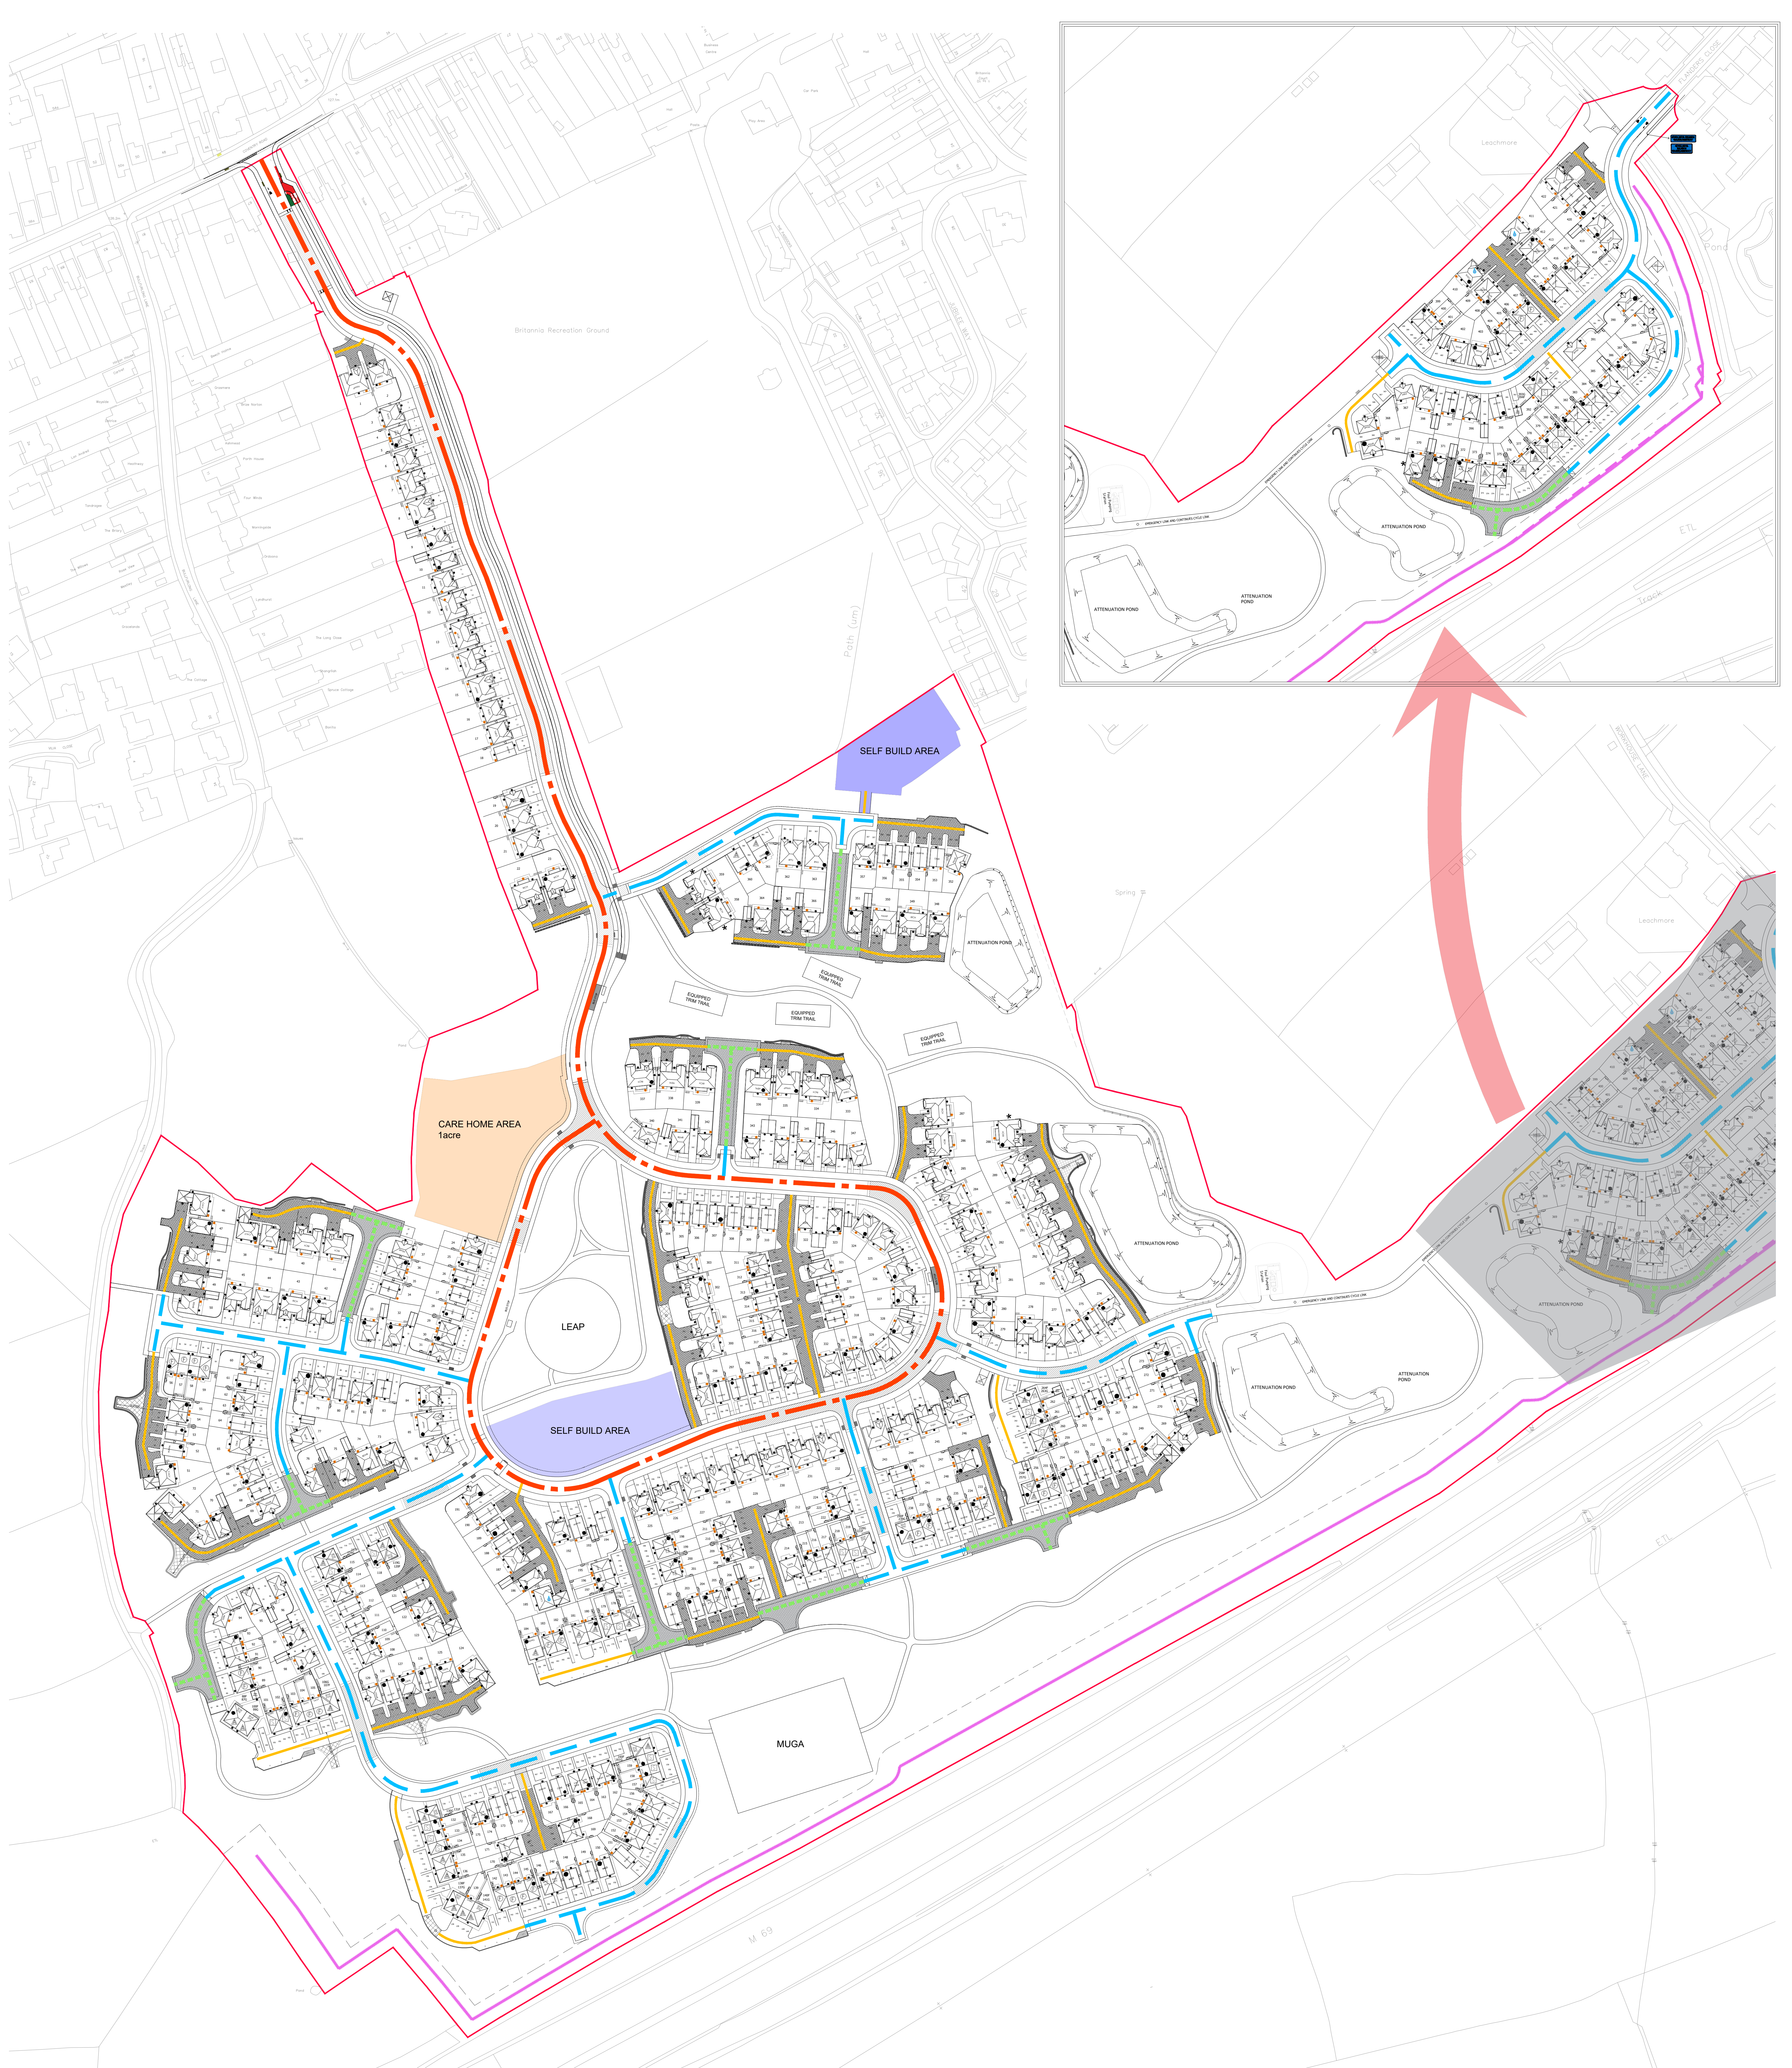

LAND SOUTH OF BURBAGE, BURBAGE

- Indicates Main Avenue / Bus Route
- Indicates Primary Street
- Indicates Shared Drives
- Indicates Private Drives

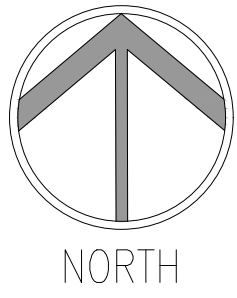

Drawing Status		PRELIMINARY PLANNING CONSTRUCTION		☒
Development: LAND SOUTH OF BURBAGE				
Location: BURBAGE				
Marking Name: ROAD HIERARCHY PLAN				
Drawing Number: 1693-08-02-148				
Revision: C	Date: 15.11.25	Scale: 0m	1:1000	
Drawn By: DL	Date: 15.11.25	Date Stamped: NOV 23		
Checked by:				

Redrow Homes Midlands
Redrow House, 10000 Green, Walsley, Tarnworth
S40 9JH
Tel: 01827 260600 Fax: 01827 262454 Web: www.redrow.co.uk

Legal Disclaimer: This layout has been designed after due consideration of our Context & Constraints Plan.