


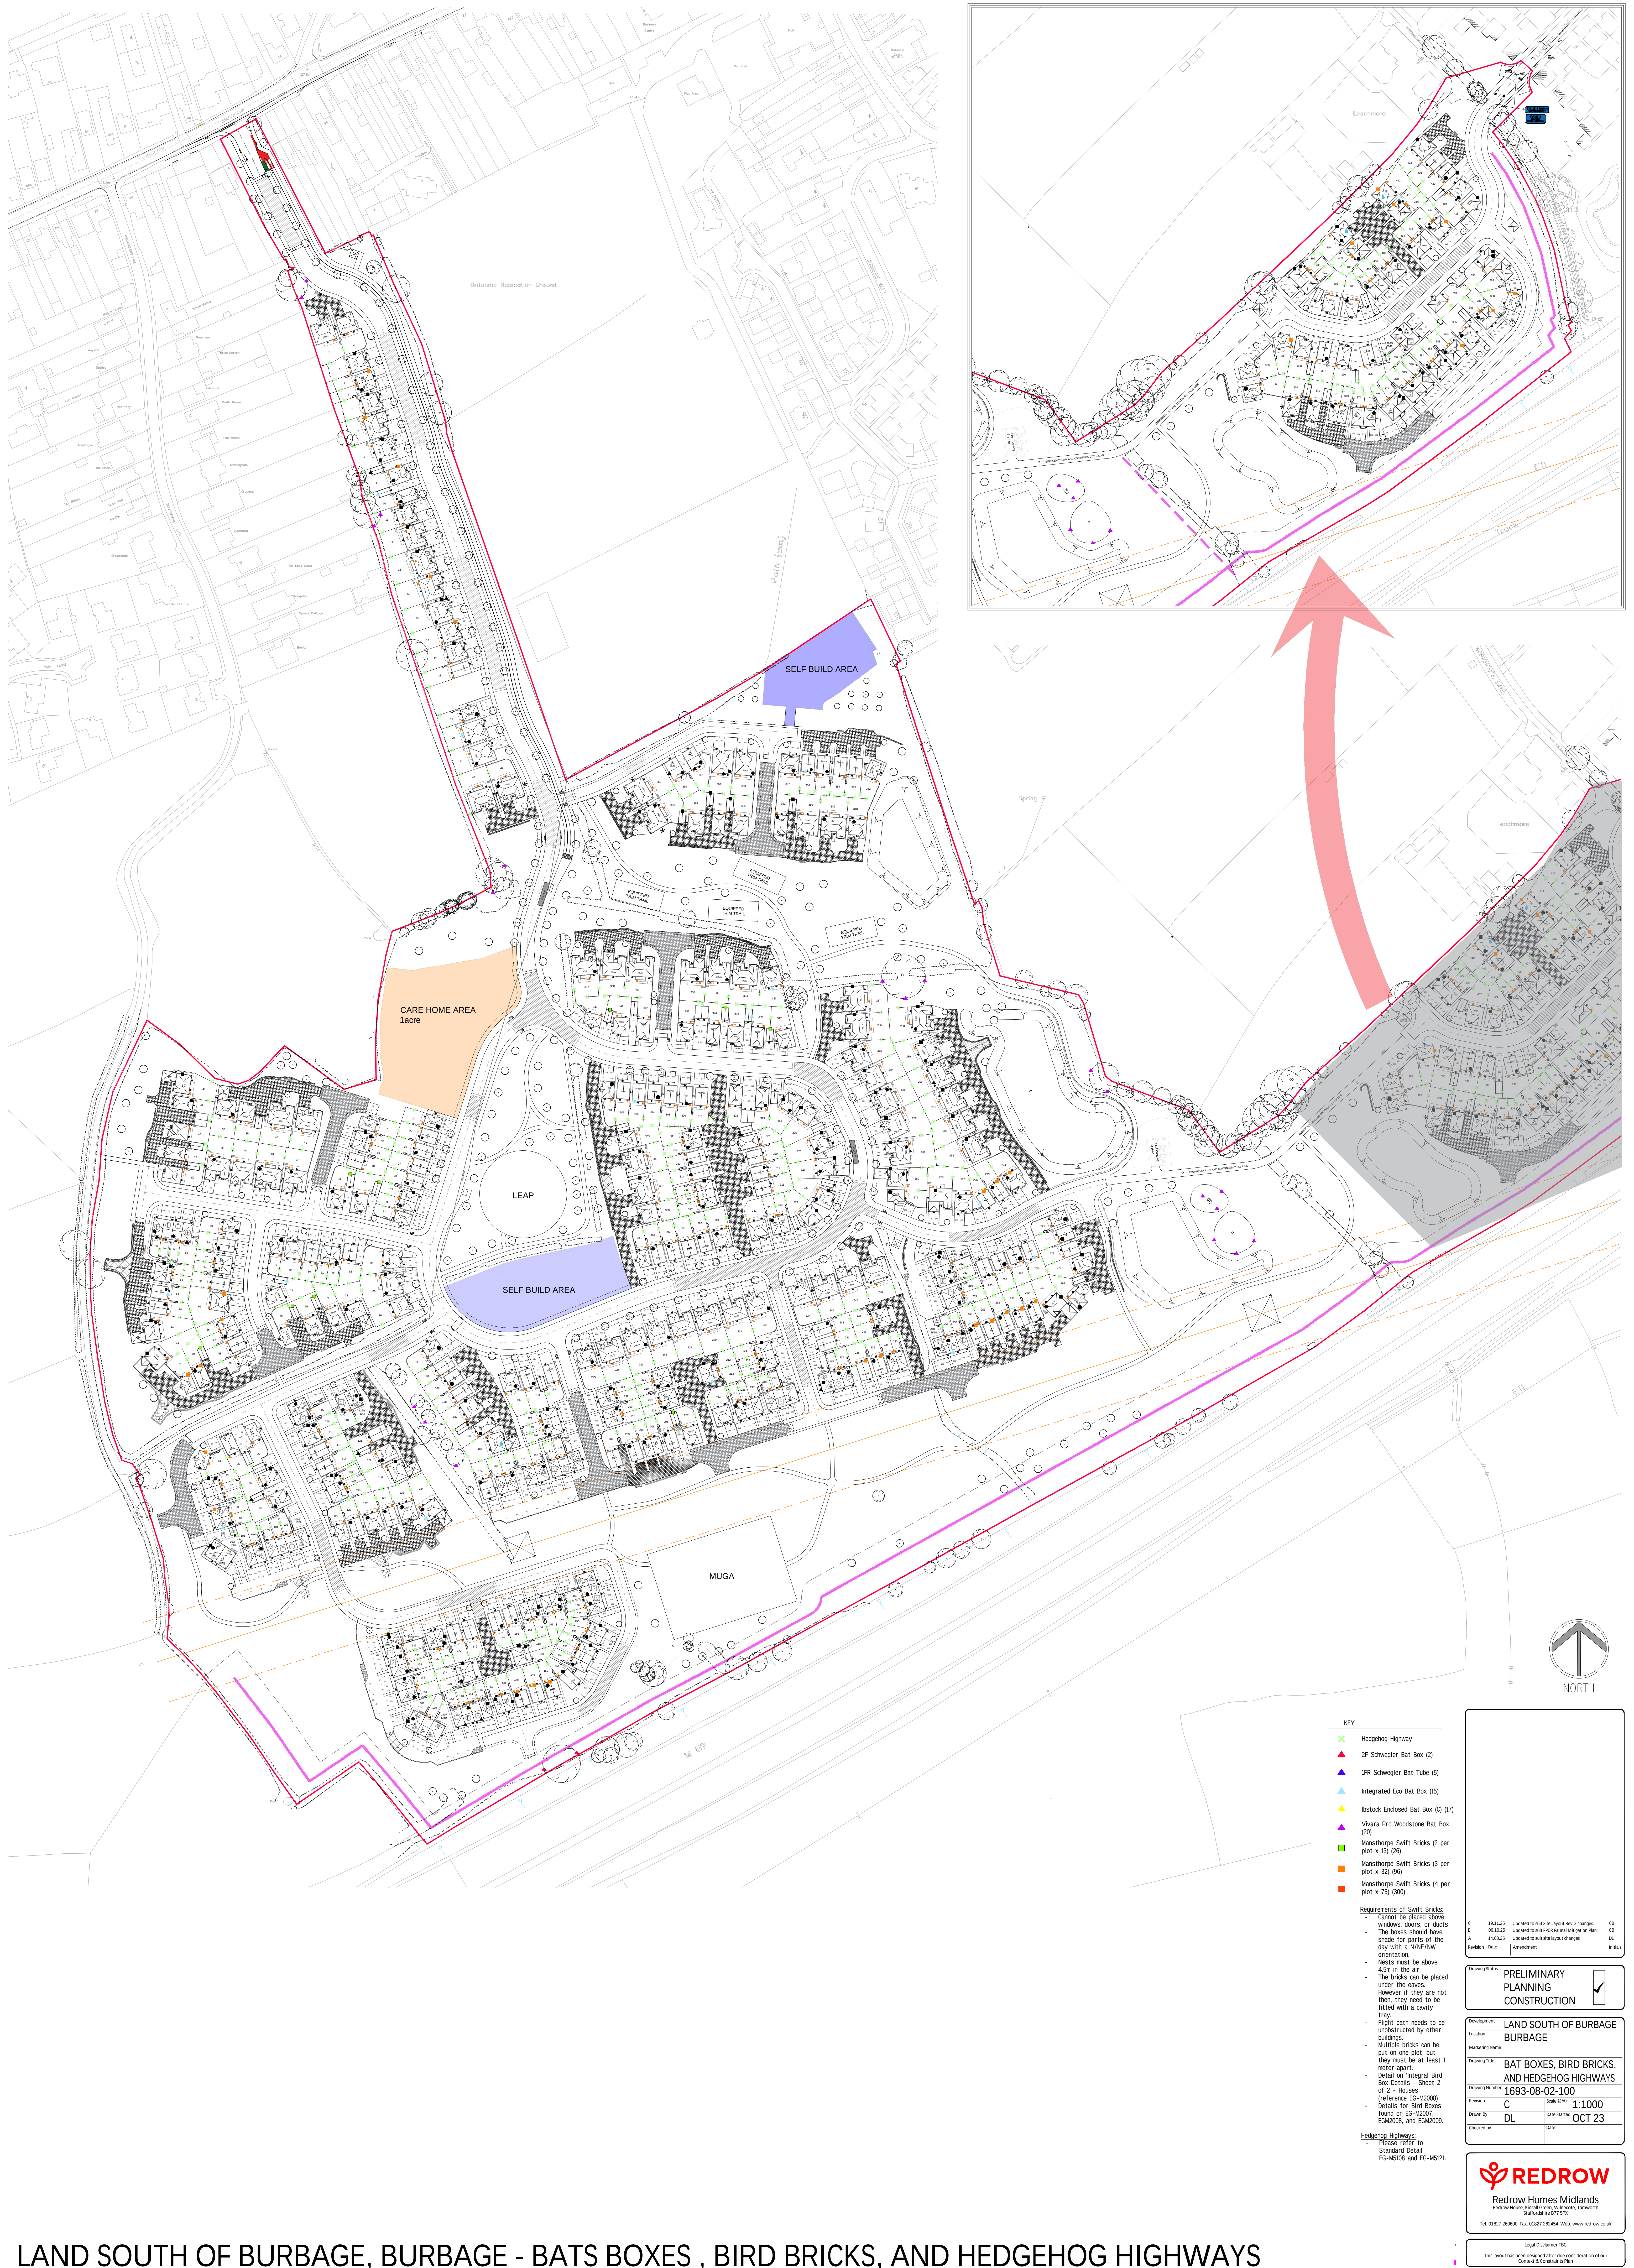

- KEY
- Hedgehog Highway
 - 2F Schwegler Bat Box (2)
 - JFR Schwegler Bat Tube (5)
 - Integrated Eco Bat Box (15)
 - Itstock Enclosed Bat Box (C) (17)
 - Vivara Pro Woodstone Bat Box (20)
 - Manshorpe Swift Bricks (2 per plot x 15) (20)
 - Manshorpe Swift Bricks (3 per plot x 32) (96)
 - Manshorpe Swift Bricks (4 per plot x 75) (300)

Requirements of Swift Bricks:

- Cannot be placed above windows, doors, or decks
- The boxes should have shade for parts of the day with a N/NE/NW orientation
- Nests must be above 4.5m in the air
- The bricks can be placed under the eaves. However if they are not then, they need to be fitted with a cavity tray
- Flight path needs to be unobstructed by other buildings
- Multiple bricks can be put on one plot, but they must be at least 1 meter apart
- Detail on Integral Bird Box Details - Sheet 2 of 2 - houses (reference EG-M2008)
- Details for Bird Boxes found on EG-M2007, EG-M2008, and EG-M2009

Hedgehog Highways:

- Please refer to Standard Detail EG-M5108 and EG-M5121

Revision

C	15.11.25	Updated to suit Site Layout Rev C changes	CR
B	05.10.25	Updated to suit FPCP Natural Mitigation Plan	CR
A	14.08.25	Updated to suit site layout changes	DL

Drawing Status

PRELIMINARY
PLANNING
CONSTRUCTION

Development

LAND SOUTH OF BURBAGE

Location

BURBAGE

Drawing Title

BAT BOXES, BIRD BRICKS, AND HEDGEHOG HIGHWAYS

Drawing Number

1693-08-02-100

Revision

C

Scale

1:1000

Drawn by

DL

Date

OCT 23

Checked by

Date

REDROW

Redrow Homes Midlands

Redrow House, 11-13, Green, Walscott, Tamworth, Staffordshire B77 5PW

Tel: 01827 260600 Fax: 01827 262454 Web: www.redrow.co.uk

Legal Disclaimer

This layout has been designed after due consideration of our Context & Constraints Plan

LAND SOUTH OF BURBAGE, BURBAGE - BATS BOXES , BIRD BRICKS, AND HEDGEHOG HIGHWAYS