
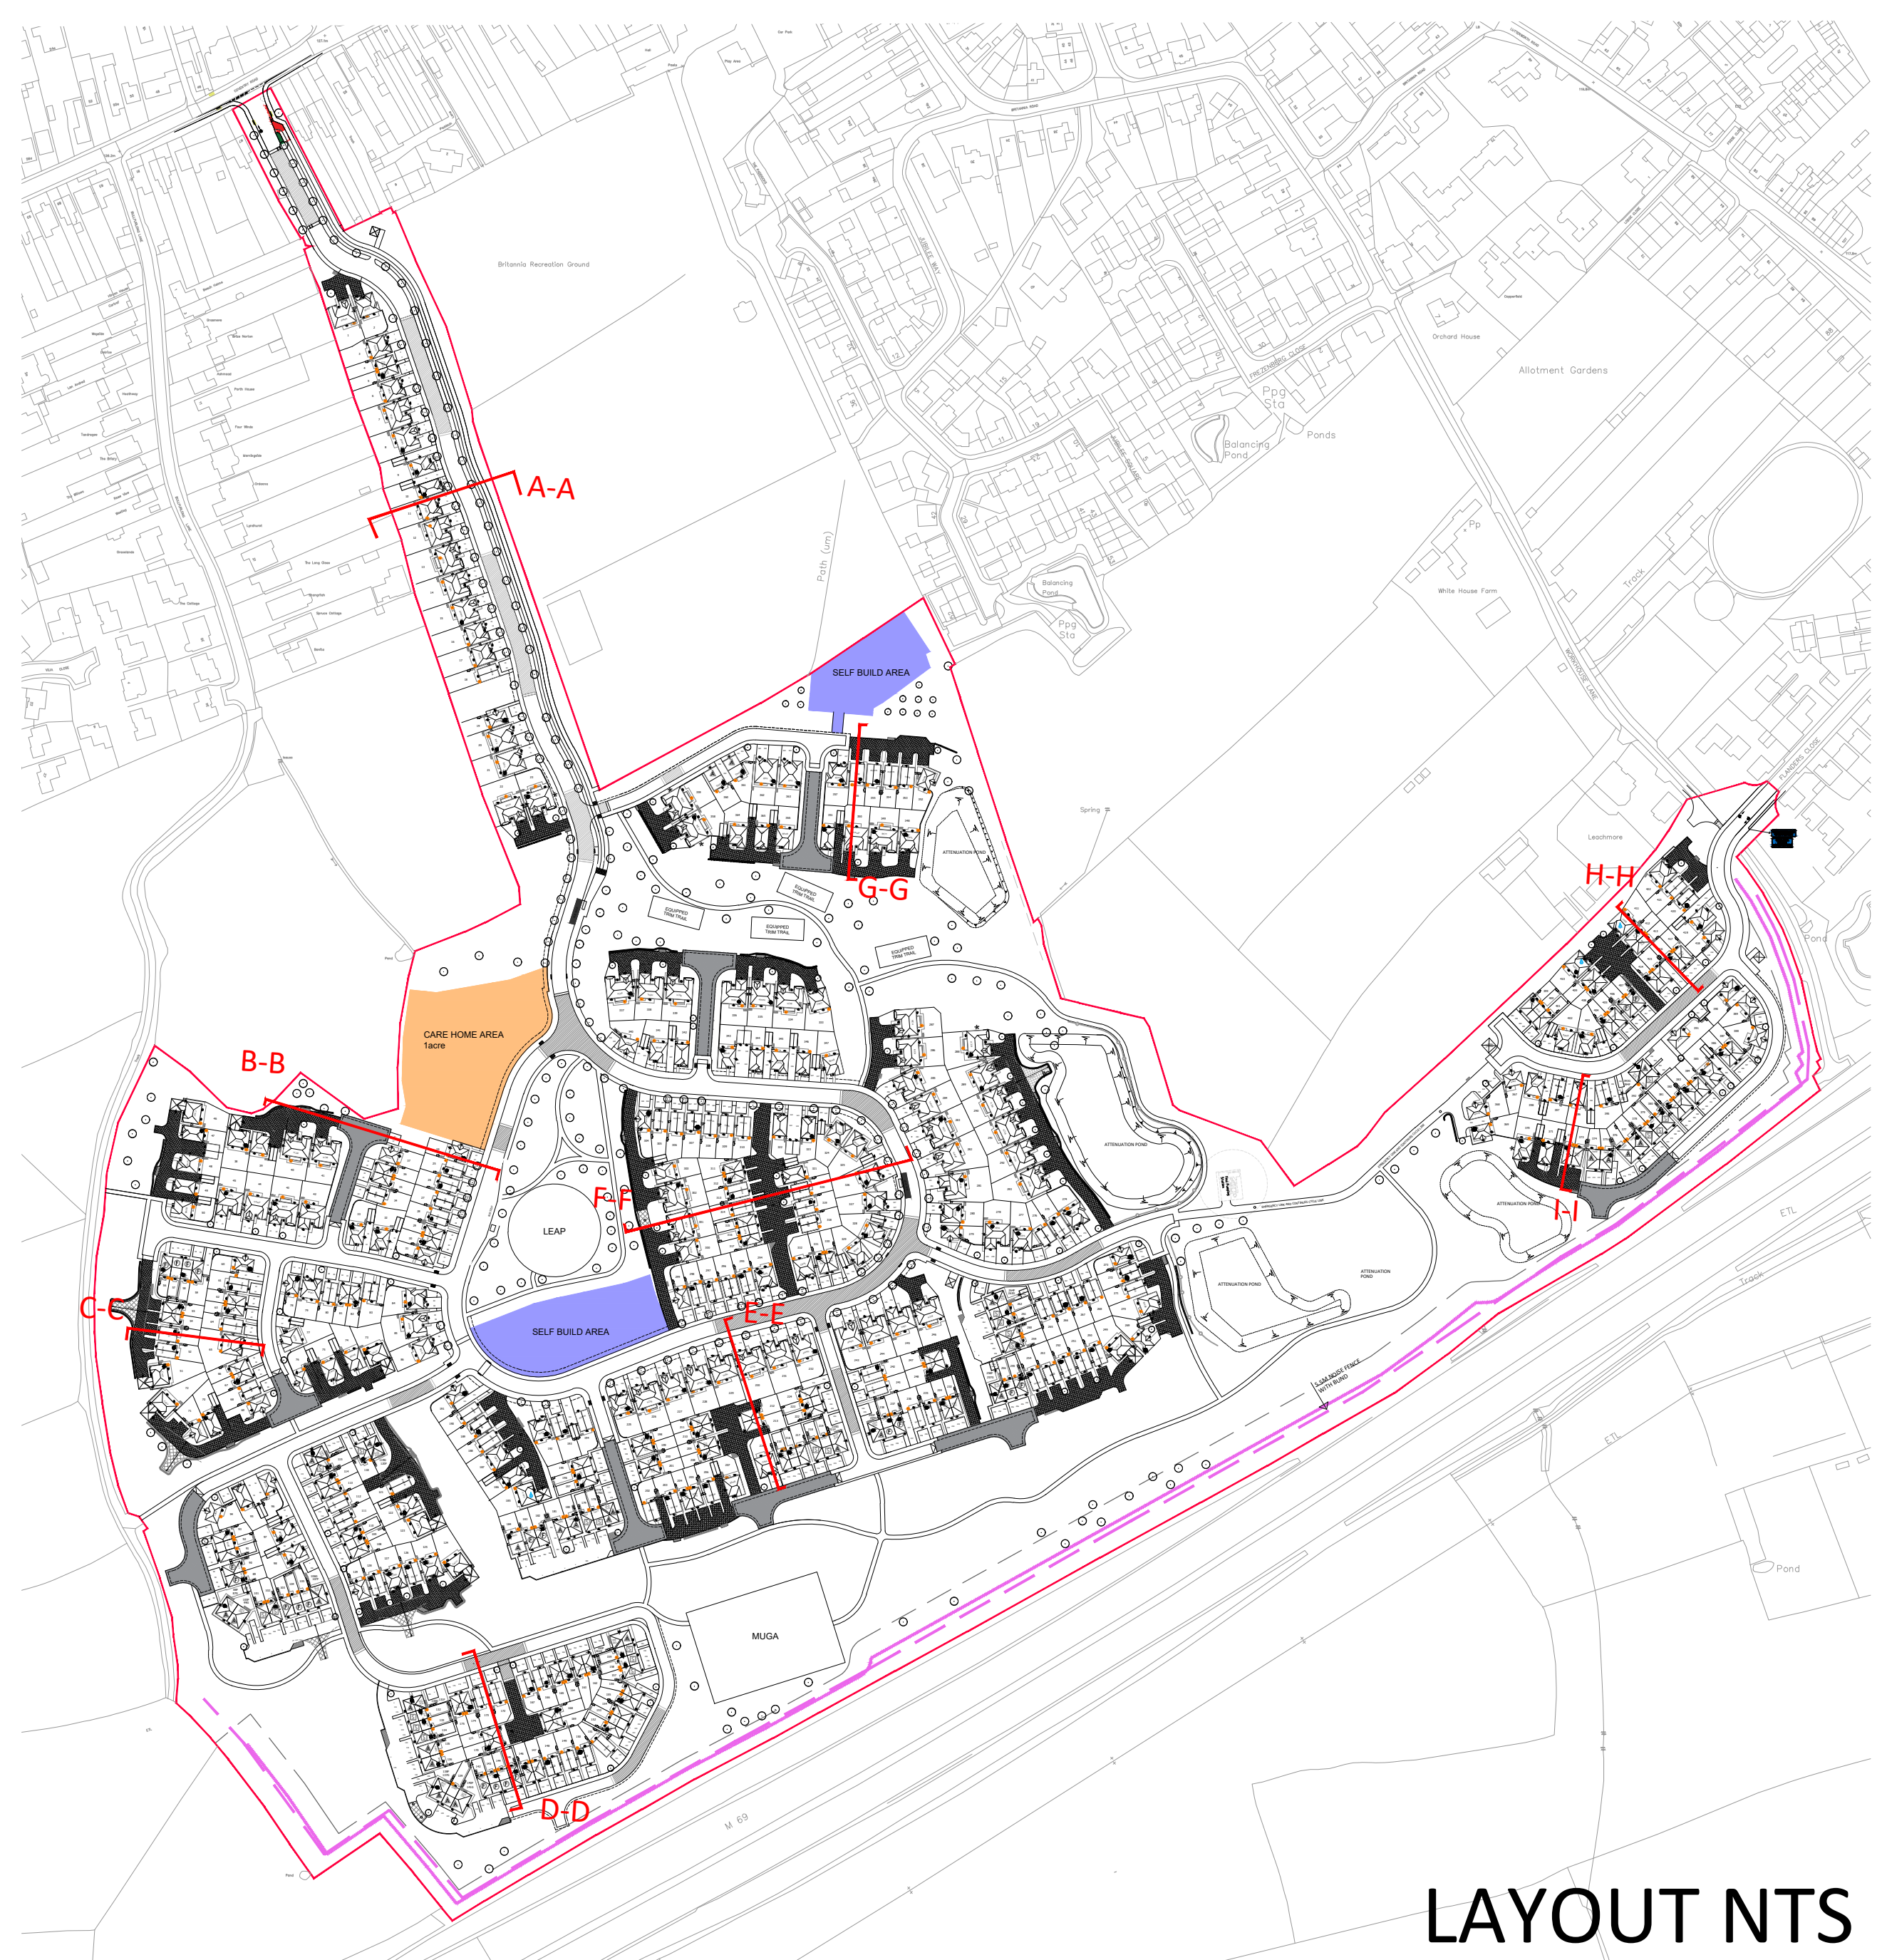
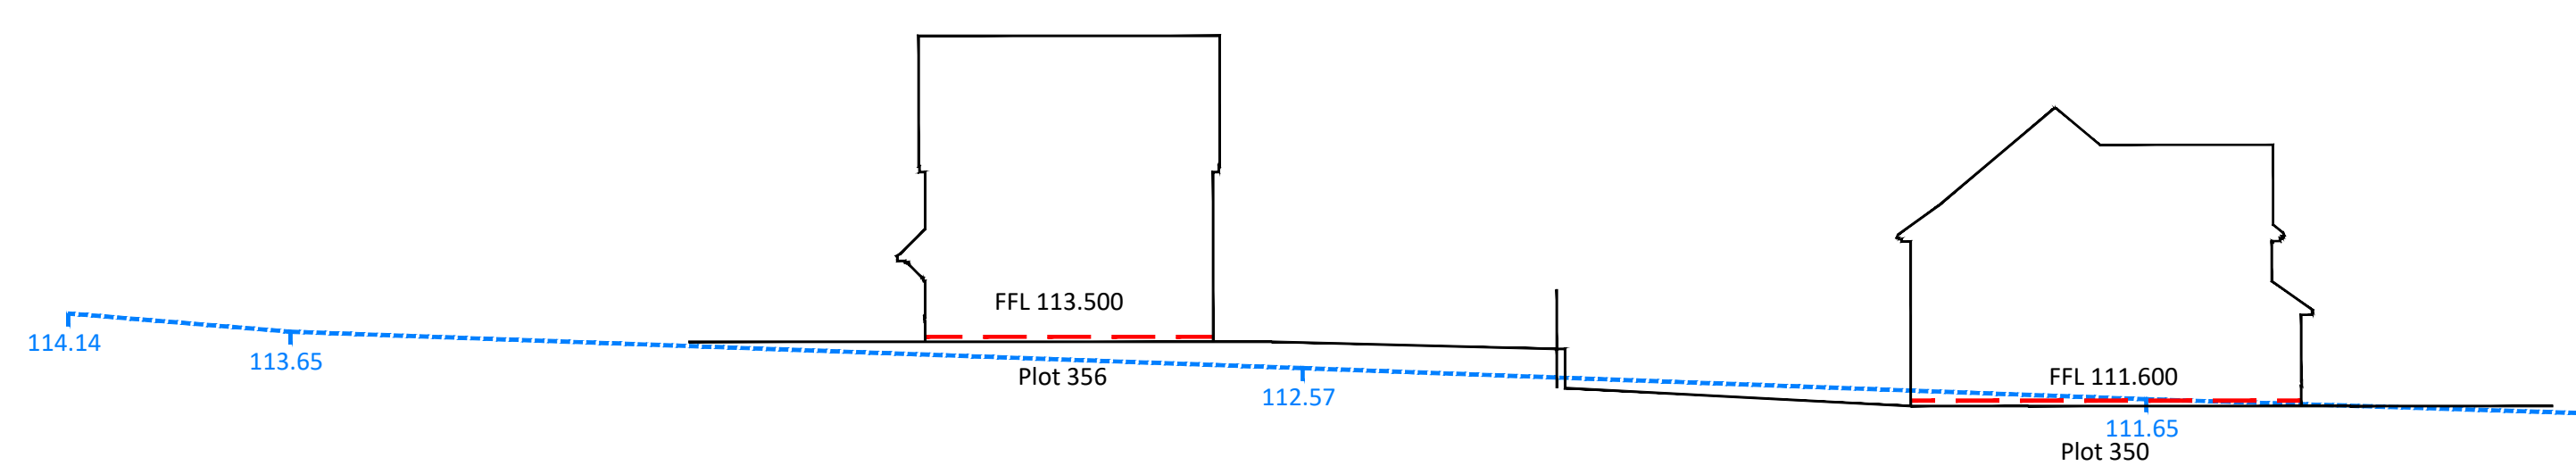
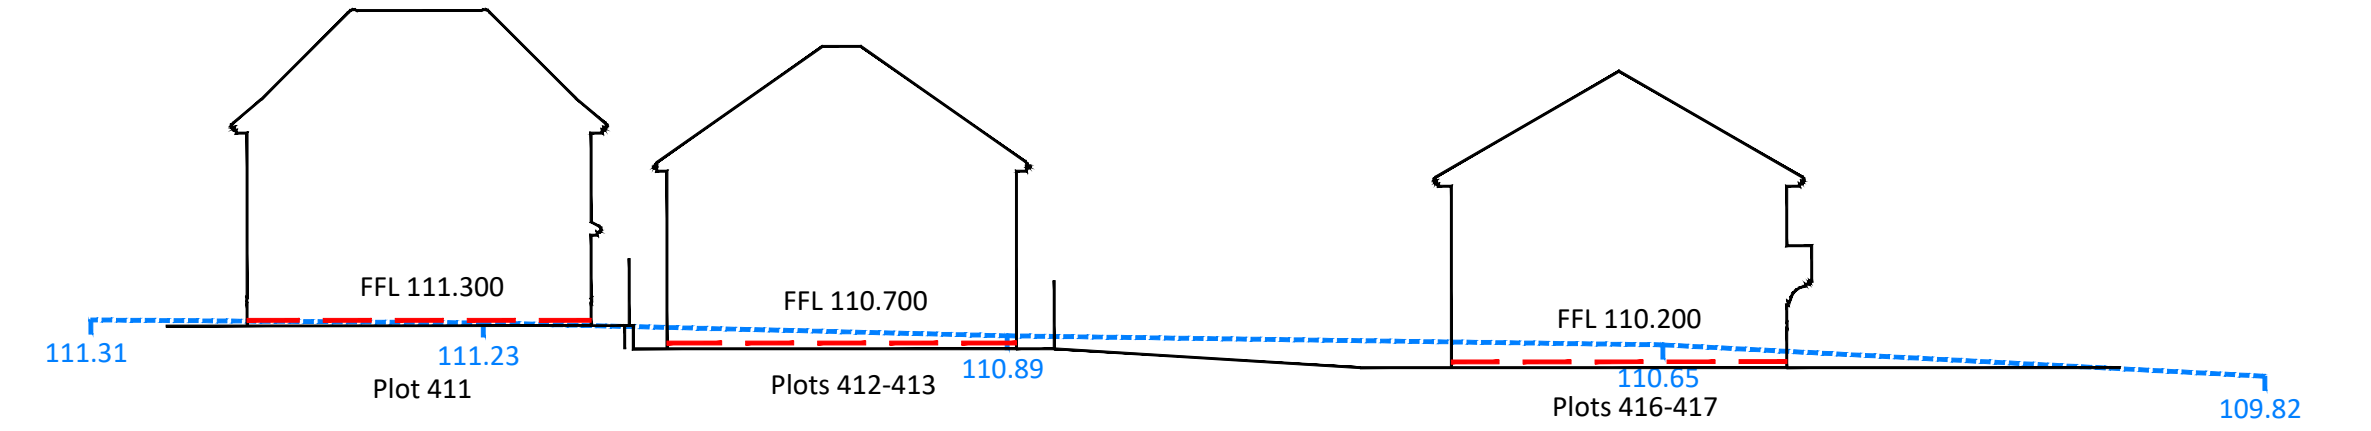
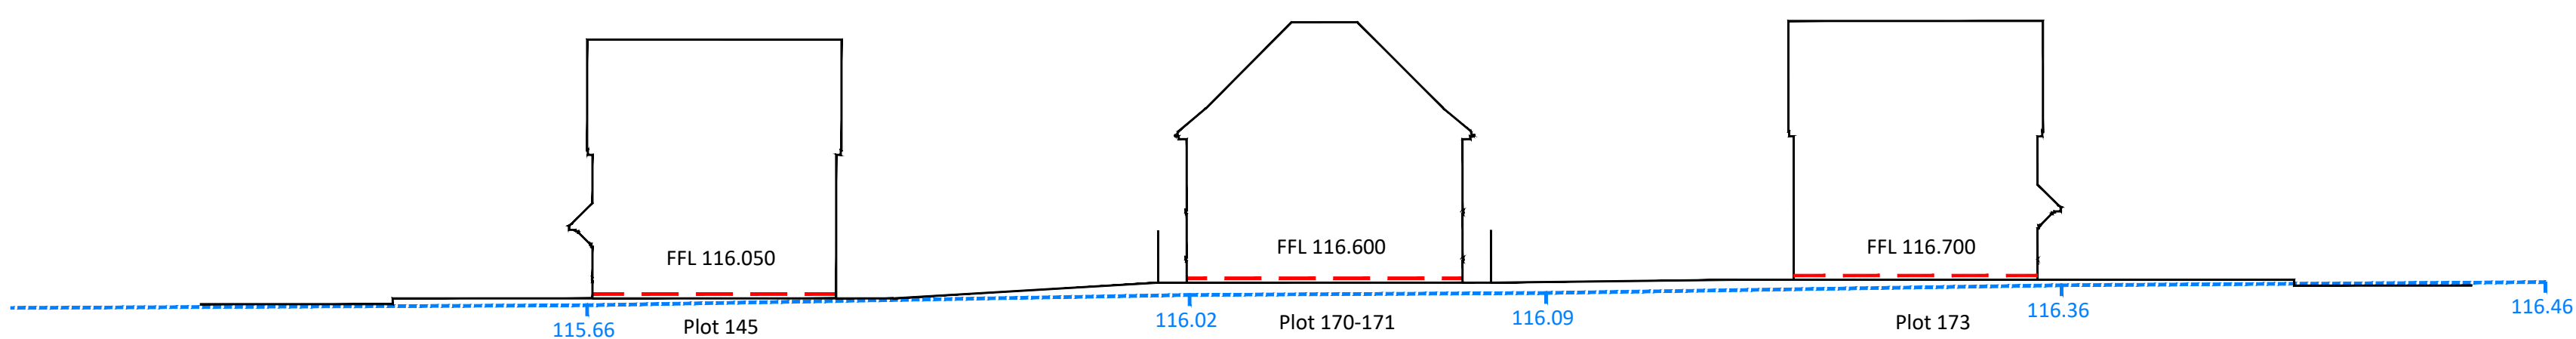
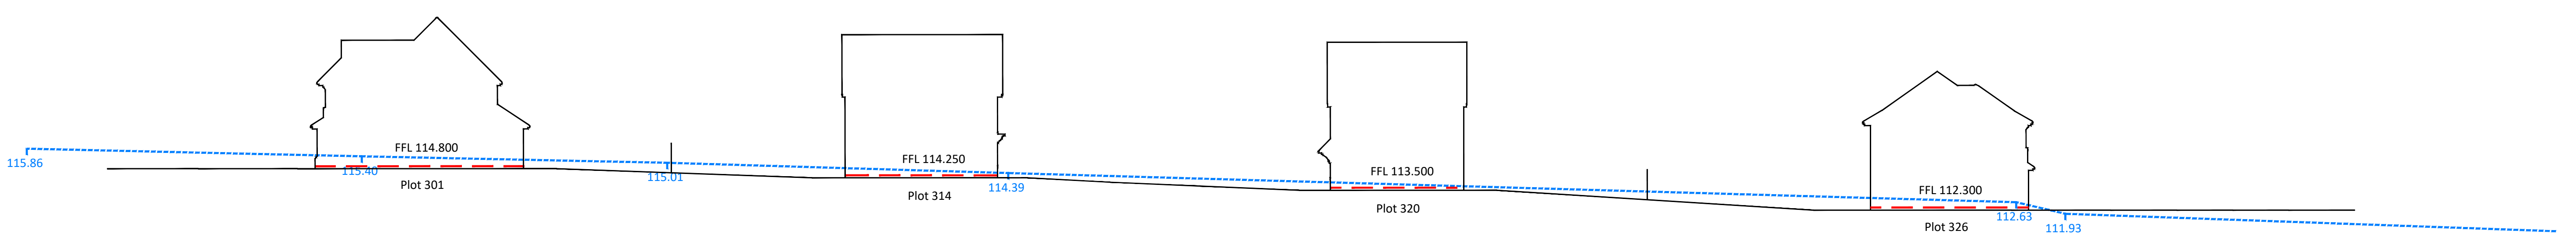
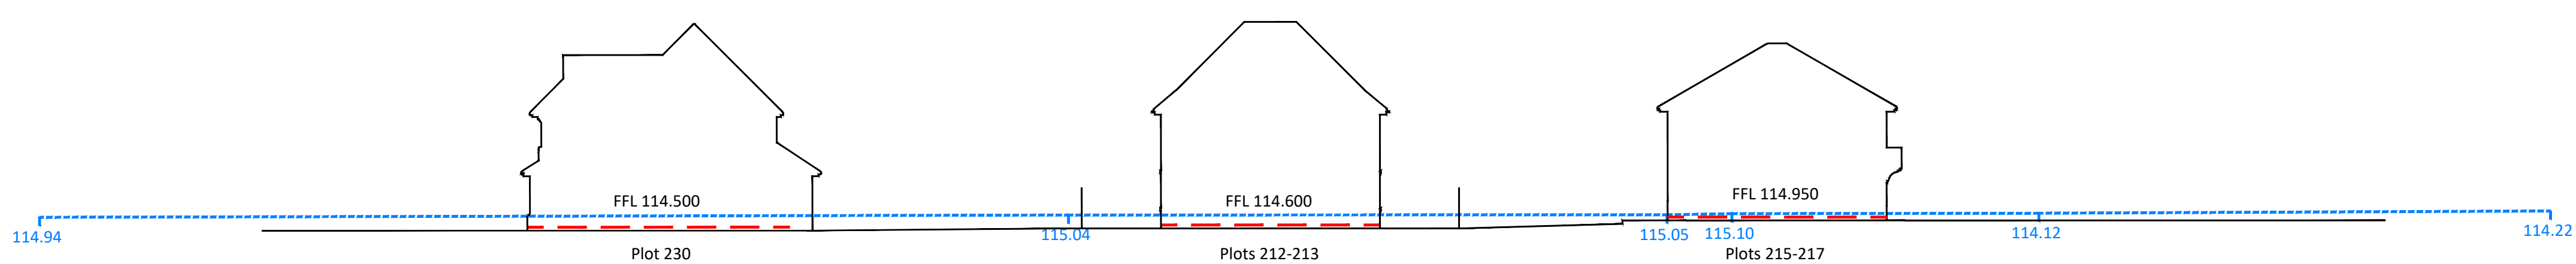
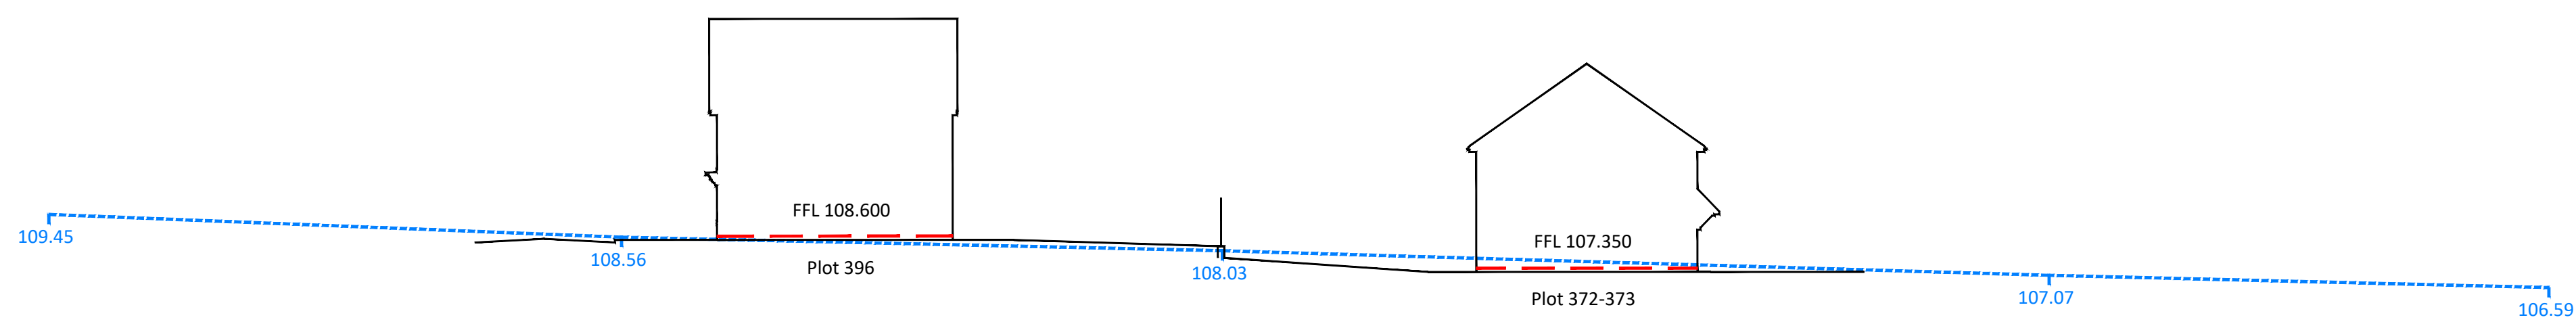
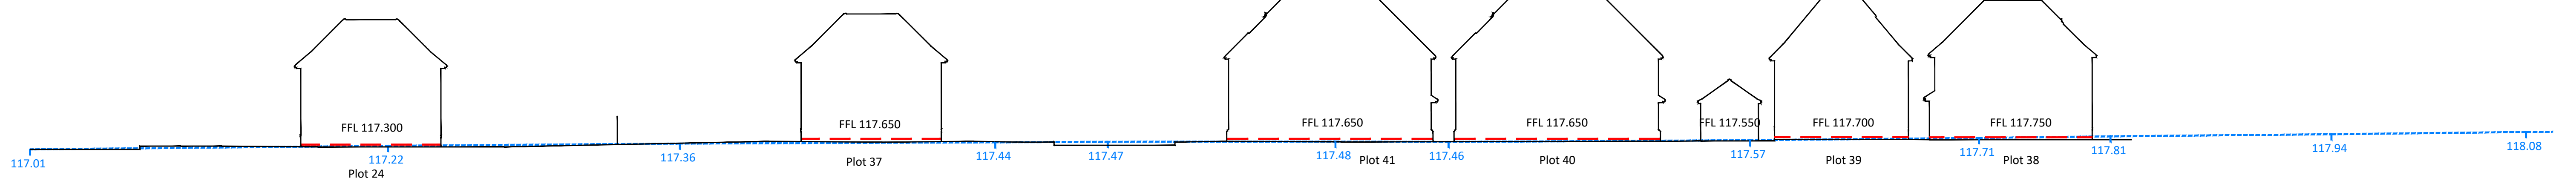
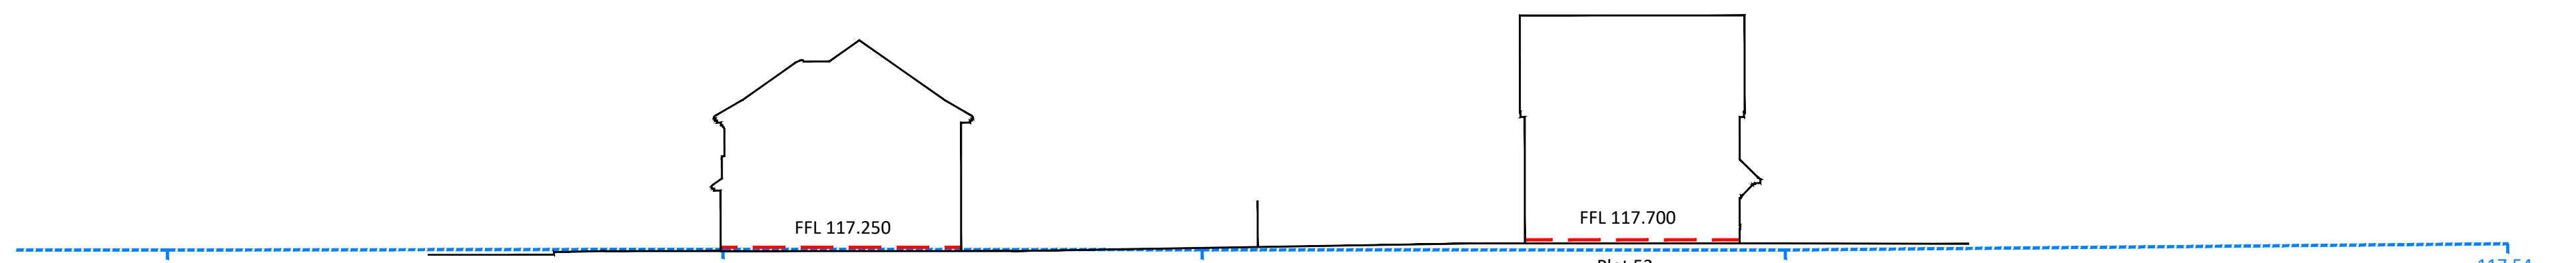


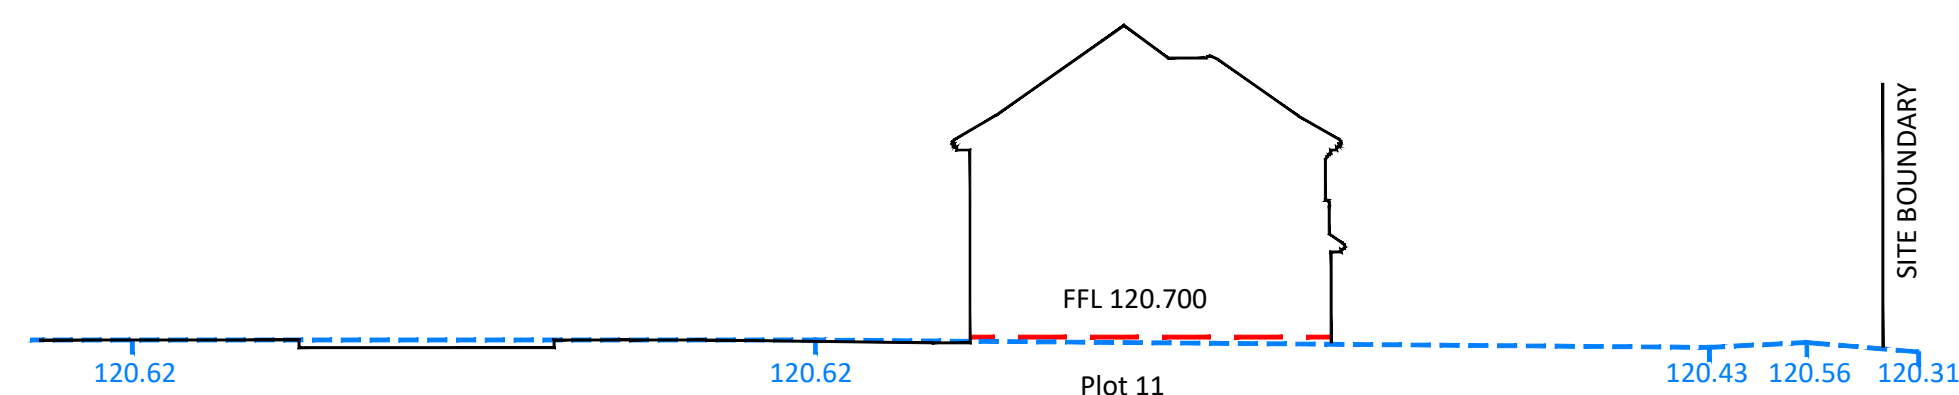

C	13.11.23	Layout updated to suit Site Layout Rev C changes	CR
B	14.08.20	Updated according to site layout changes	CR/RS
A	28.03.25	Sections updated to suit site layout changes	CR
Revision	Date	Amendment	Initials

Drawing Status	PRELIMINARY PLANNING CONSTRUCTION ☒
----------------	--

Development	LAND SOUTH OF BURBAGE
Location	BURBAGE
Marketing Name	
Drawing Title	SITE SECTION

Drawing Number	#693-08-02-116		
Revision	C	Scale: DIN	1:1000
Drawn By	DL	Date Started	APR 23
Checked by		Date	



REDROW

Redrow Homes Midlands
 Redrow House, Small Court, Welbourn, Leicestershire LE17 5PR
 Tel 01527 805600 Fax 01527 802544 Website: www.redrow.co.uk

Legal Declaration: "I/We"

This layout has been designed after due consideration of our