

NOTES:
ALL LEVELS, ANGLES AND DIMENSIONS TO BE CHECKED ON SITE PRIOR TO COMMENCEMENT OF WORKS.
THIS DRAWING IS TO BE READ IN CONJUNCTION WITH ALL RELEVANT ASSOCIATED DRAWINGS, SCHEMATICS, ARCHITECTS, STRUCTURAL AND ALL OTHER SERVICES DRAWINGS, SPECIFICATIONS AND SCHEDULES.

NOTES:

- ED01 New automatic powered sliding entrance doors with motion detector activator.
ED02 New emergency door release break glass, motion detector activator
New emergency door release break glass.

Window Wailing and Entrance Doors

- Please refer to the Comar drawings and specification document.
For main entrance screen and upper screen use:
• Framing system with Thermal frame.
• 100mm wide section to allow for the pocket screens to sit correctly see section detail drawing.
• Entrance doors (new) JCI (Auto Slide) Polyamide on aluminium frame.
• Solid insulated panels to upper frame.
• Window wailing and solid panel colour to beRAL 7016 (Anthracite Grey).


Please note: Glazing manifestation (two rows of 75mm diameter solid white circles) to be provided to glazing to comply with Part K of Building Regulations.

Signage


Two new school signs to be provided above top screen & entrance doors. Site and design of screens to be confirmed.



Image 01 Existing school entrance screen & signage to be replaced.

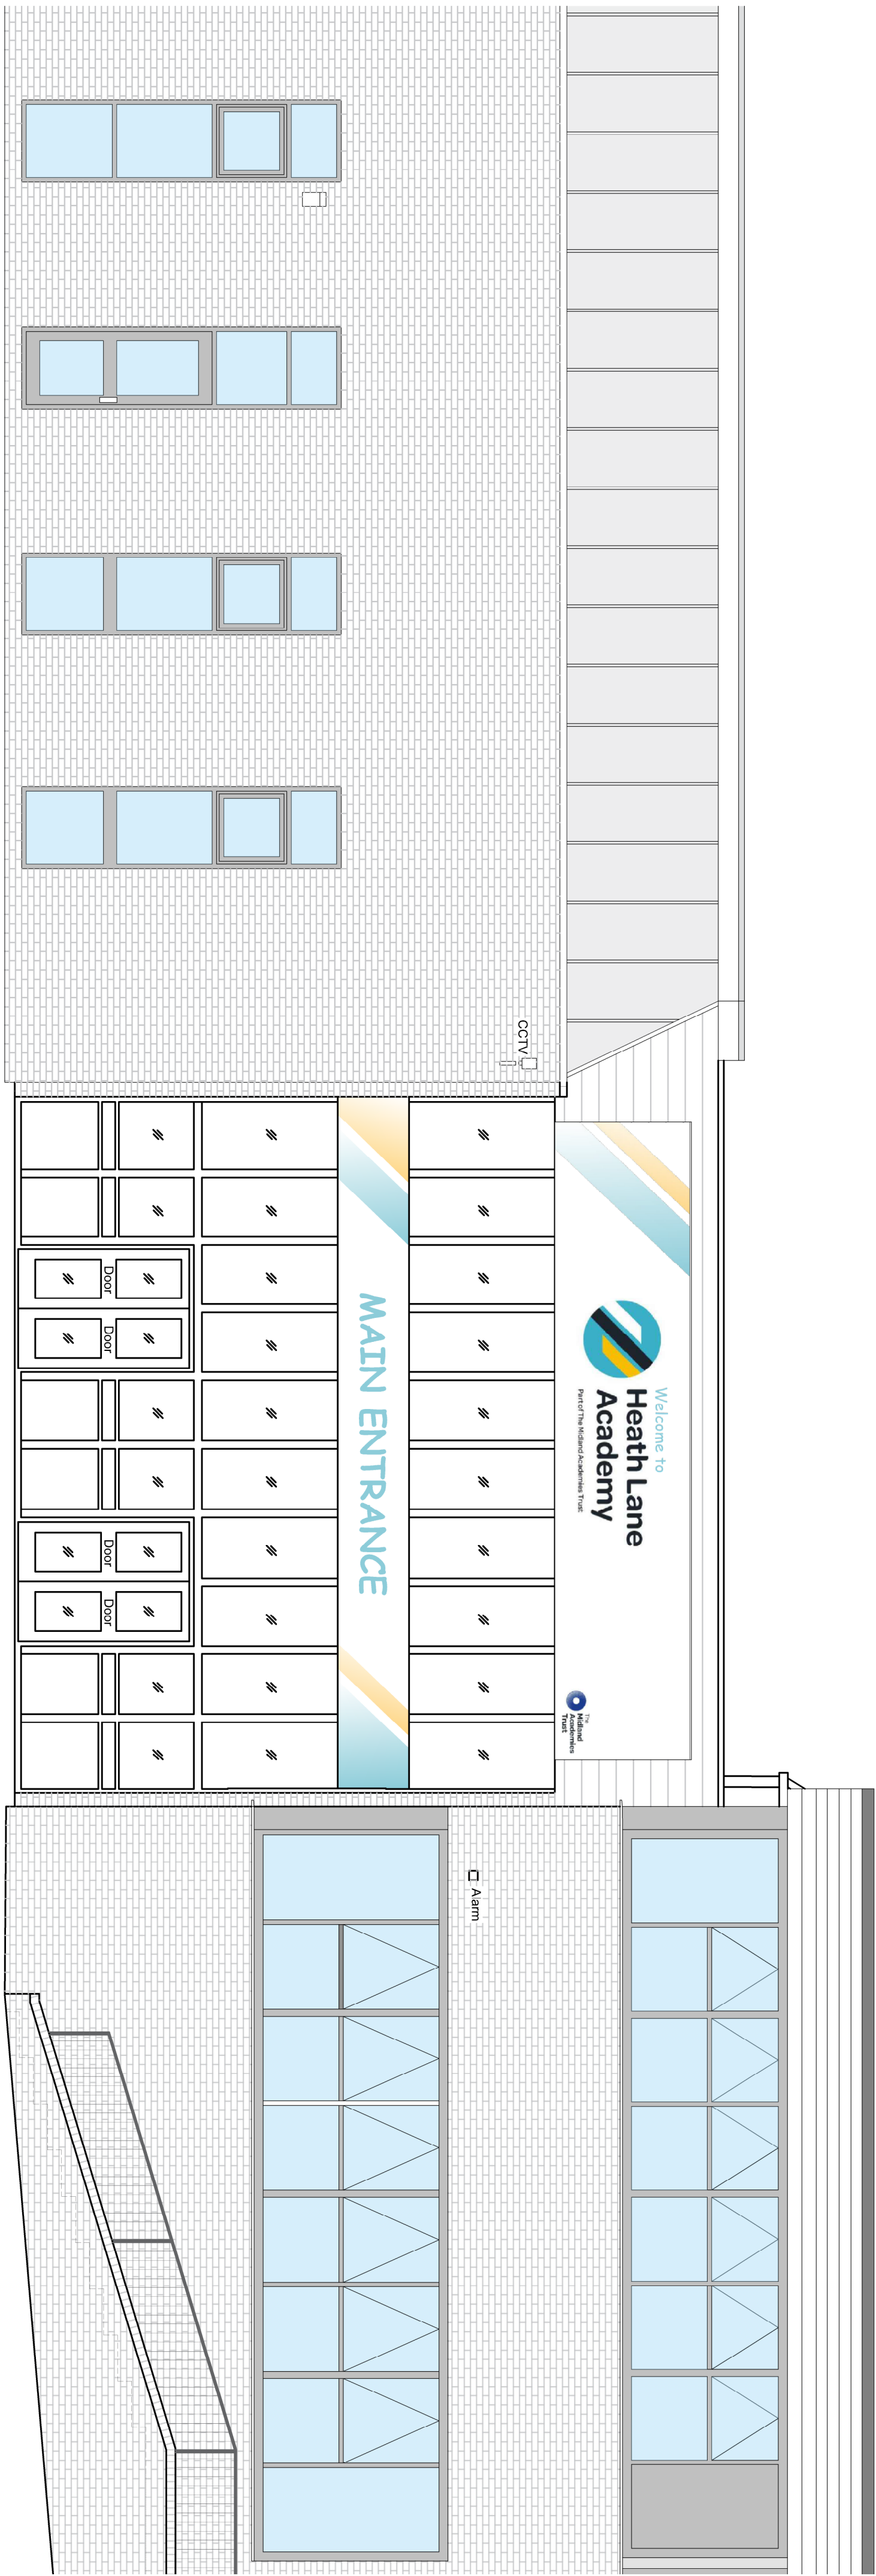

Existing Elevation
(from measured building survey)

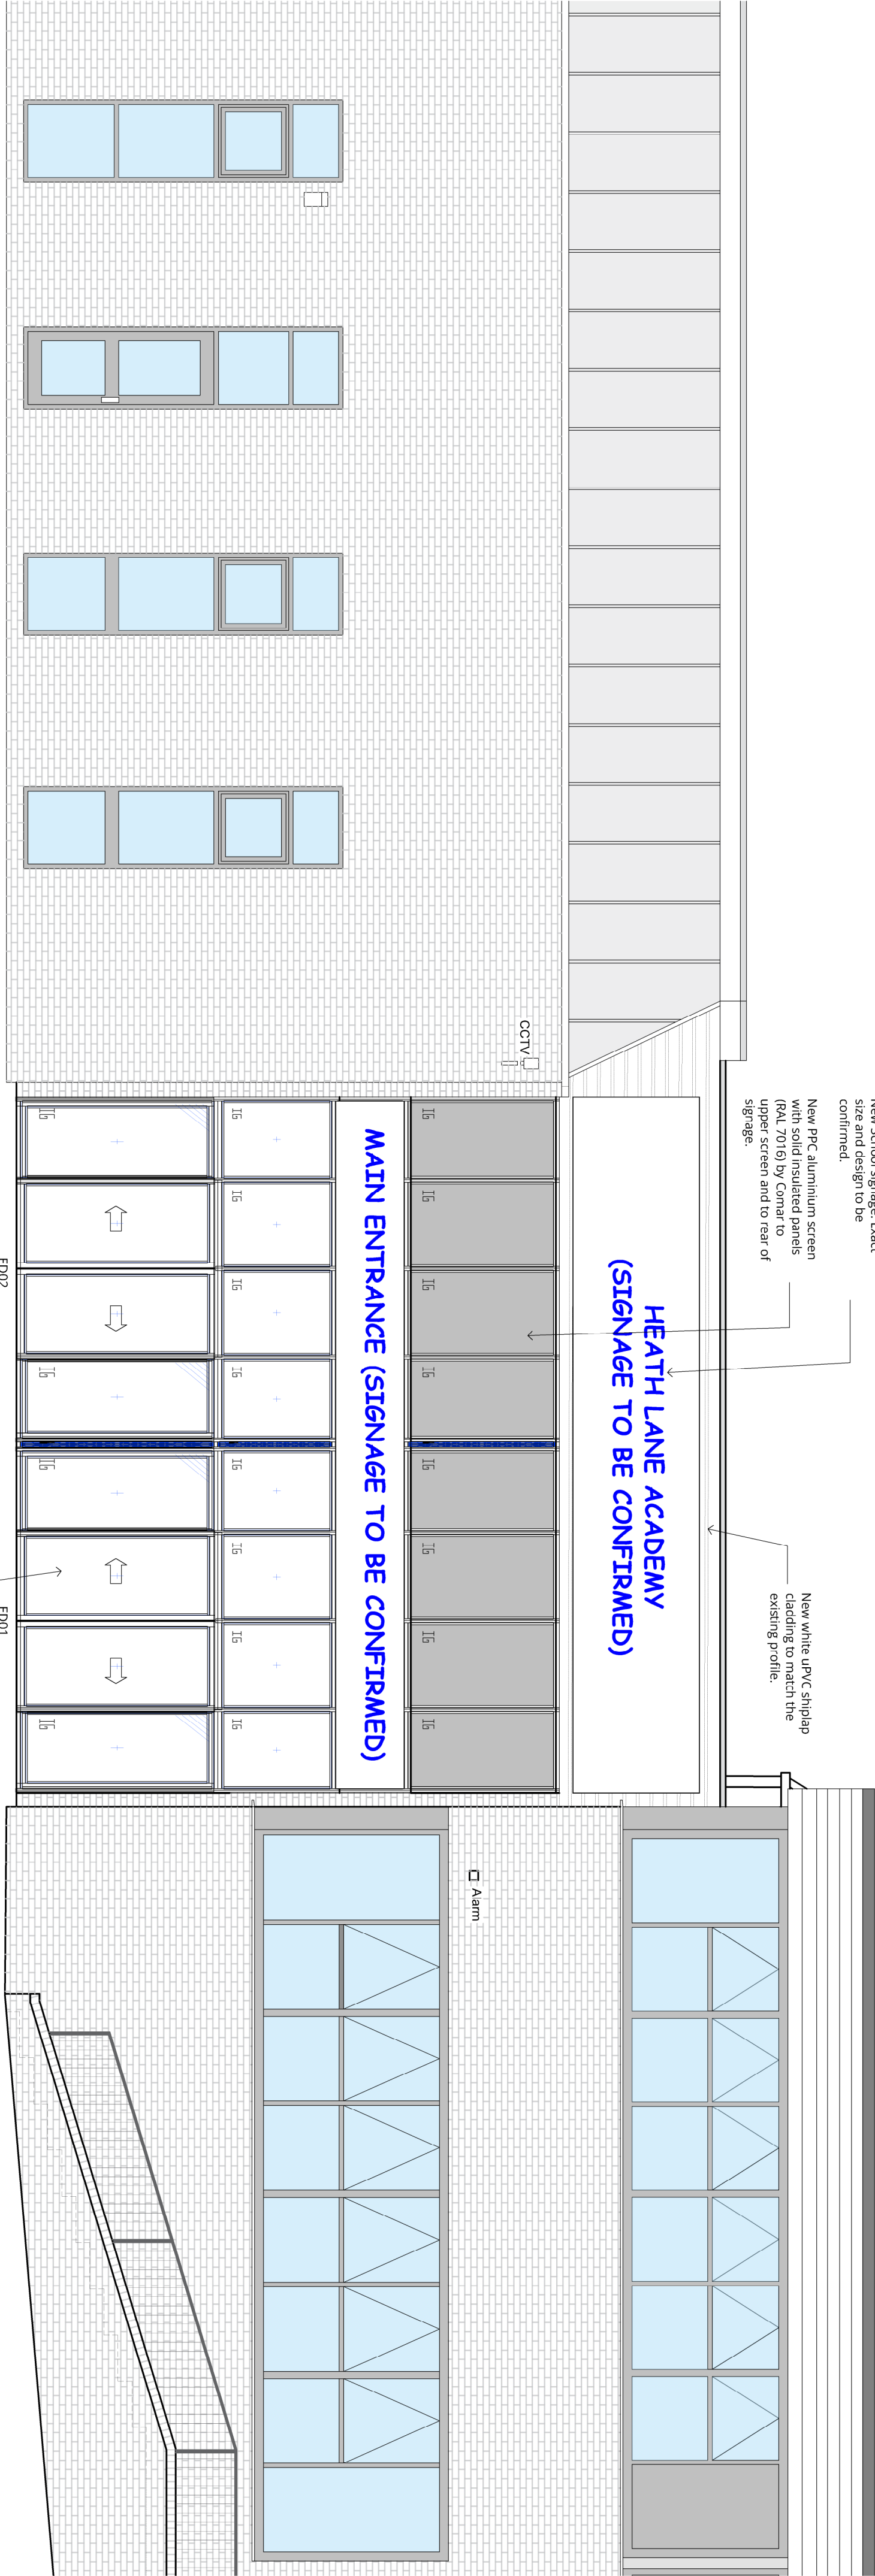

Proposed Elevation
(from Comar specification drawing)

Scale 1:50
5 metres

PLANNING

Rev	Description	Date	By
P01	Planning Issue	10.03.25	JW

Barker
MAJESTY HOUSE, AVENUE WEST
SPYGLASS 120, BRANWICK
ESSEX, CM77 7JA
T: 01729 647111
W: www.barker-associates.co.uk
E: mail@barker-associates.co.uk

UNITED LEARNING

Project Title
**HEATH LANE ACADEMY
NEW ENTRANCE SCREEN & SECURE
INTERNAL LOBBY**

Drawing Title
**EXISTING & PROPOSED
ENTRANCE SCREEN**

Drawn	Checked	Scale	Date
JW	JM	1:50 @ A1	FEB 2025

ARCHITECTURAL

Drawing Number	Project No/P14-0713	Status	Revision
24713-BA-XX-ZZ-DR-A-2008	51	P01	