


APPENDIX B: Phase 3 & 4 Detailed On-Plot Planting Plans Part 2

(ref: 6675-FPCR-ZZ-XX-DR-L-00019 - 0021)

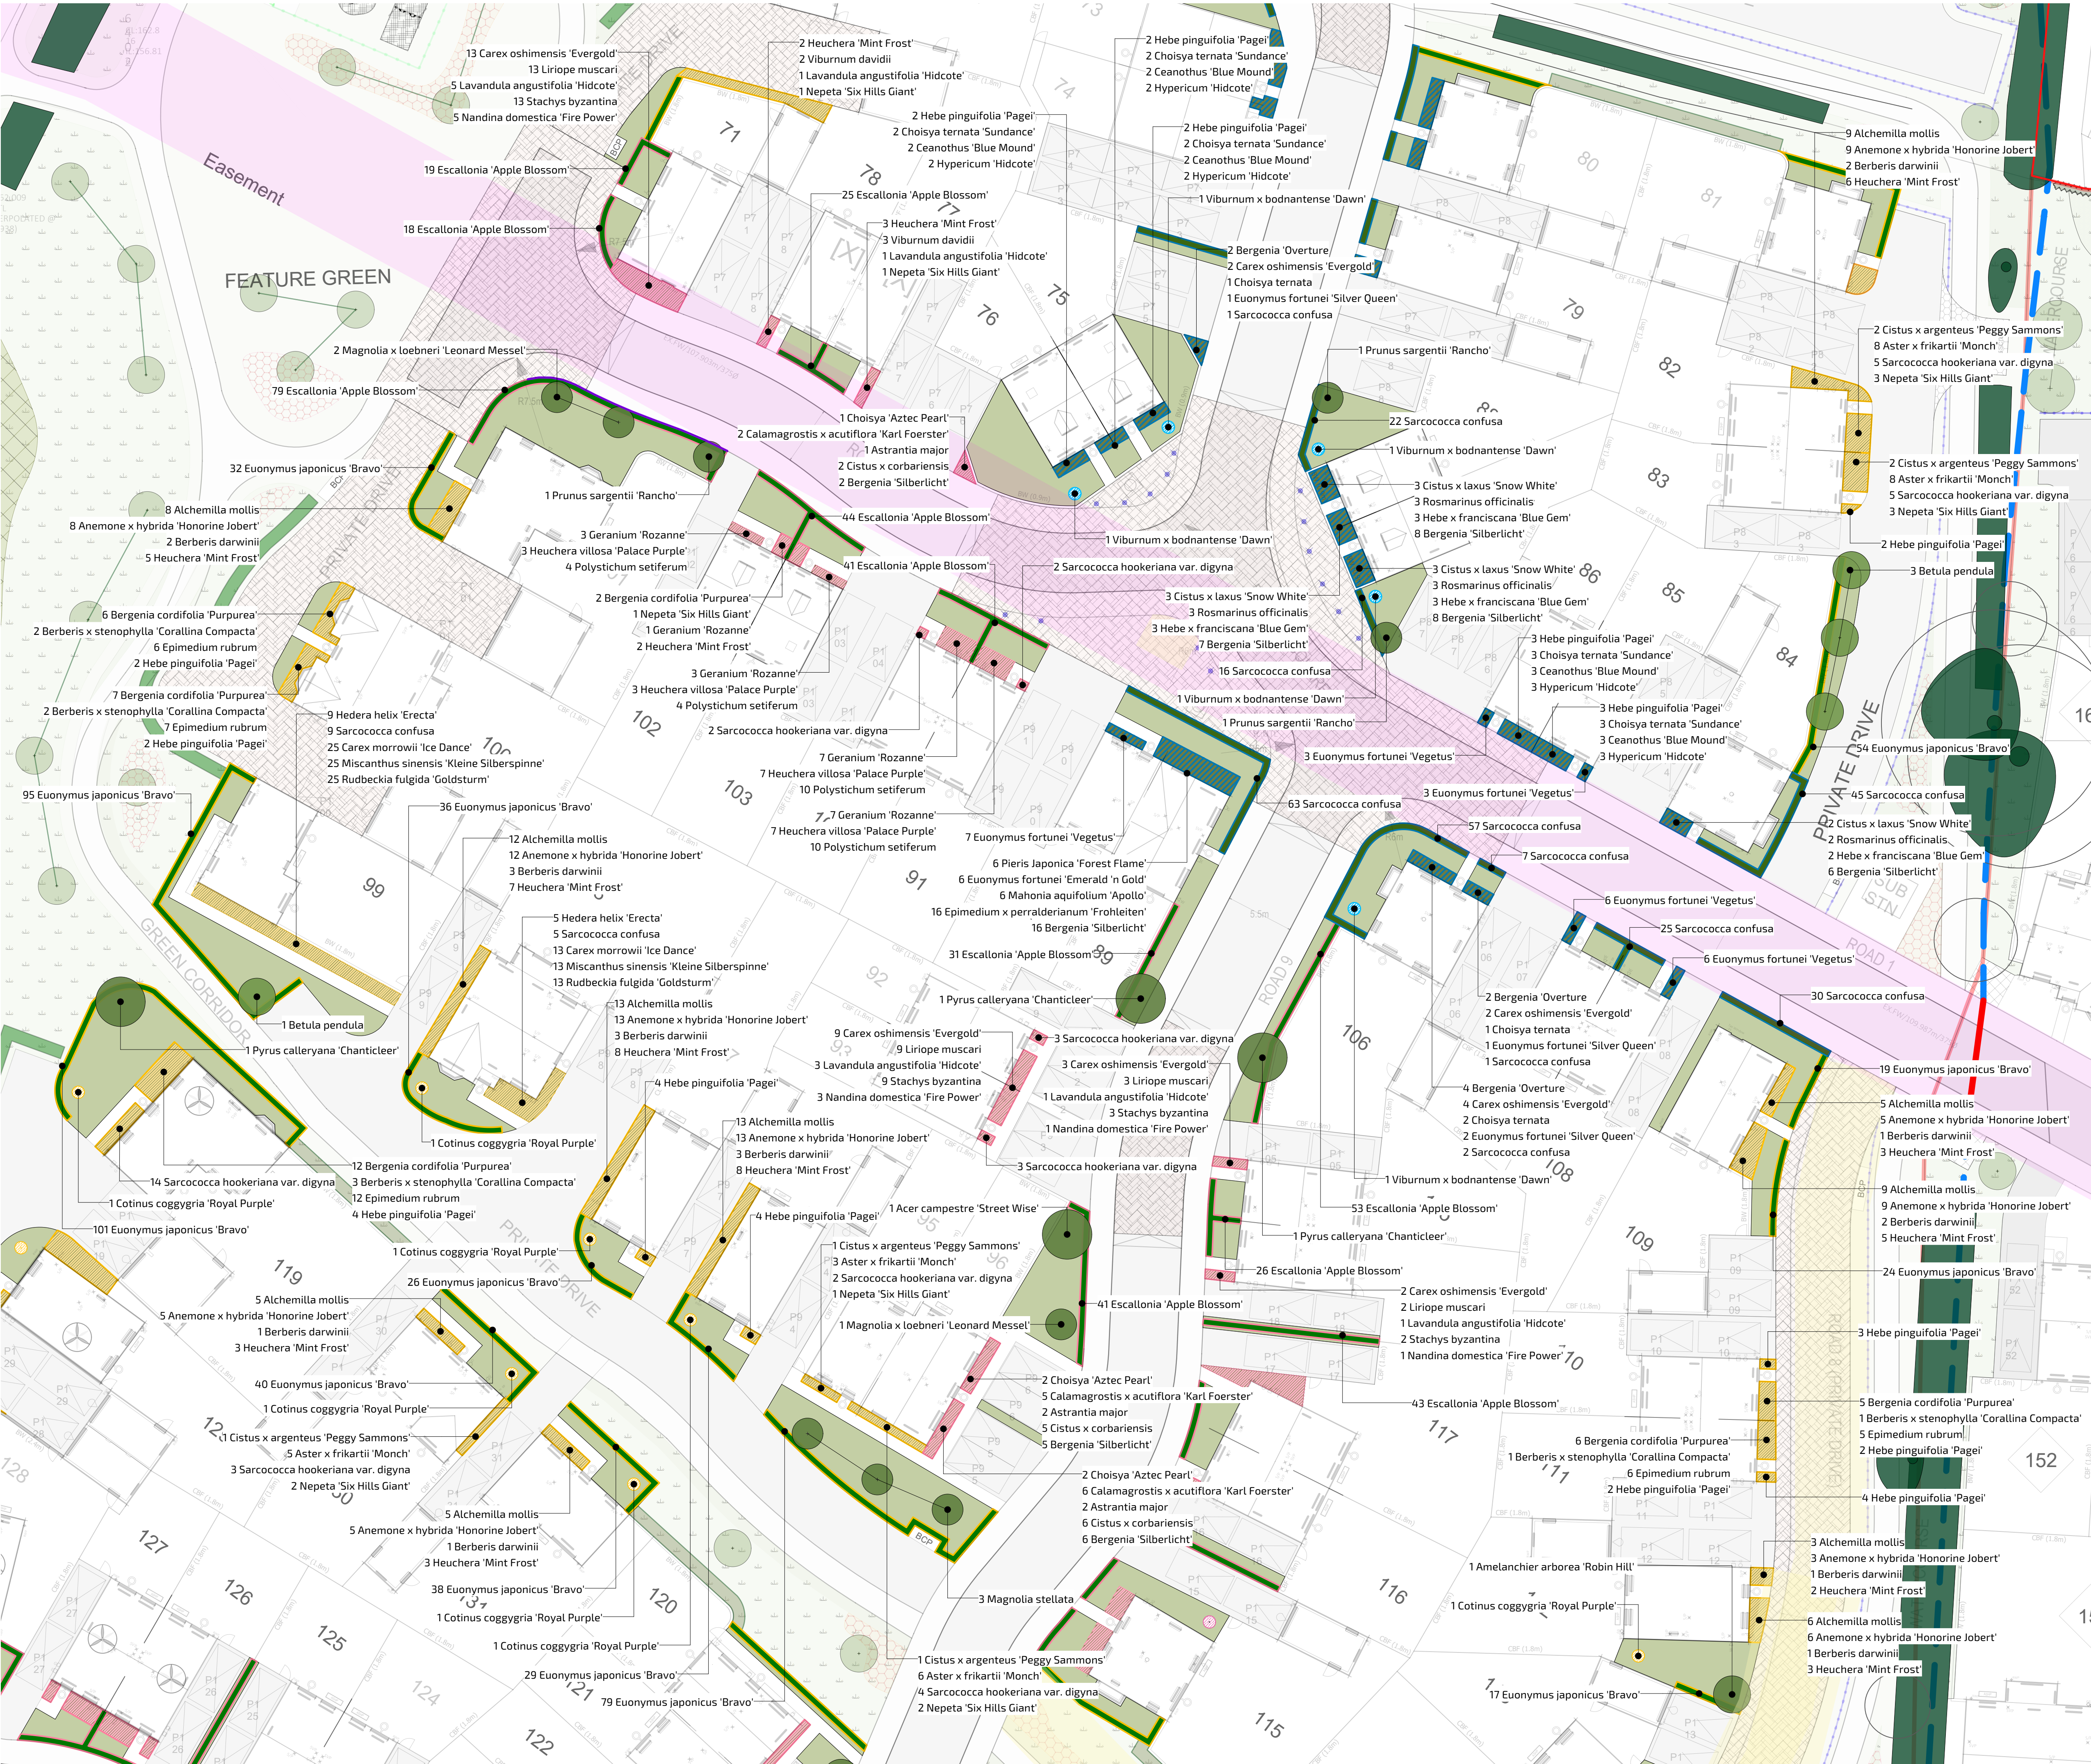


This drawing is the property of FPCR Environment and Design Ltd and is issued on the condition it is not reproduced, retained or disclosed to any unauthorised person, either wholly or in part without written consent of FPCR Environment and Design Ltd.



- KEY**
- Site Boundary
 - Existing Vegetation
 - Sewer Easement
 - S104 Easement
- Softworks**
- Tree
 - Indicative Location of Root Barrier (Depth and location to be agreed with project engineer)
 - Amenity Grass (To be amended off or to be approved)
- Primary Road**
- Hedge
 - Planting Bed
 - Single Specimen Shrubs
- Secondary Road**
- Hedge
 - Planting Bed
 - Single Specimen Shrubs
- Tertiary Road**
- Hedge
 - Planting Bed
 - Single Specimen Shrubs

- Notes:**
- For Planting Schedule see drawing '6675-FPCR-ZZ-XX-DR-0016'
 - For Detailed Public Open Space Softworks Plan see drawing '6675-FPCR-ZZ-XX-DR-0013-0015'

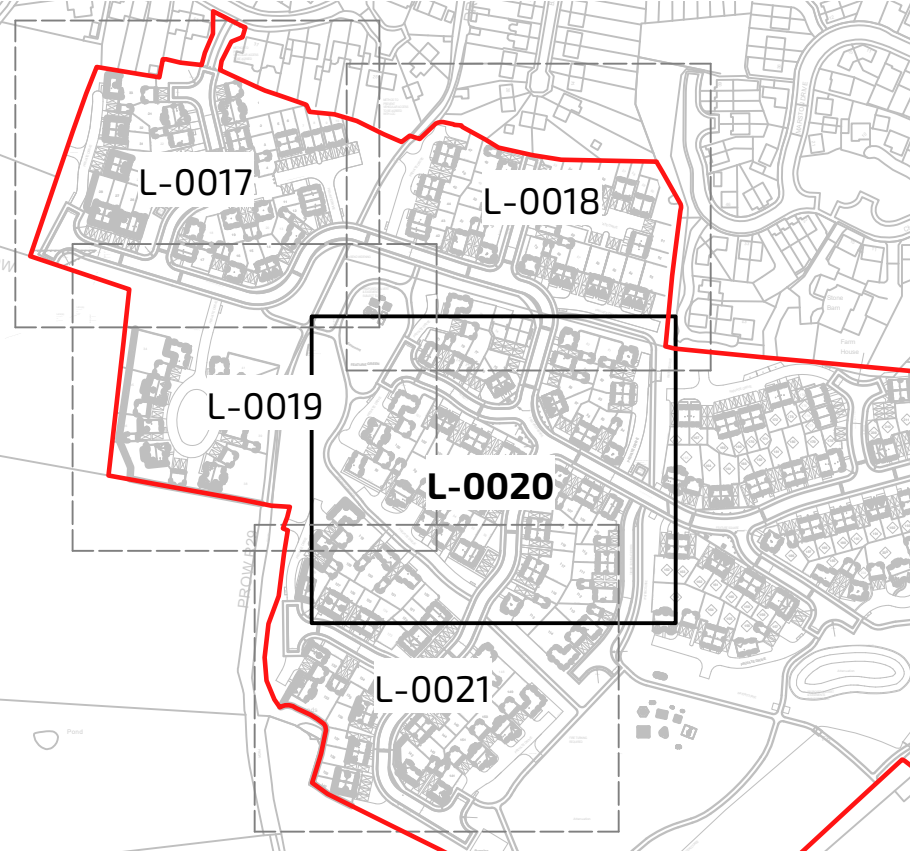

P01 14/07/26 FIRST ISSUE HKC SLS
rev date description drn / chk

client
Jelson Ltd
project
Land at Lower Grange Farm, Markfield

title
Ph 3&4 On-Plot Detailed Planting (Sheet 4 of 5)
number
6675-FPCR-ZZ-XX-DR-L-0020
scale
1:250 @ A1
status
S3
rev
P01

FPCR | environment & design

