



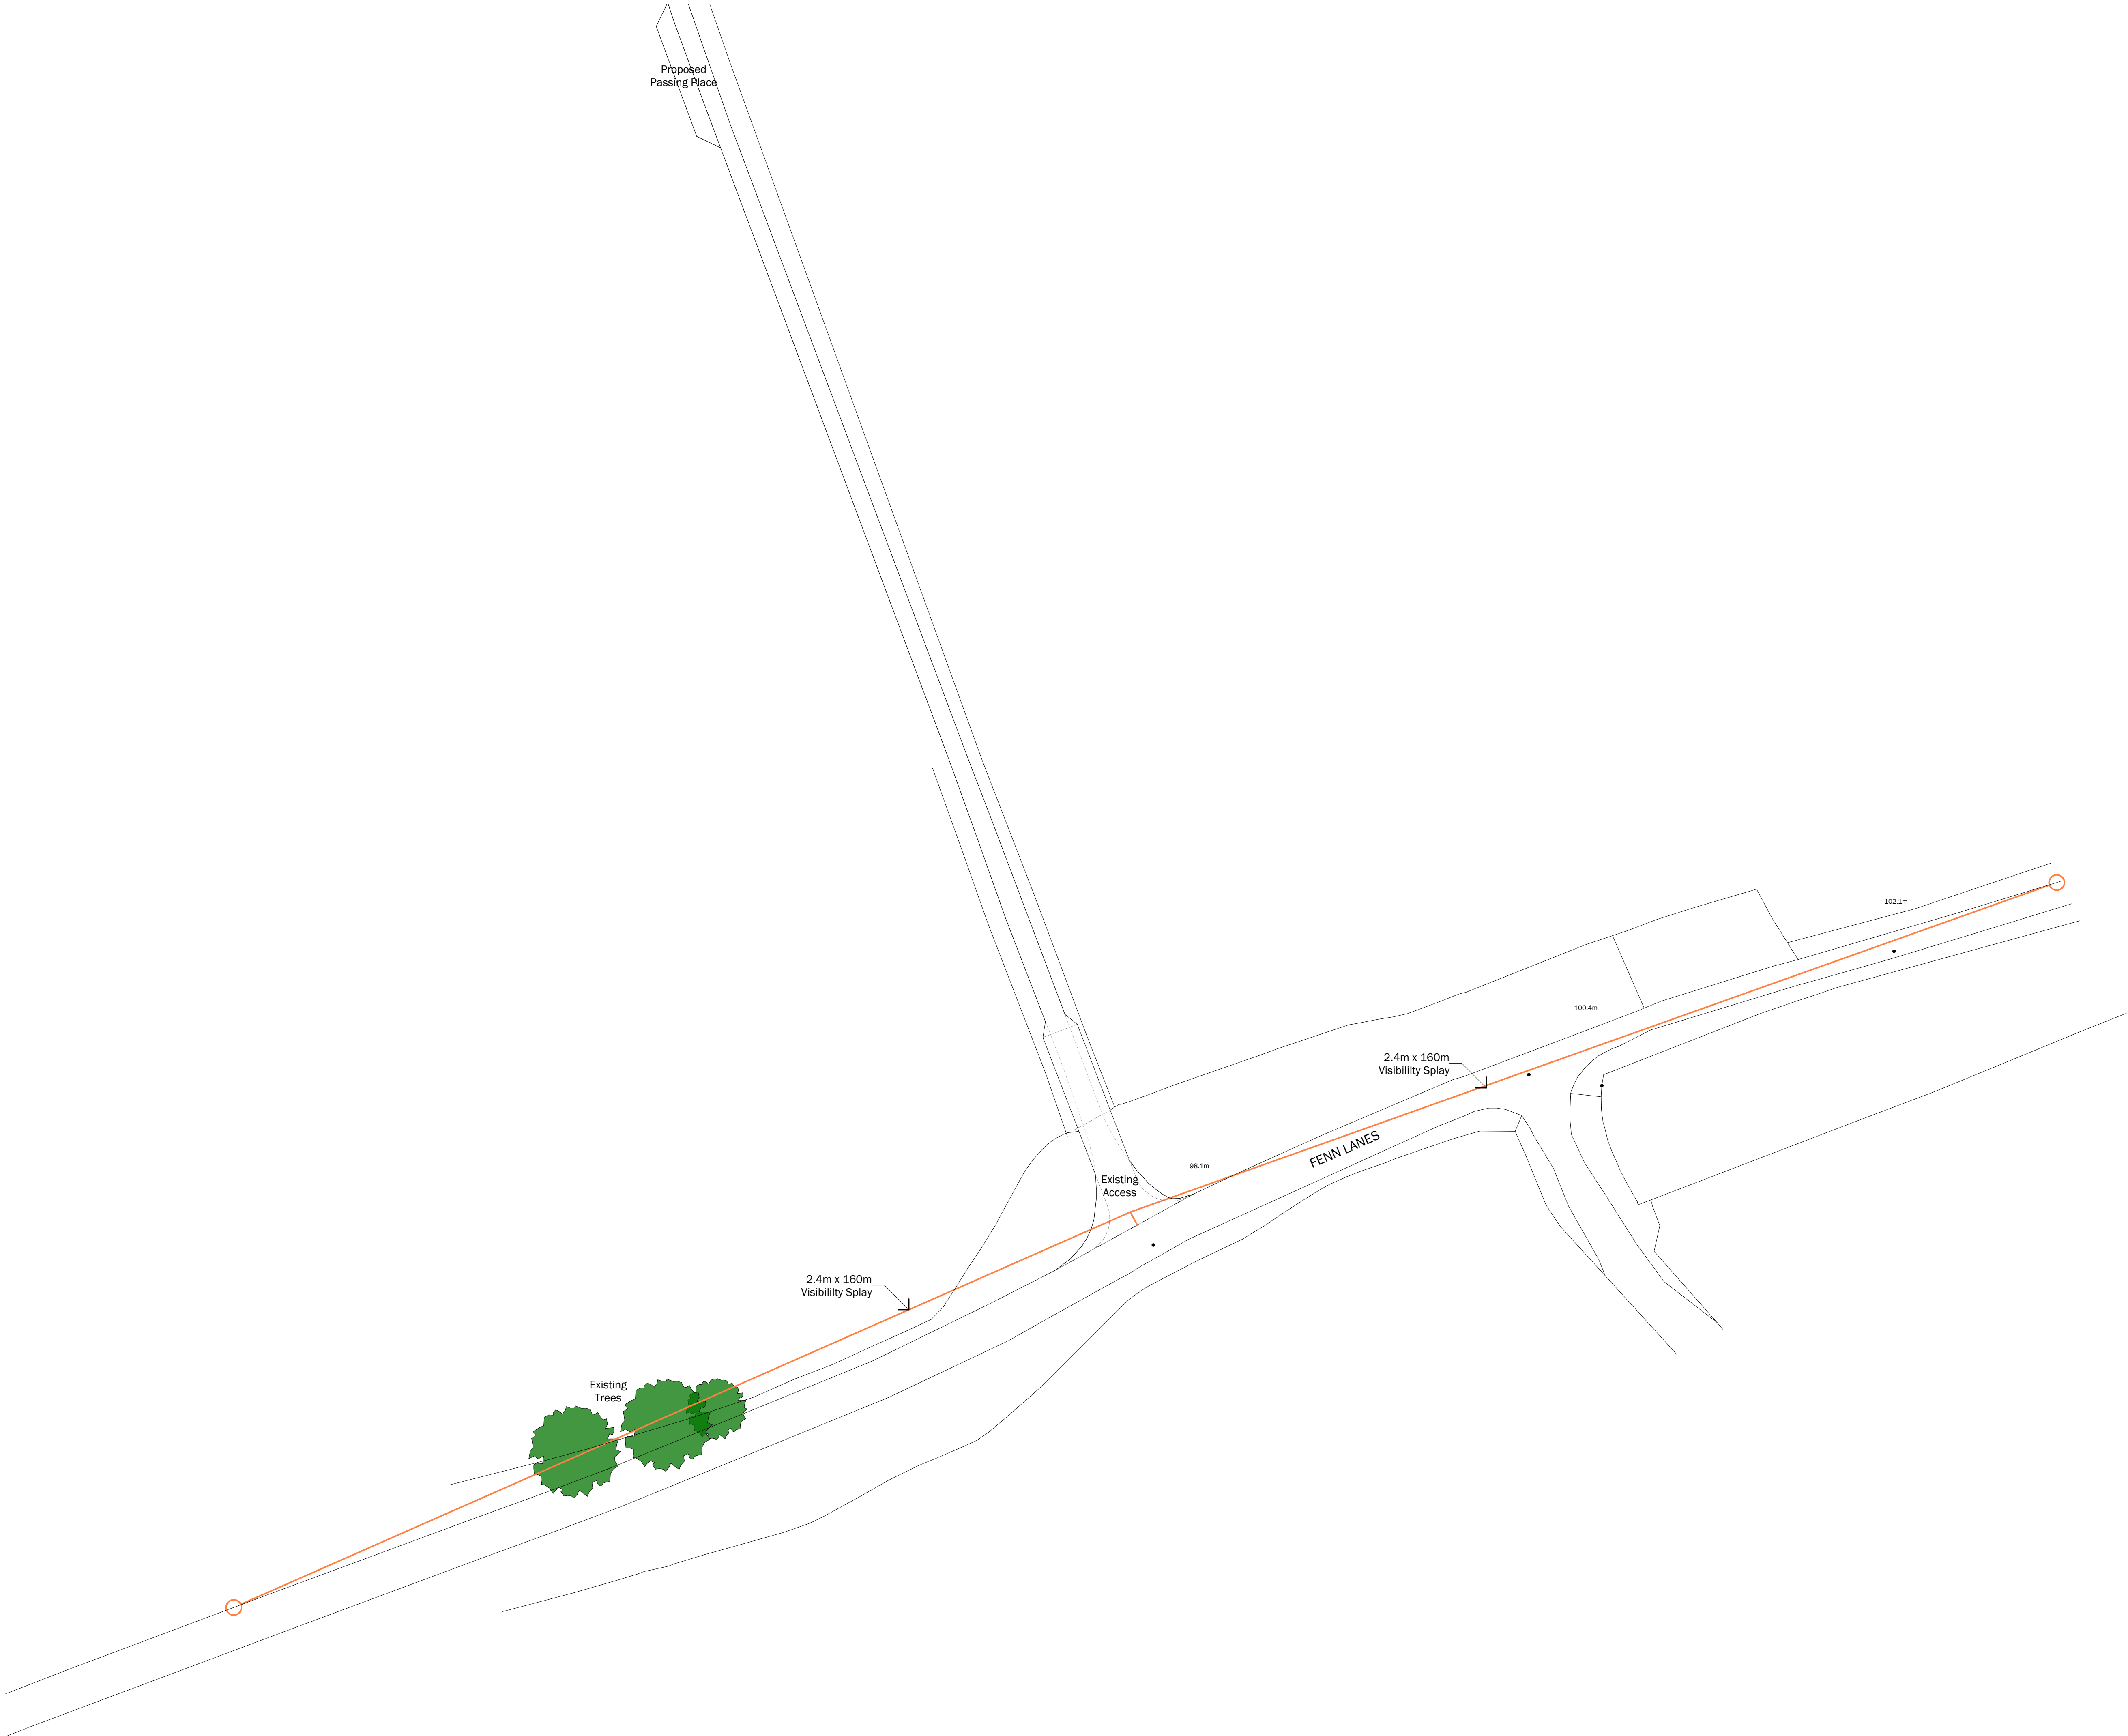

Issue Status				
Planning				
This drawing is copyright. Only figured dimensions to be worked to.				
Revision		Drawn	Check	Date
A	First Issue	SK	AD	18.10.23
B	Updated to Highways Comments	AD	AD	26.01.24

Highways

Visibility Splays
- Vehicular

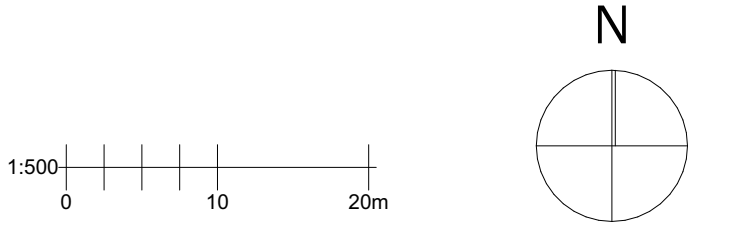

client			
Williams			
project			
Hill Farm, Fenny Drayton Change Of Use			
drawing			
Site Plan As Proposed Access Arrangements			
date	19.09.23	scale	1:500 @ A1
drawn	SK	check	AD

BROWN & CO

ARCHITECTURE + PLANNING

www.brown-co.com

Norwich

01603 629571

St Neots

01480 213811

Brown & Co Registered Office: The Atrium, St. George's Street, Norwich, Norfolk, NR3 1AB

Registration no: 0C302092

Registered in England & Wales

Humber

01482 421234

Lincoln

01522 457800