

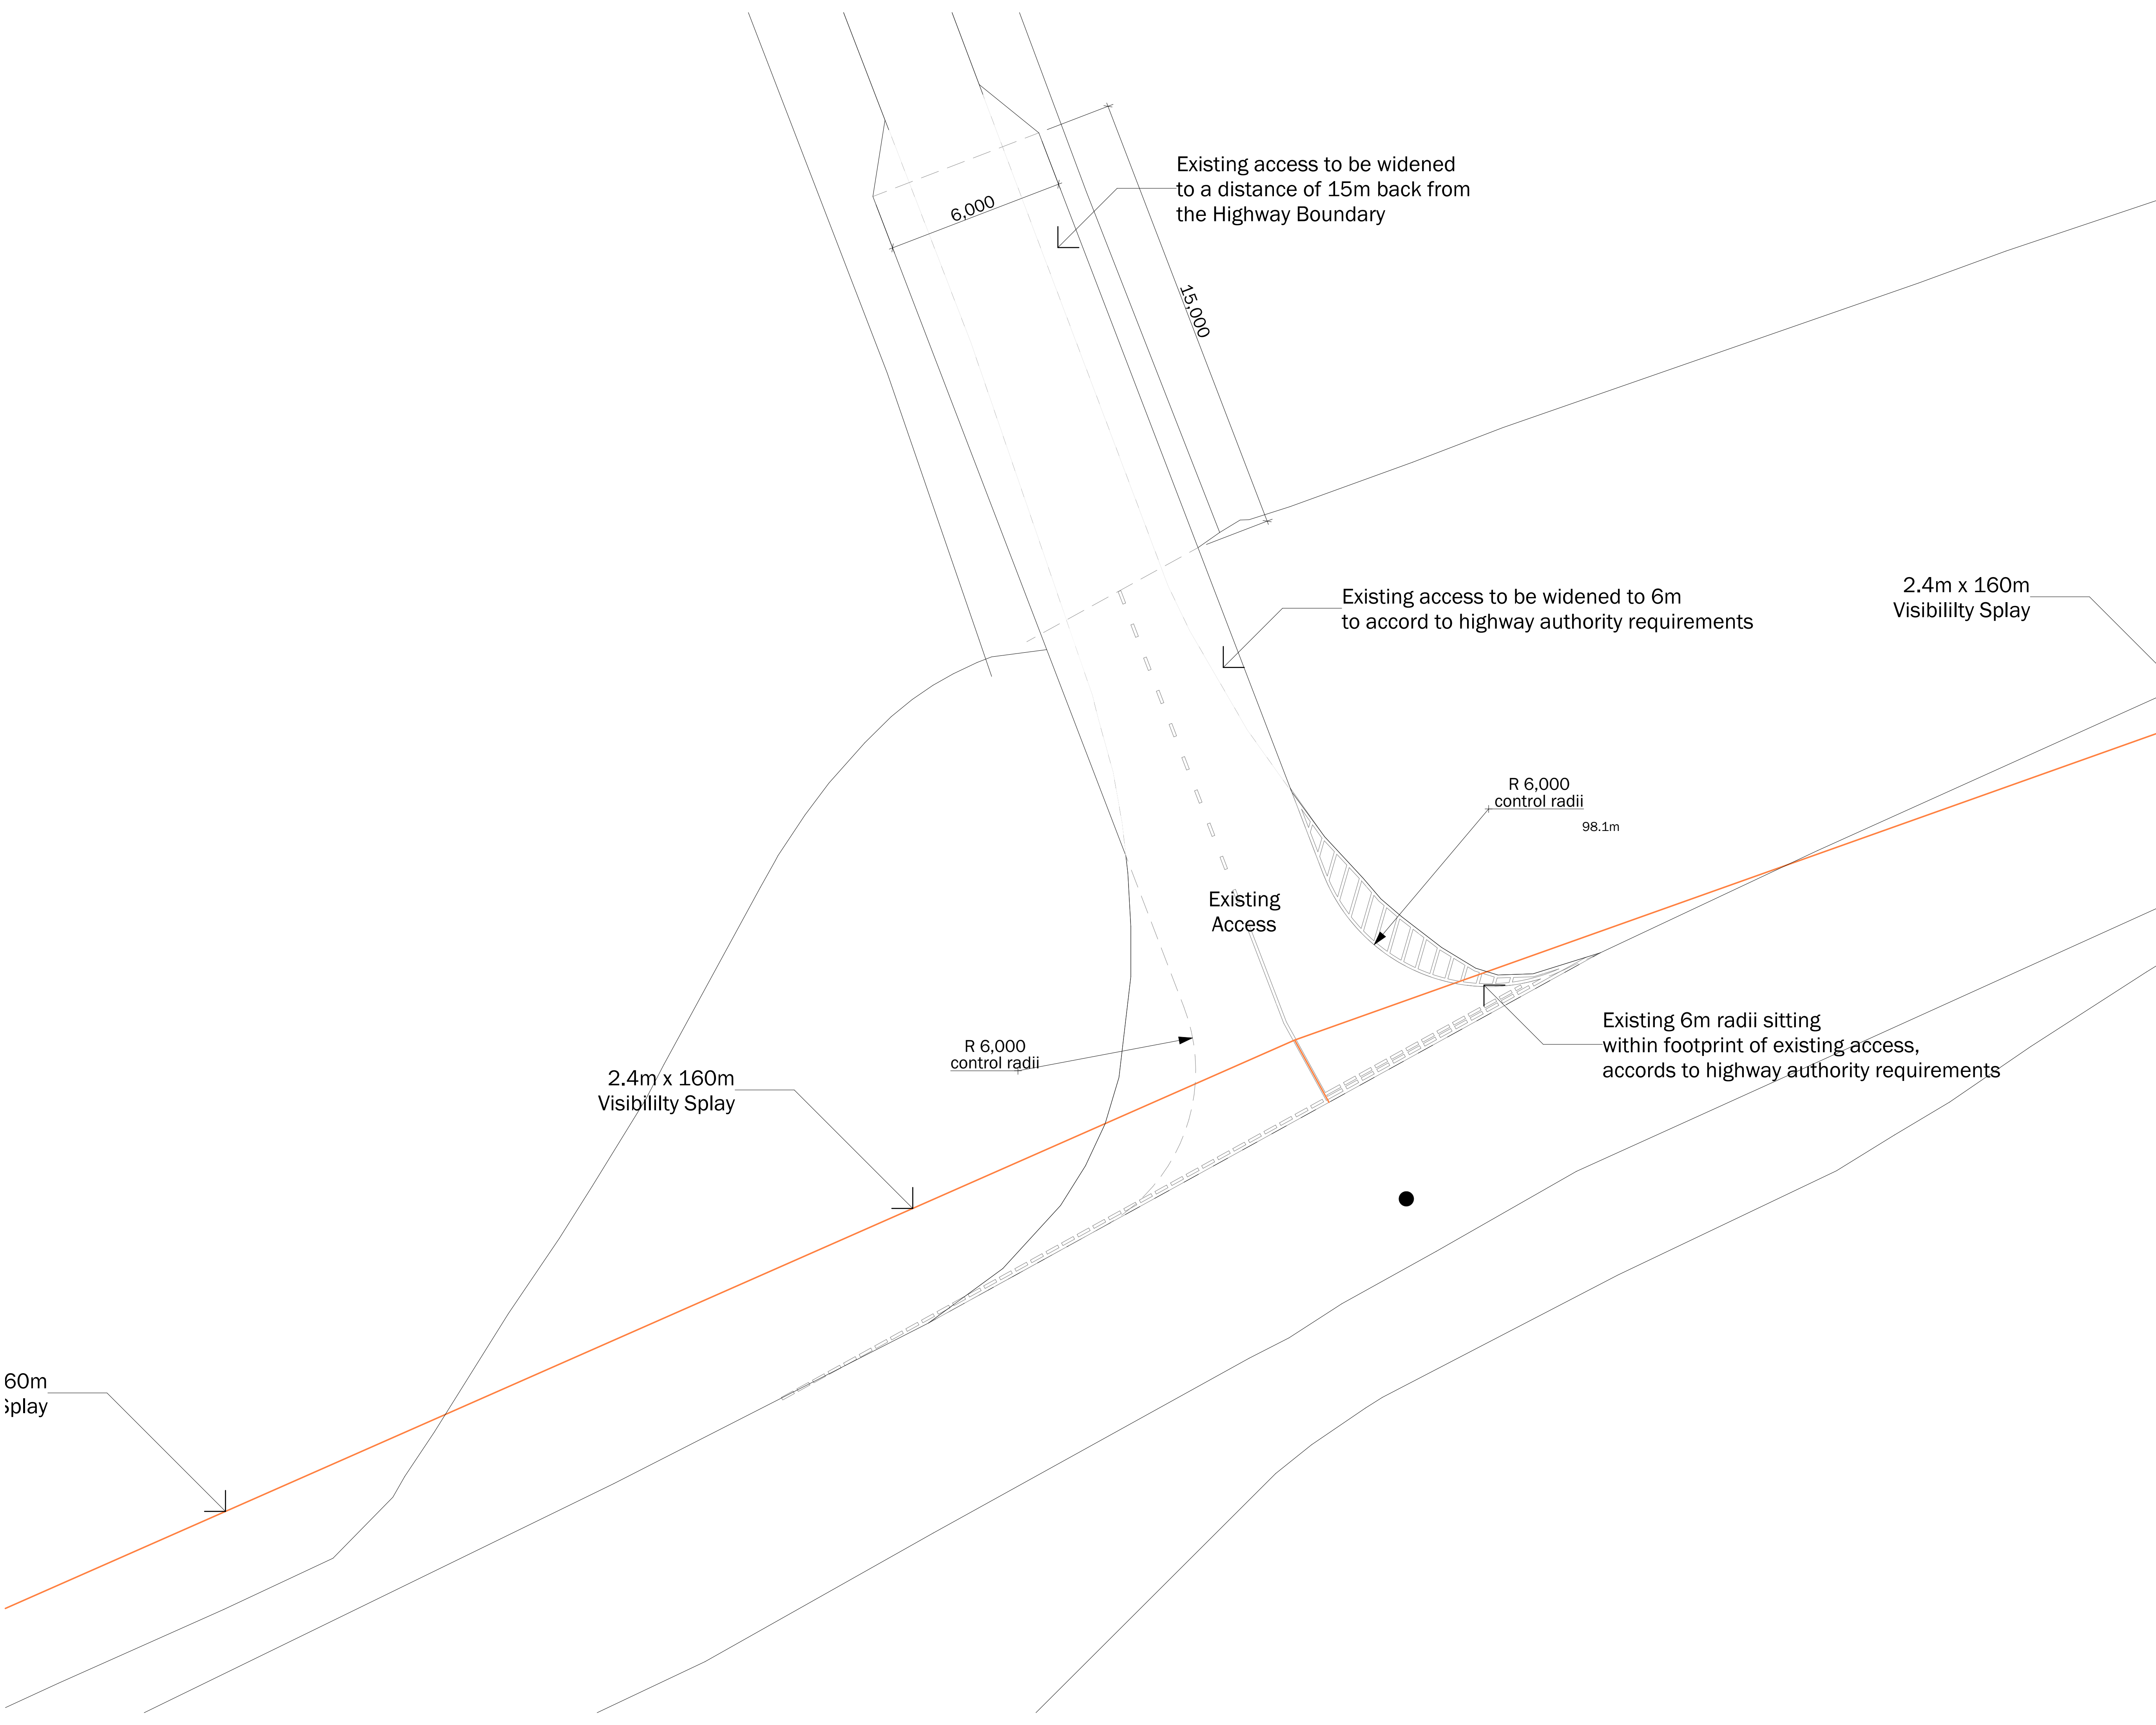


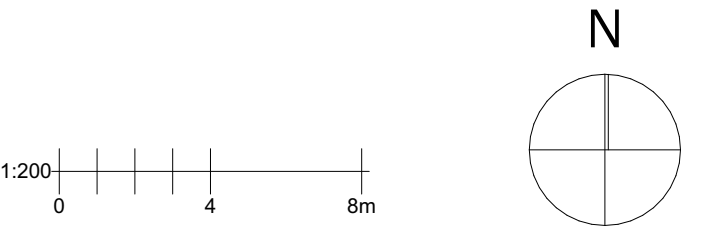

Issue Status				
Planning				
This drawing is copyright. Only figured dimensions to be worked to.				
Revision		Drawn	Check	Date
A	First Issue	SK	AD	18.10.23
B	Updated to Highways Comments	AD	AD	26.01.24

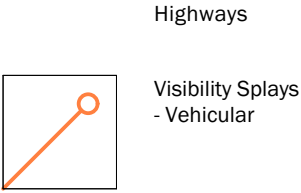

client			
Williams			
project			
Hill Farm, Fenny Drayton Change Of Use			
drawing			
Site Plan As Proposed Detail Access Arrangements			
date	19.09.23	scale	1:100 @ A1
drawn	SK	check	AD

BROWN & CO
ARCHITECTURE + PLANNING
www.brown-co.com

Norwich 01603 629571 St Neots 01480 213811
Humber 01482 421234 Lincoln 01522 457800
Brown & Co Registered Office: The Atrium, St. George's Street, Norwich, Norfolk, NR3 1AB
Registration no: 00302092 Registered in England & Wales

22	108	K0008	P1
----	-----	-------	----