


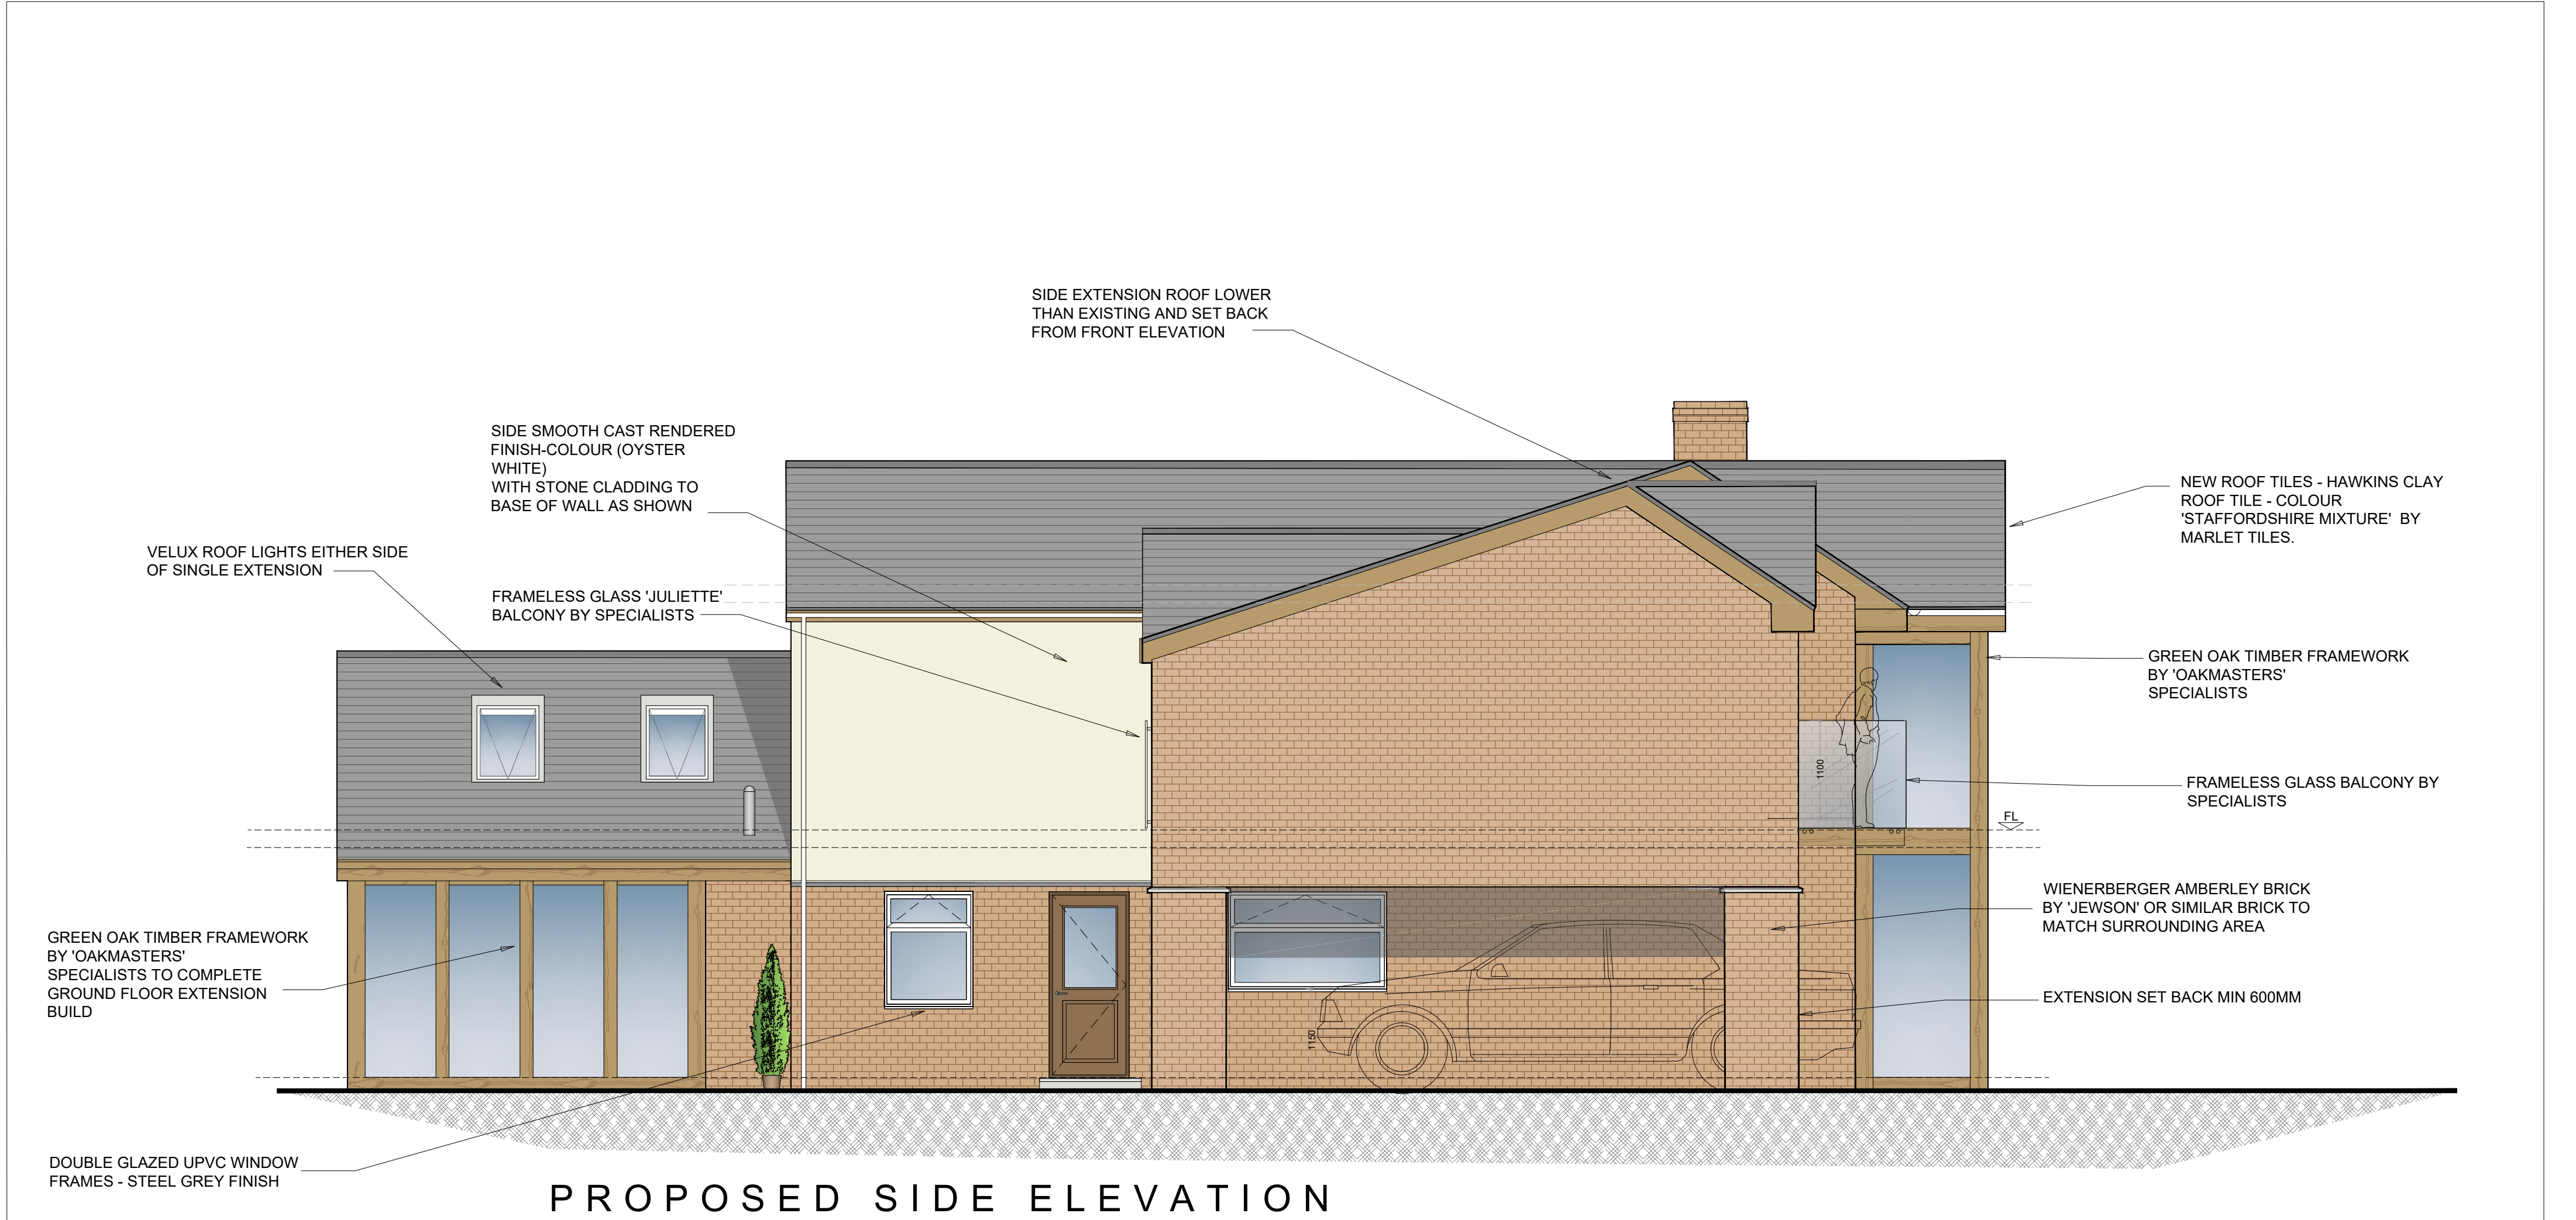

PROPOSED SIDE ELEVATION

NOTE: All dimensions must be checked on site and not scaled from drawing. This drawing is for discussion purposes only and is subject to fire officer and building regulation approvals being obtained.
© All Copyrights Rosh Design. No reproduction of these drawings are permitted under copyright law.
These drawings remain the property of Rosh Design and must not be shared with any third party unless authorized by a director of Rosh Design.

SCALE BAR 1:50

REVISIONS								Client	Mr & Mrs Jones	Dwg No. DJ2023/09	
Revision	Date	Description	Rev by	Revision	Date	Description	Rev by				
A	14/08/23	Extension set back and lowered roof	SJH					Job	Ashleigh, Merrylees Road, Thornton LE67 1AP	Dwg Title: Proposed Side Elevation	
								Date	15/06/23	© Copyright	
								Scale	1:50@A2		Date:
								Drawn by	SJH		Approved by