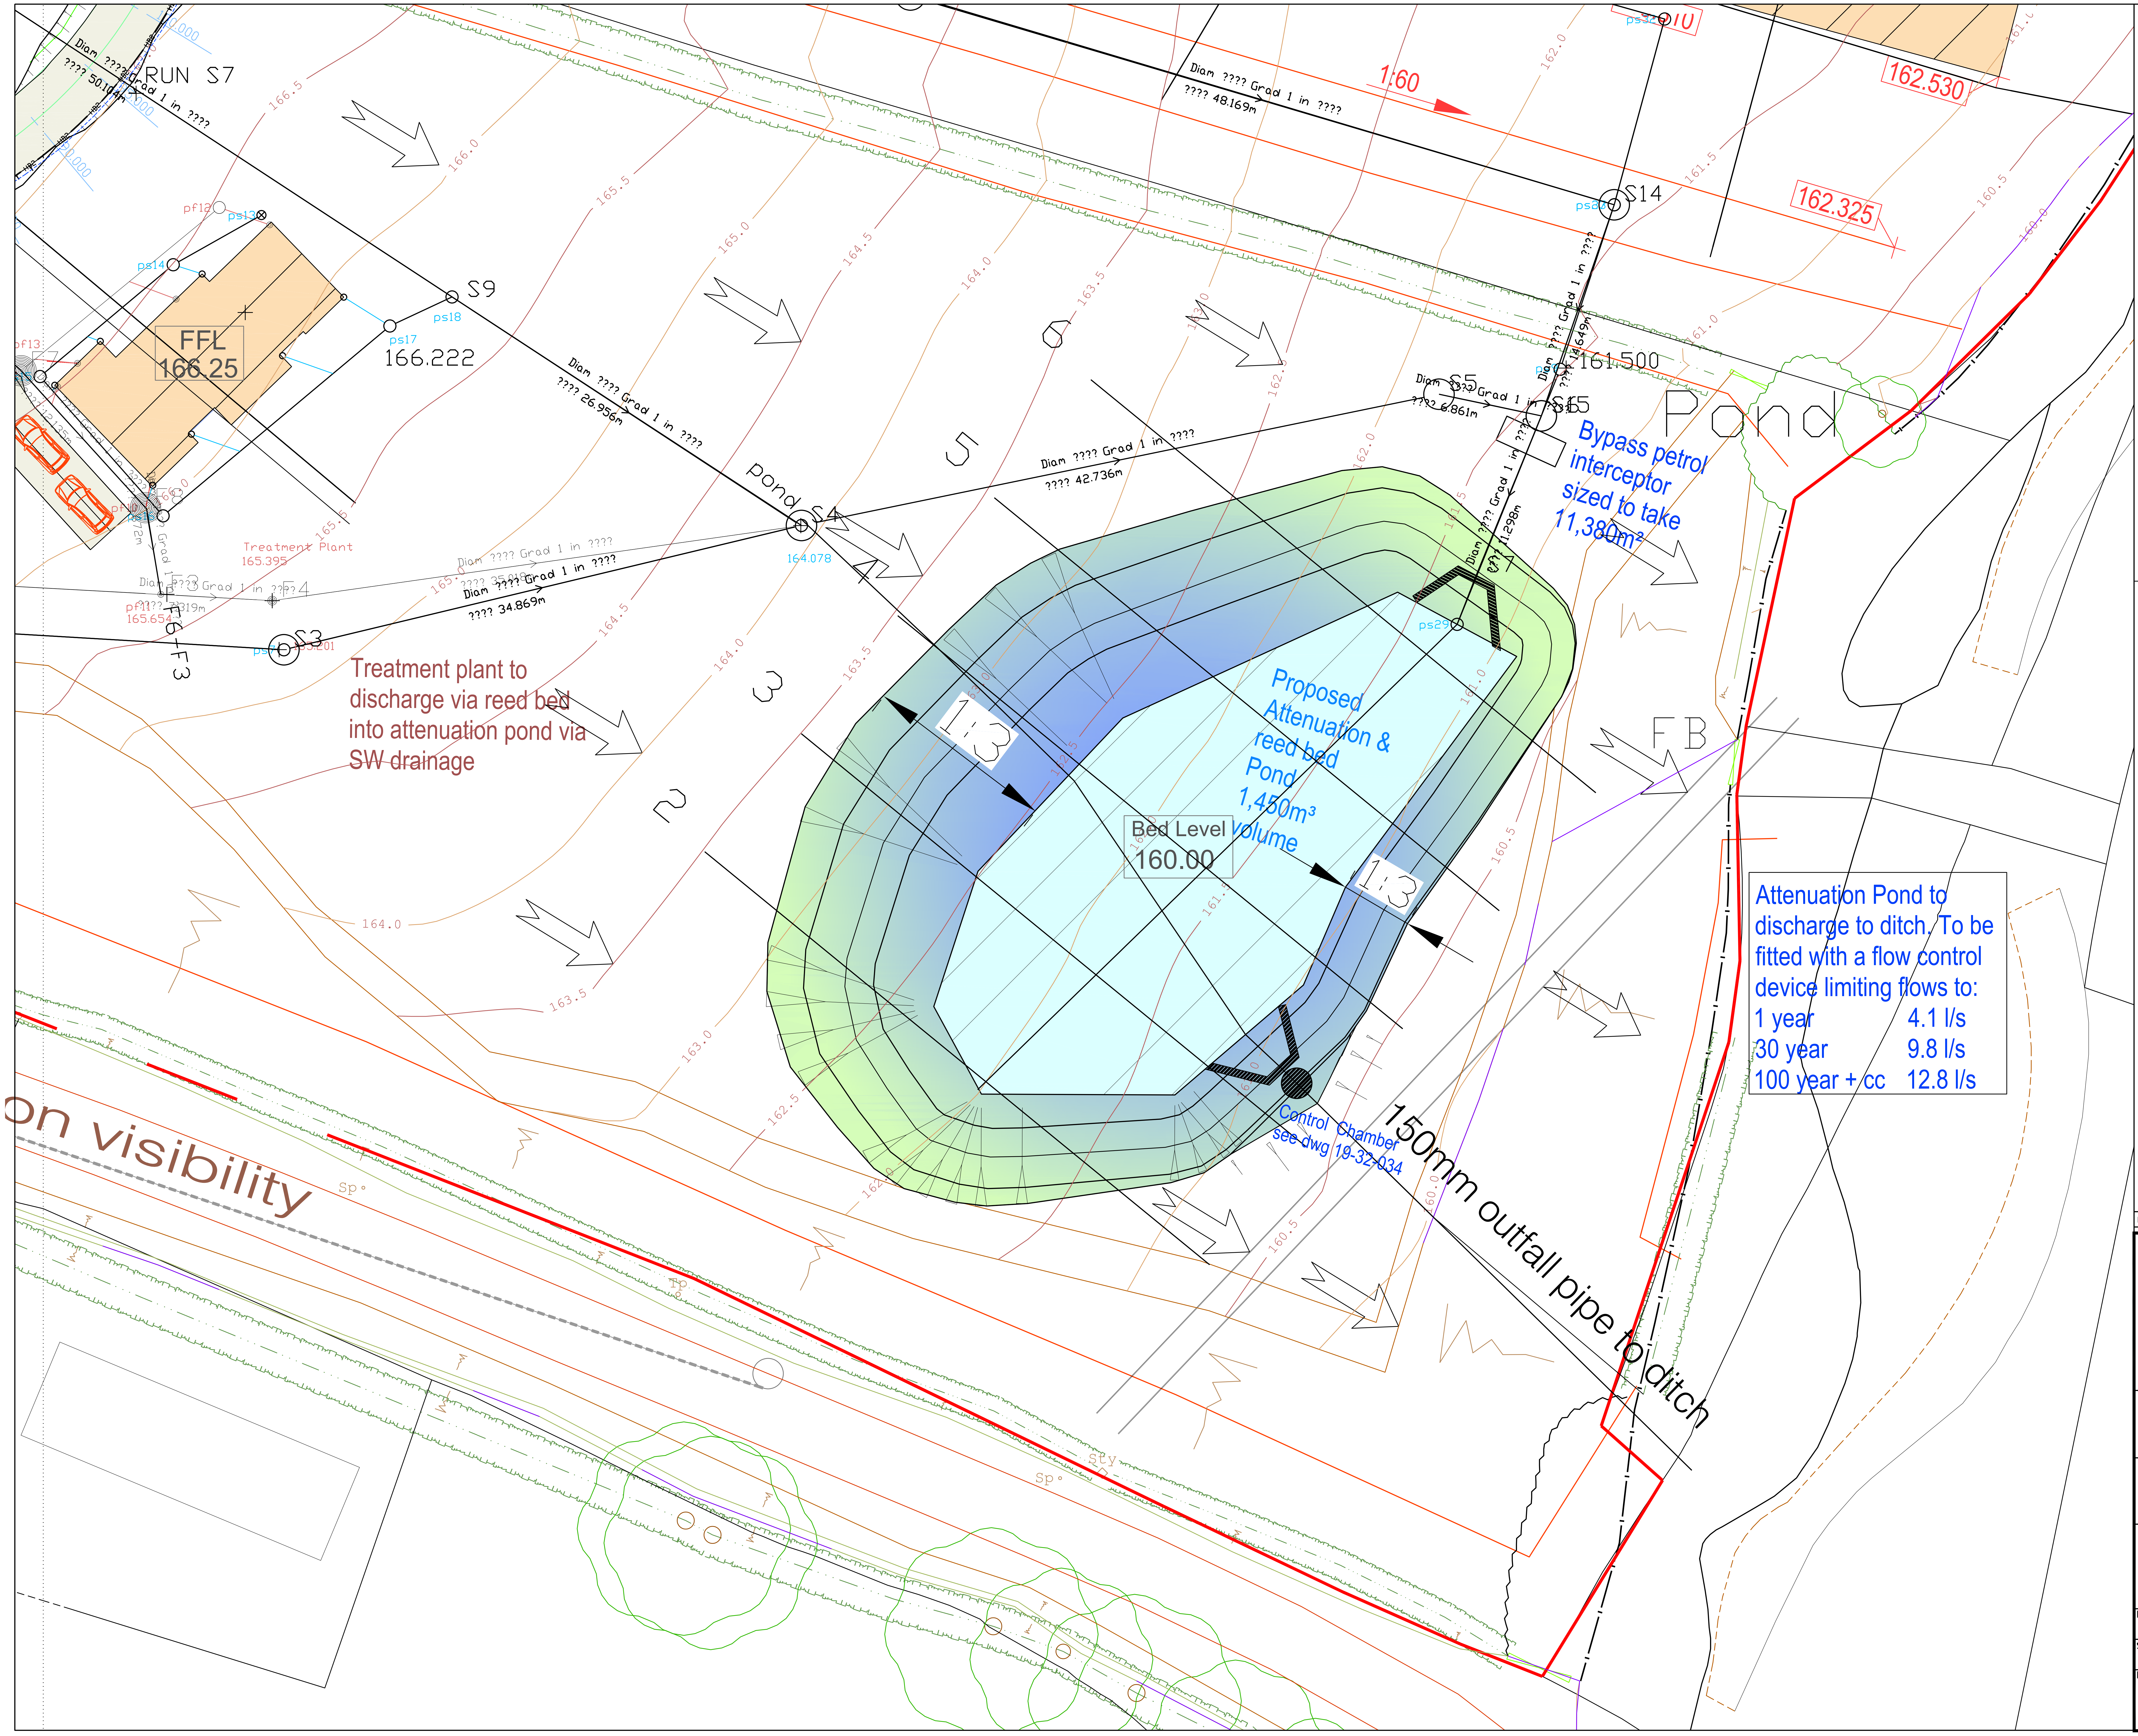

Treatment plant to discharge via reed bed into attenuation pond via SW drainage

Bypass petrol interceptor sized to take 11,380m²

Attenuation Pond to discharge to ditch, To be fitted with a flow control device limiting flows to:

1 year	4.1 l/s
30 year	9.8 l/s
100 year + cc	12.8 l/s

Key:

- Existing Public Foul Sewer
- Existing Public Surface Water Sewer
- Proposed Surface Water Sewer
- Proposed Highway Drainage
- Proposed Foul Sewer
- Proposed Surface Water Lateral Drain
- Proposed Foul Lateral Drain
- Finished Floor Levels — FFL 157.600
- Approximate location and height of retaining wall. — RW 0.6m
- Additional brickwork
- Proposed Road Gully
- Proposed Linear Drain
- Overland flood flow route
- Site Boundary

REV	DESCRIPTION	DATE	INITIAL

Conway Development Consultants Ltd.

Conway Developments
110 Melbourne Road
Ibstock
Leicestershire
LE67 6NN
07967718075
conwaydevelopments@btinternet.com

PROJECT:
ELLISTOWN LANE
STANTON UNDER BARDON

CLIENT:
M T BAINES & Sons

TITLE:
Balancing Pond
Plan

DRAWN: MWC	CHECKED:	DATE: MAR 23
SCALE: 1:200 @A1		
DWG No: E19-32-019		REV: –