


Do not scale from this drawing. Use figured dimensions only. All levels and dimensions to be checked on site. All level and dimensional discrepancies are to be brought to the immediate attention of SMARTTECH Design. Responsibility cannot be accepted for alteration and/or deviation from this design without prior acknowledgement of SMARTTECH Design.

Copyright reserved. This drawing may only be used for the client and location specified in the title block. It may not be copied or disclosed to any other third party without prior written consent from SMARTTECH Design.

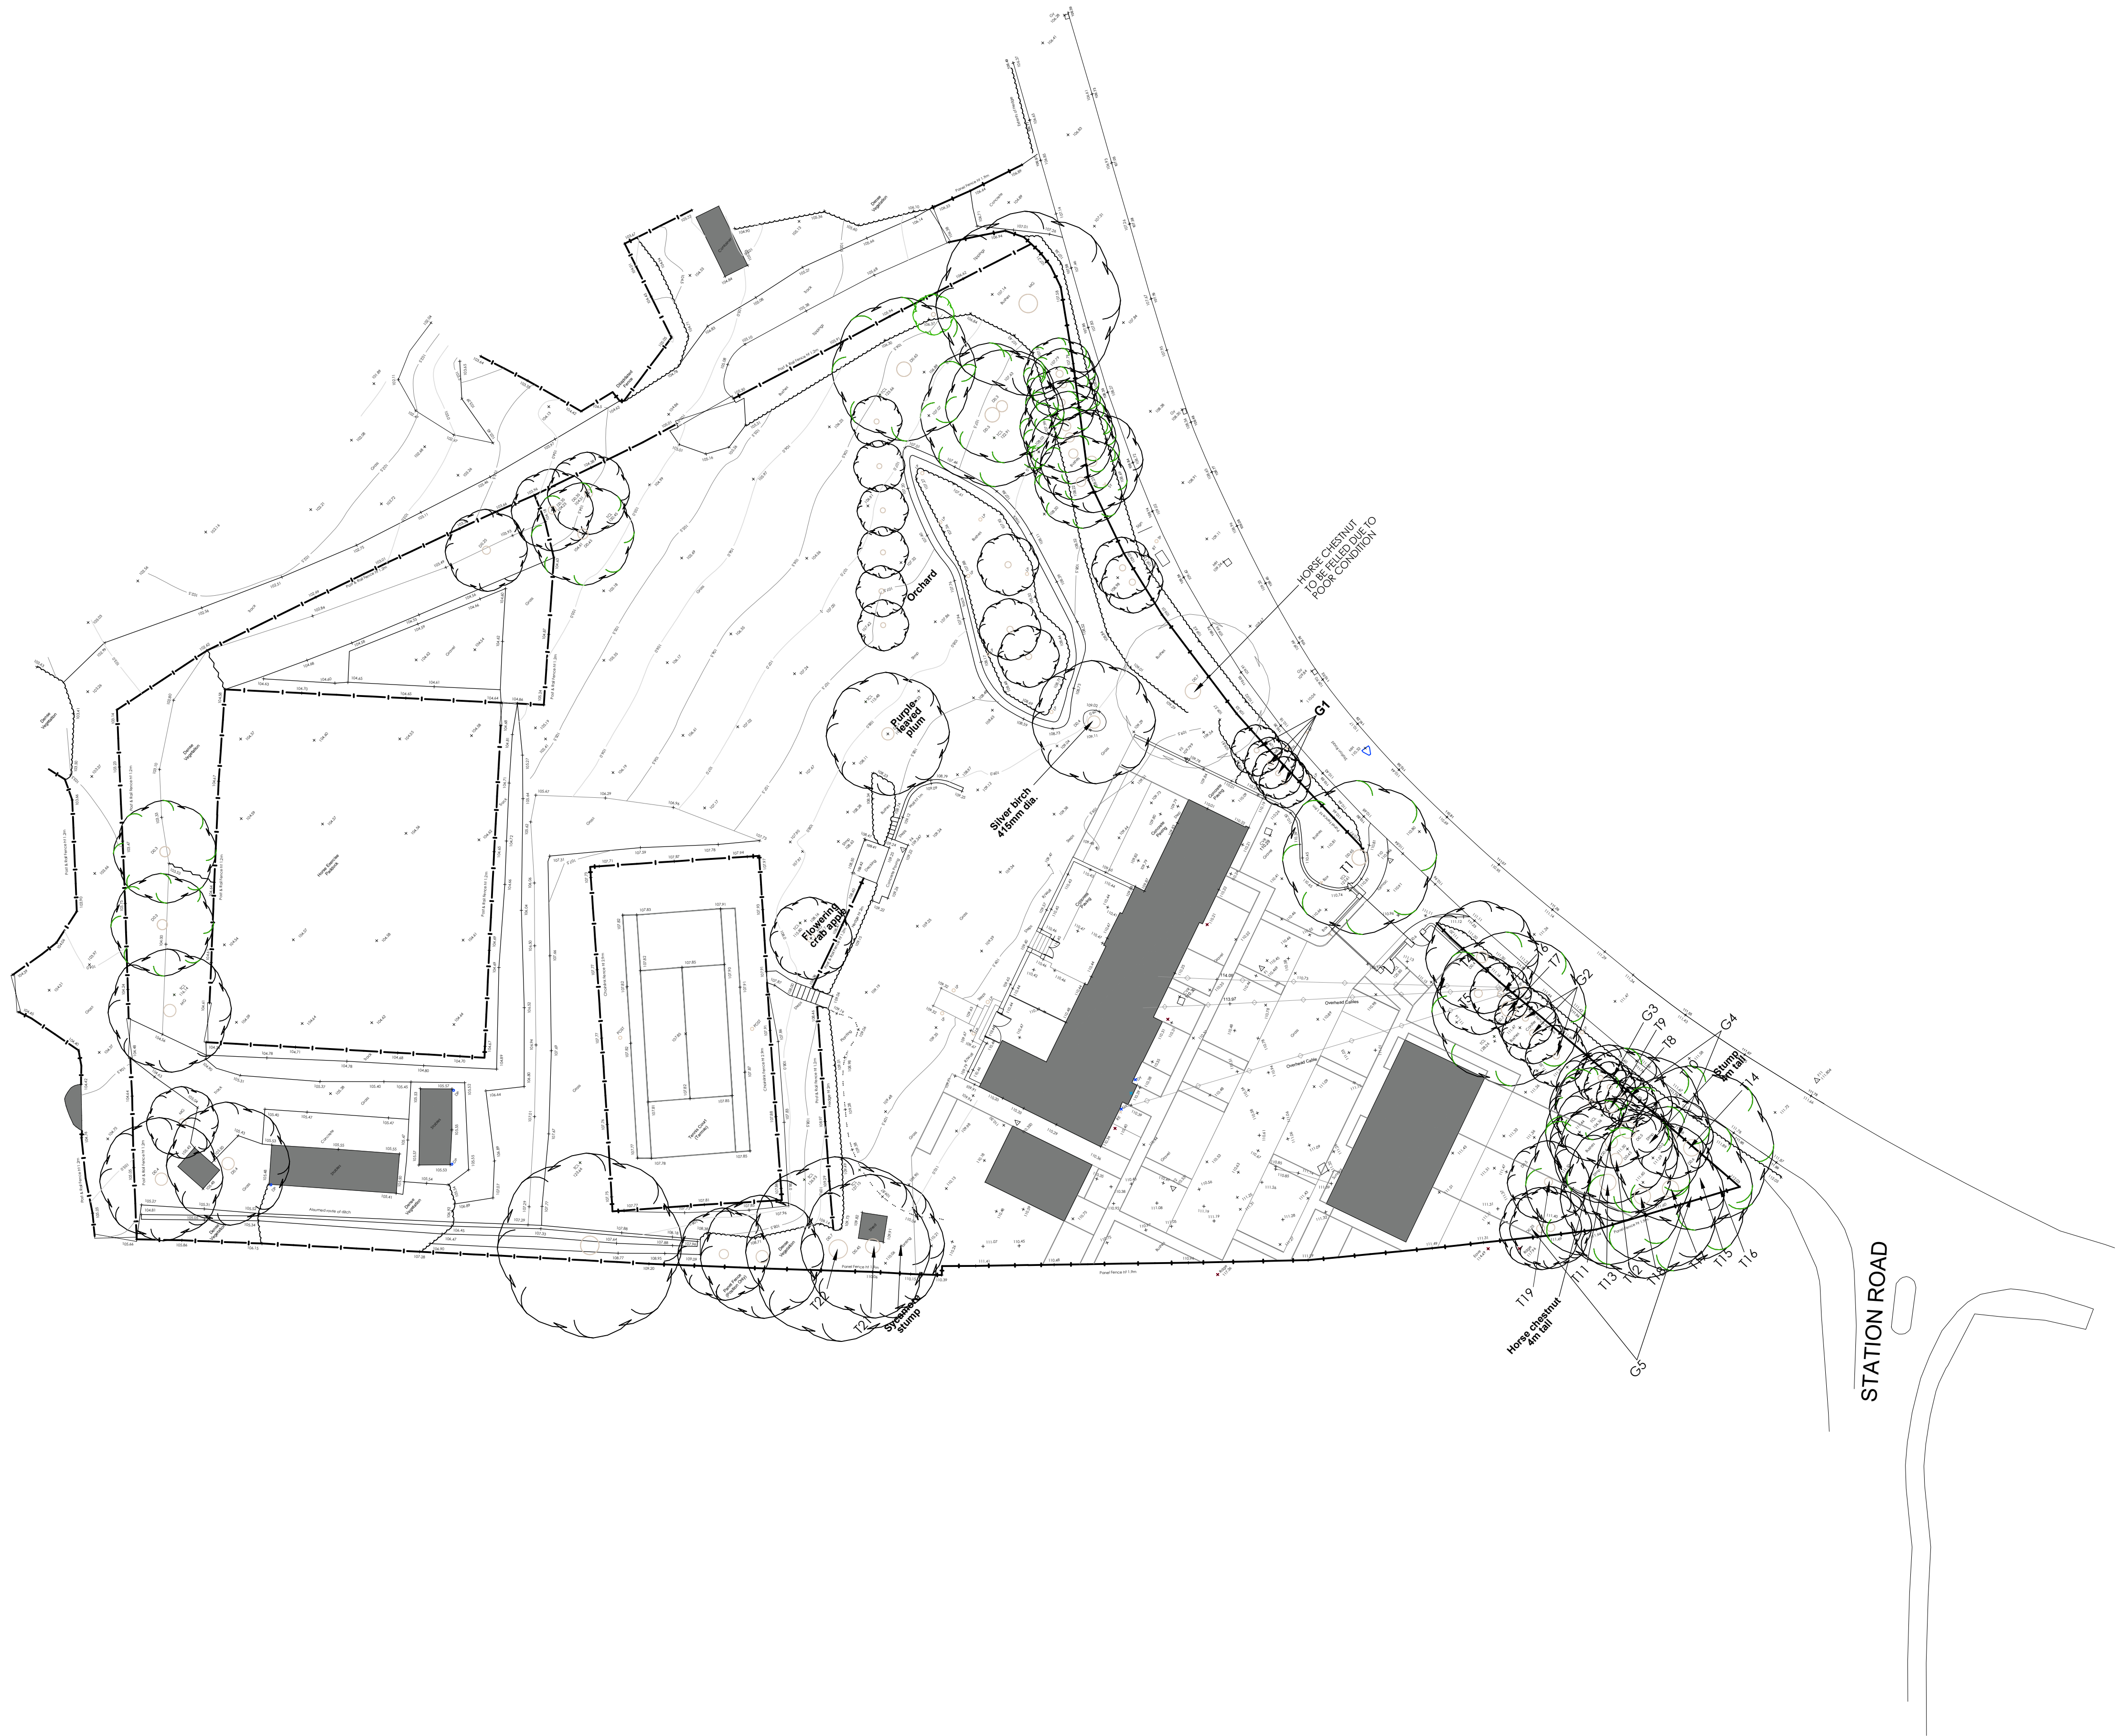

Rev.	Date.	Drawn	Note.
T: 01664 371056 / 07723 185746 E: info@smartechdesign.co.uk Sarah Mickowski trading as SMARTeCH Design			
Project: Proposed New Dwelling 39 Station Road Desford For Mr. G. Warren			
Drawing Title: Topographical Survey			
Scale:	Drawn:	Status:	Date:
nts/A1	SM	PLANNING	Dec 2024
Drawing Number: 0130-P02-001			Revision: -