


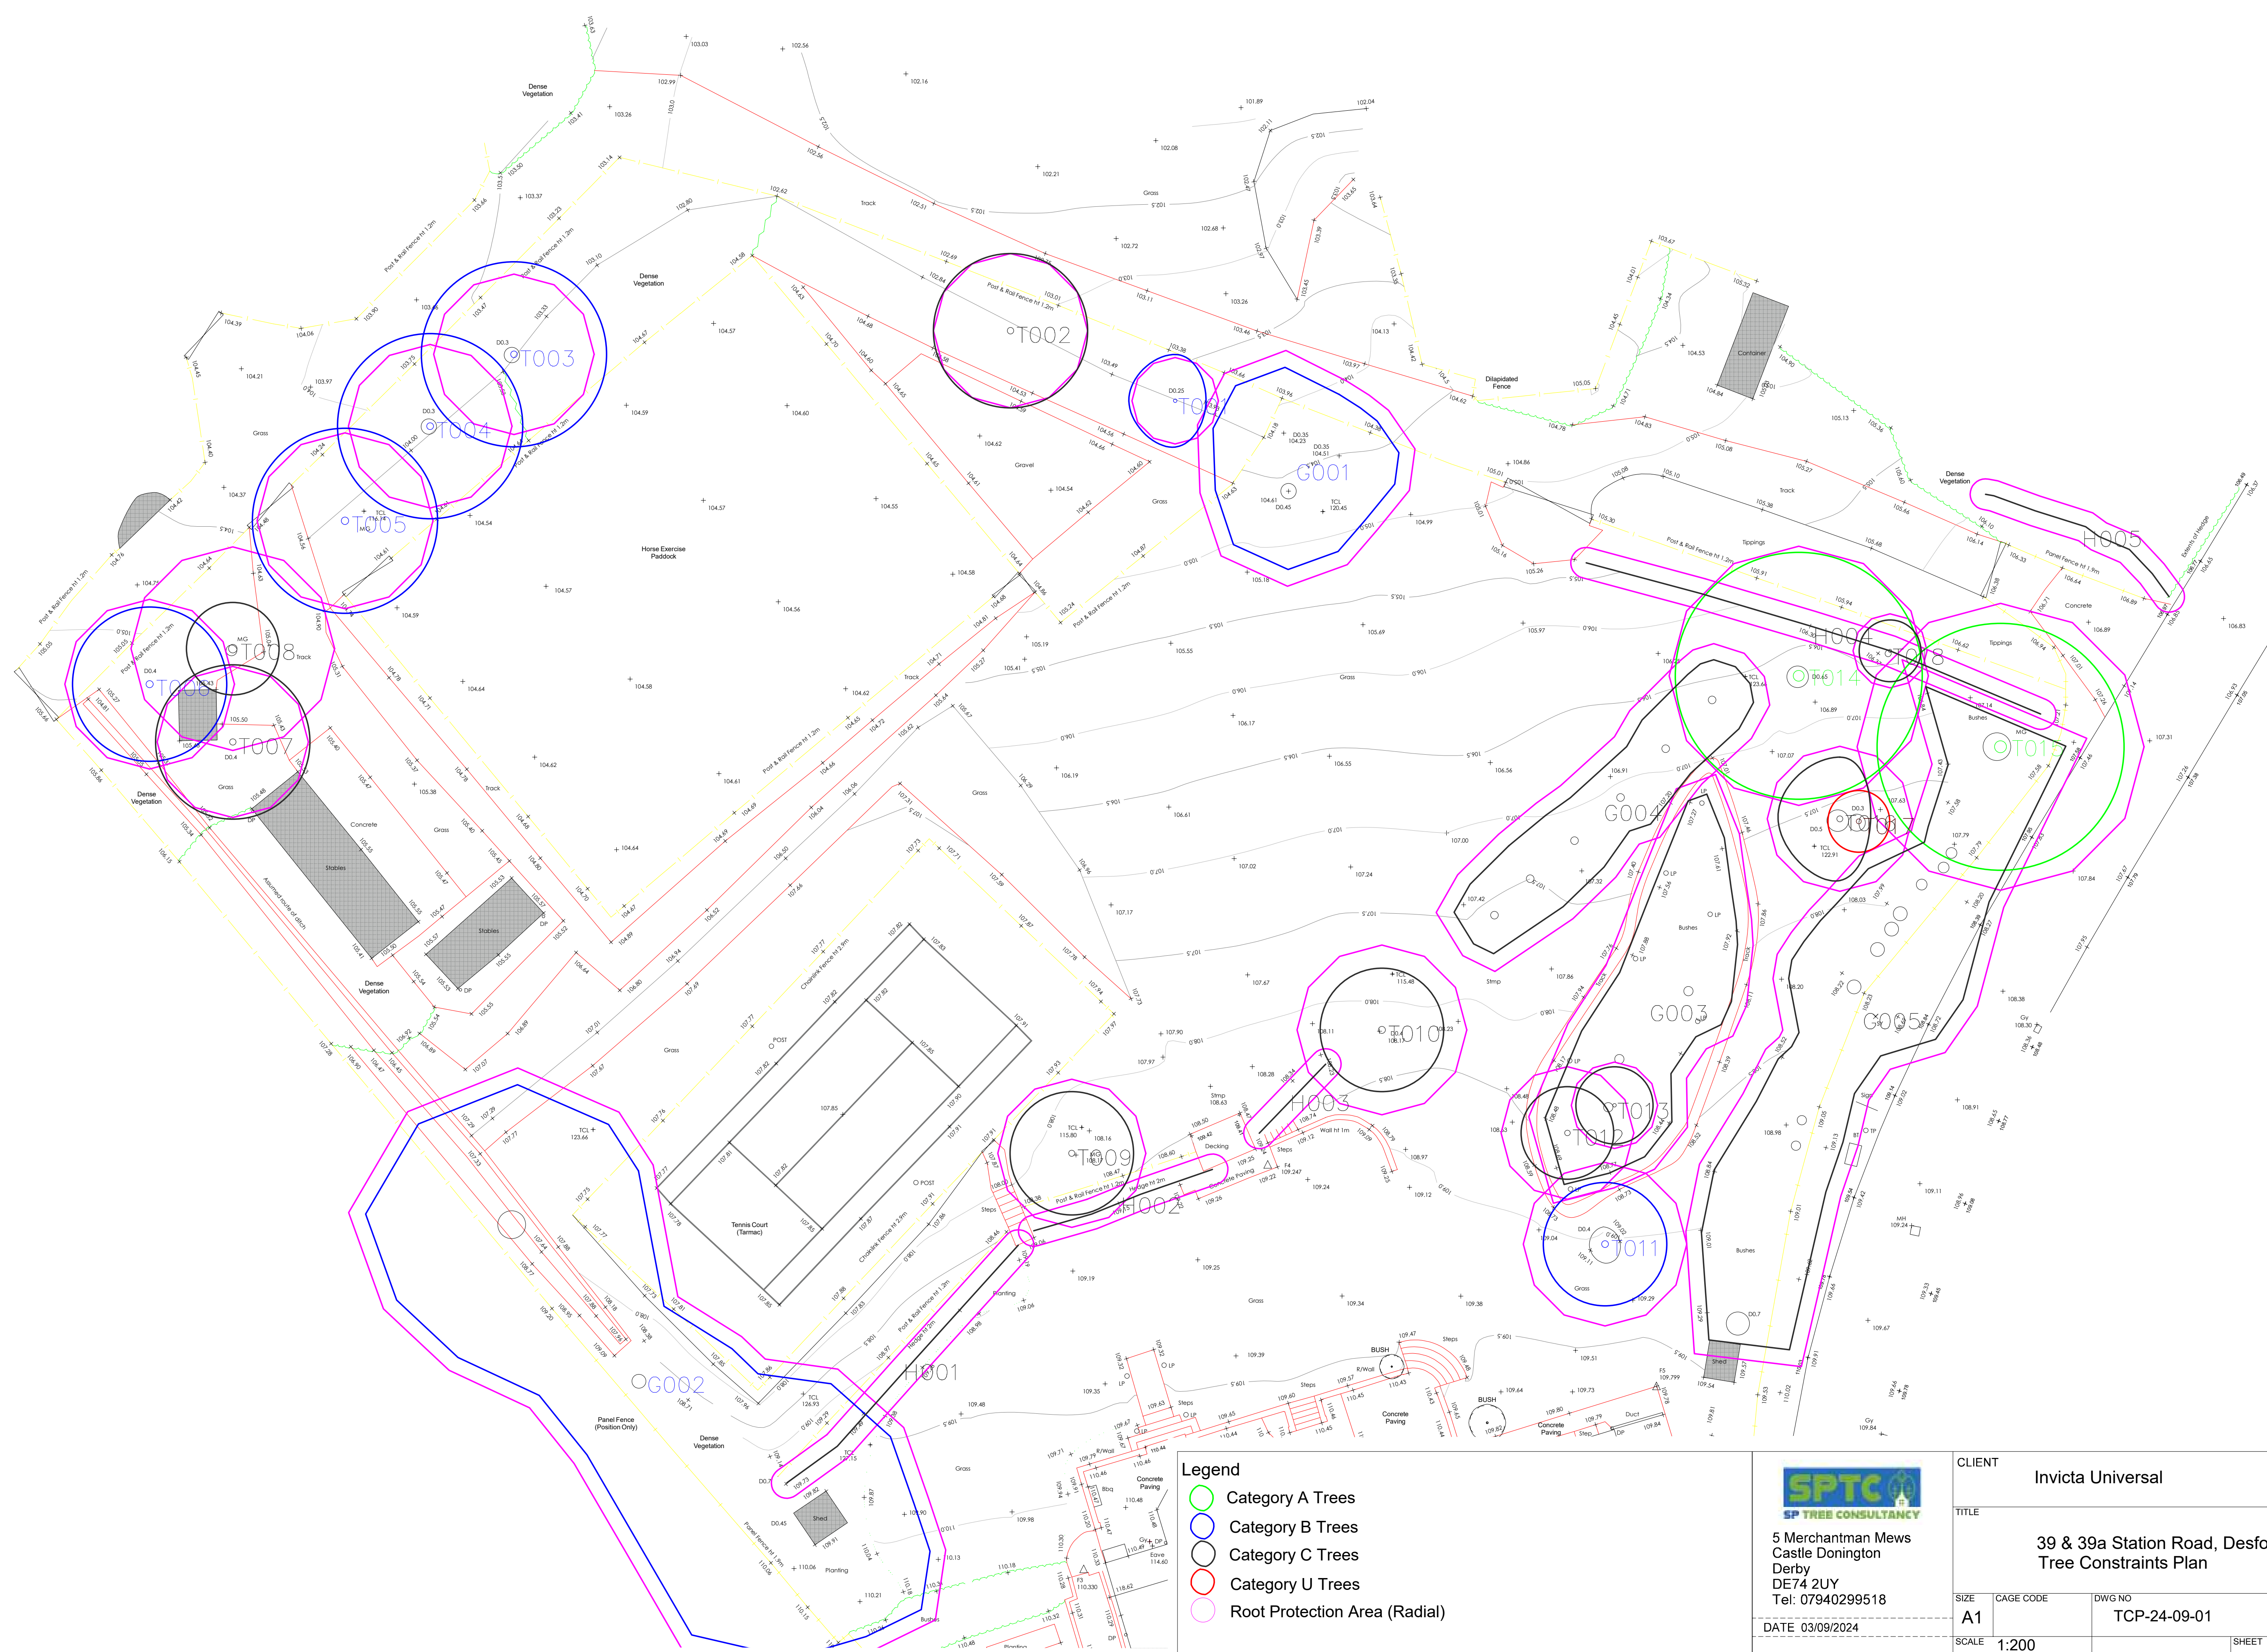

Legend

-  Category A Trees
-  Category B Trees
-  Category C Trees
-  Category U Trees
-  Root Protection Area (Radial)



5 Merchantman Mews
Castle Donington
Derby
DE74 2UY
Tel: 07940299518

CLIENT

Invicta Universal

TITLE

39 & 39a Station Road, Desford.
Tree Constraints Plan

SIZE	C
A 1	

A1

PAGE CODE

TC

10

CD 34.00

CP-24-09