




Proposed Street Scene [Facing Church Lane]
Scale 1:50

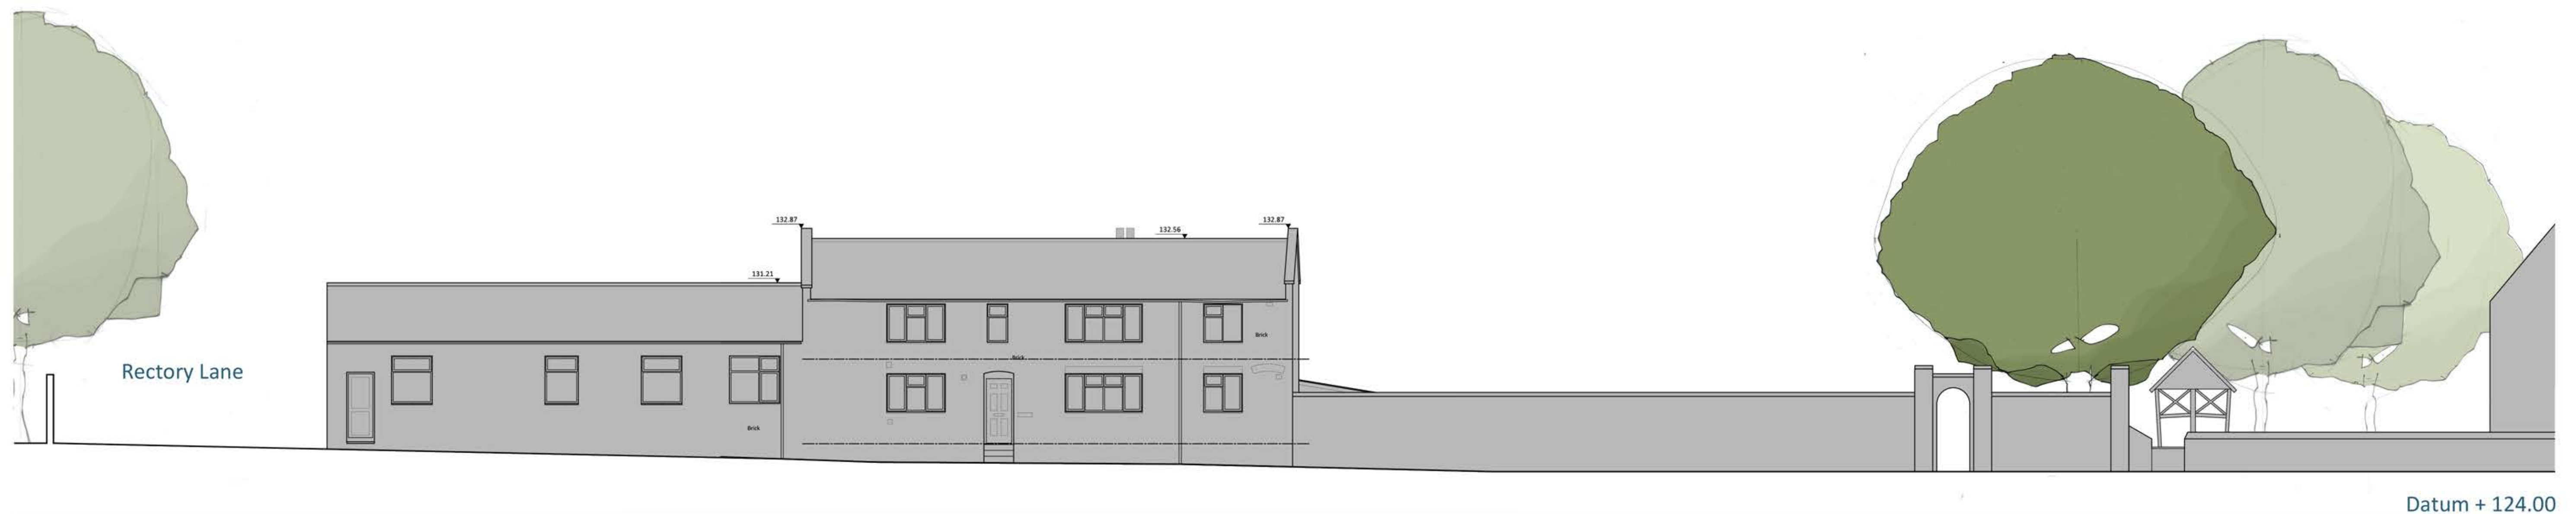

Existing Street Scene [Facing Church Lane]
Scale 1:50

0 0.5 1 2 5 10

Disclaimer

© This drawing is the copyright of the author and may not be reproduced or used except by written permission. Figured dimensions to have precedence over scaling. Please read this drawing in conjunction with the specification. Check all site dimensions prior to any construction. Refer any discrepancies found to the Designers.

Revisions

A General Amendments 22/02/2021

Contact + Location

T 07974 834305
E kristian@lfarchitects.co.uk

Lawrence & Finley Architects Ltd.
27 Templar Road,
Ashby-De-La-Zouch,
Leicestershire, LE65 2AD

Details

Client	Mr & Mrs S. Brown
Job Title	The Stables, Cadeby
Job Type	Residential Extension
Drawing Title	Existing + Proposed Street Scene
Job Number	156
Drawing Number	08A
Scale	1:50 A1
Status	PLANNING



LAWRENCE | FINLEY
ARCHITECTS