


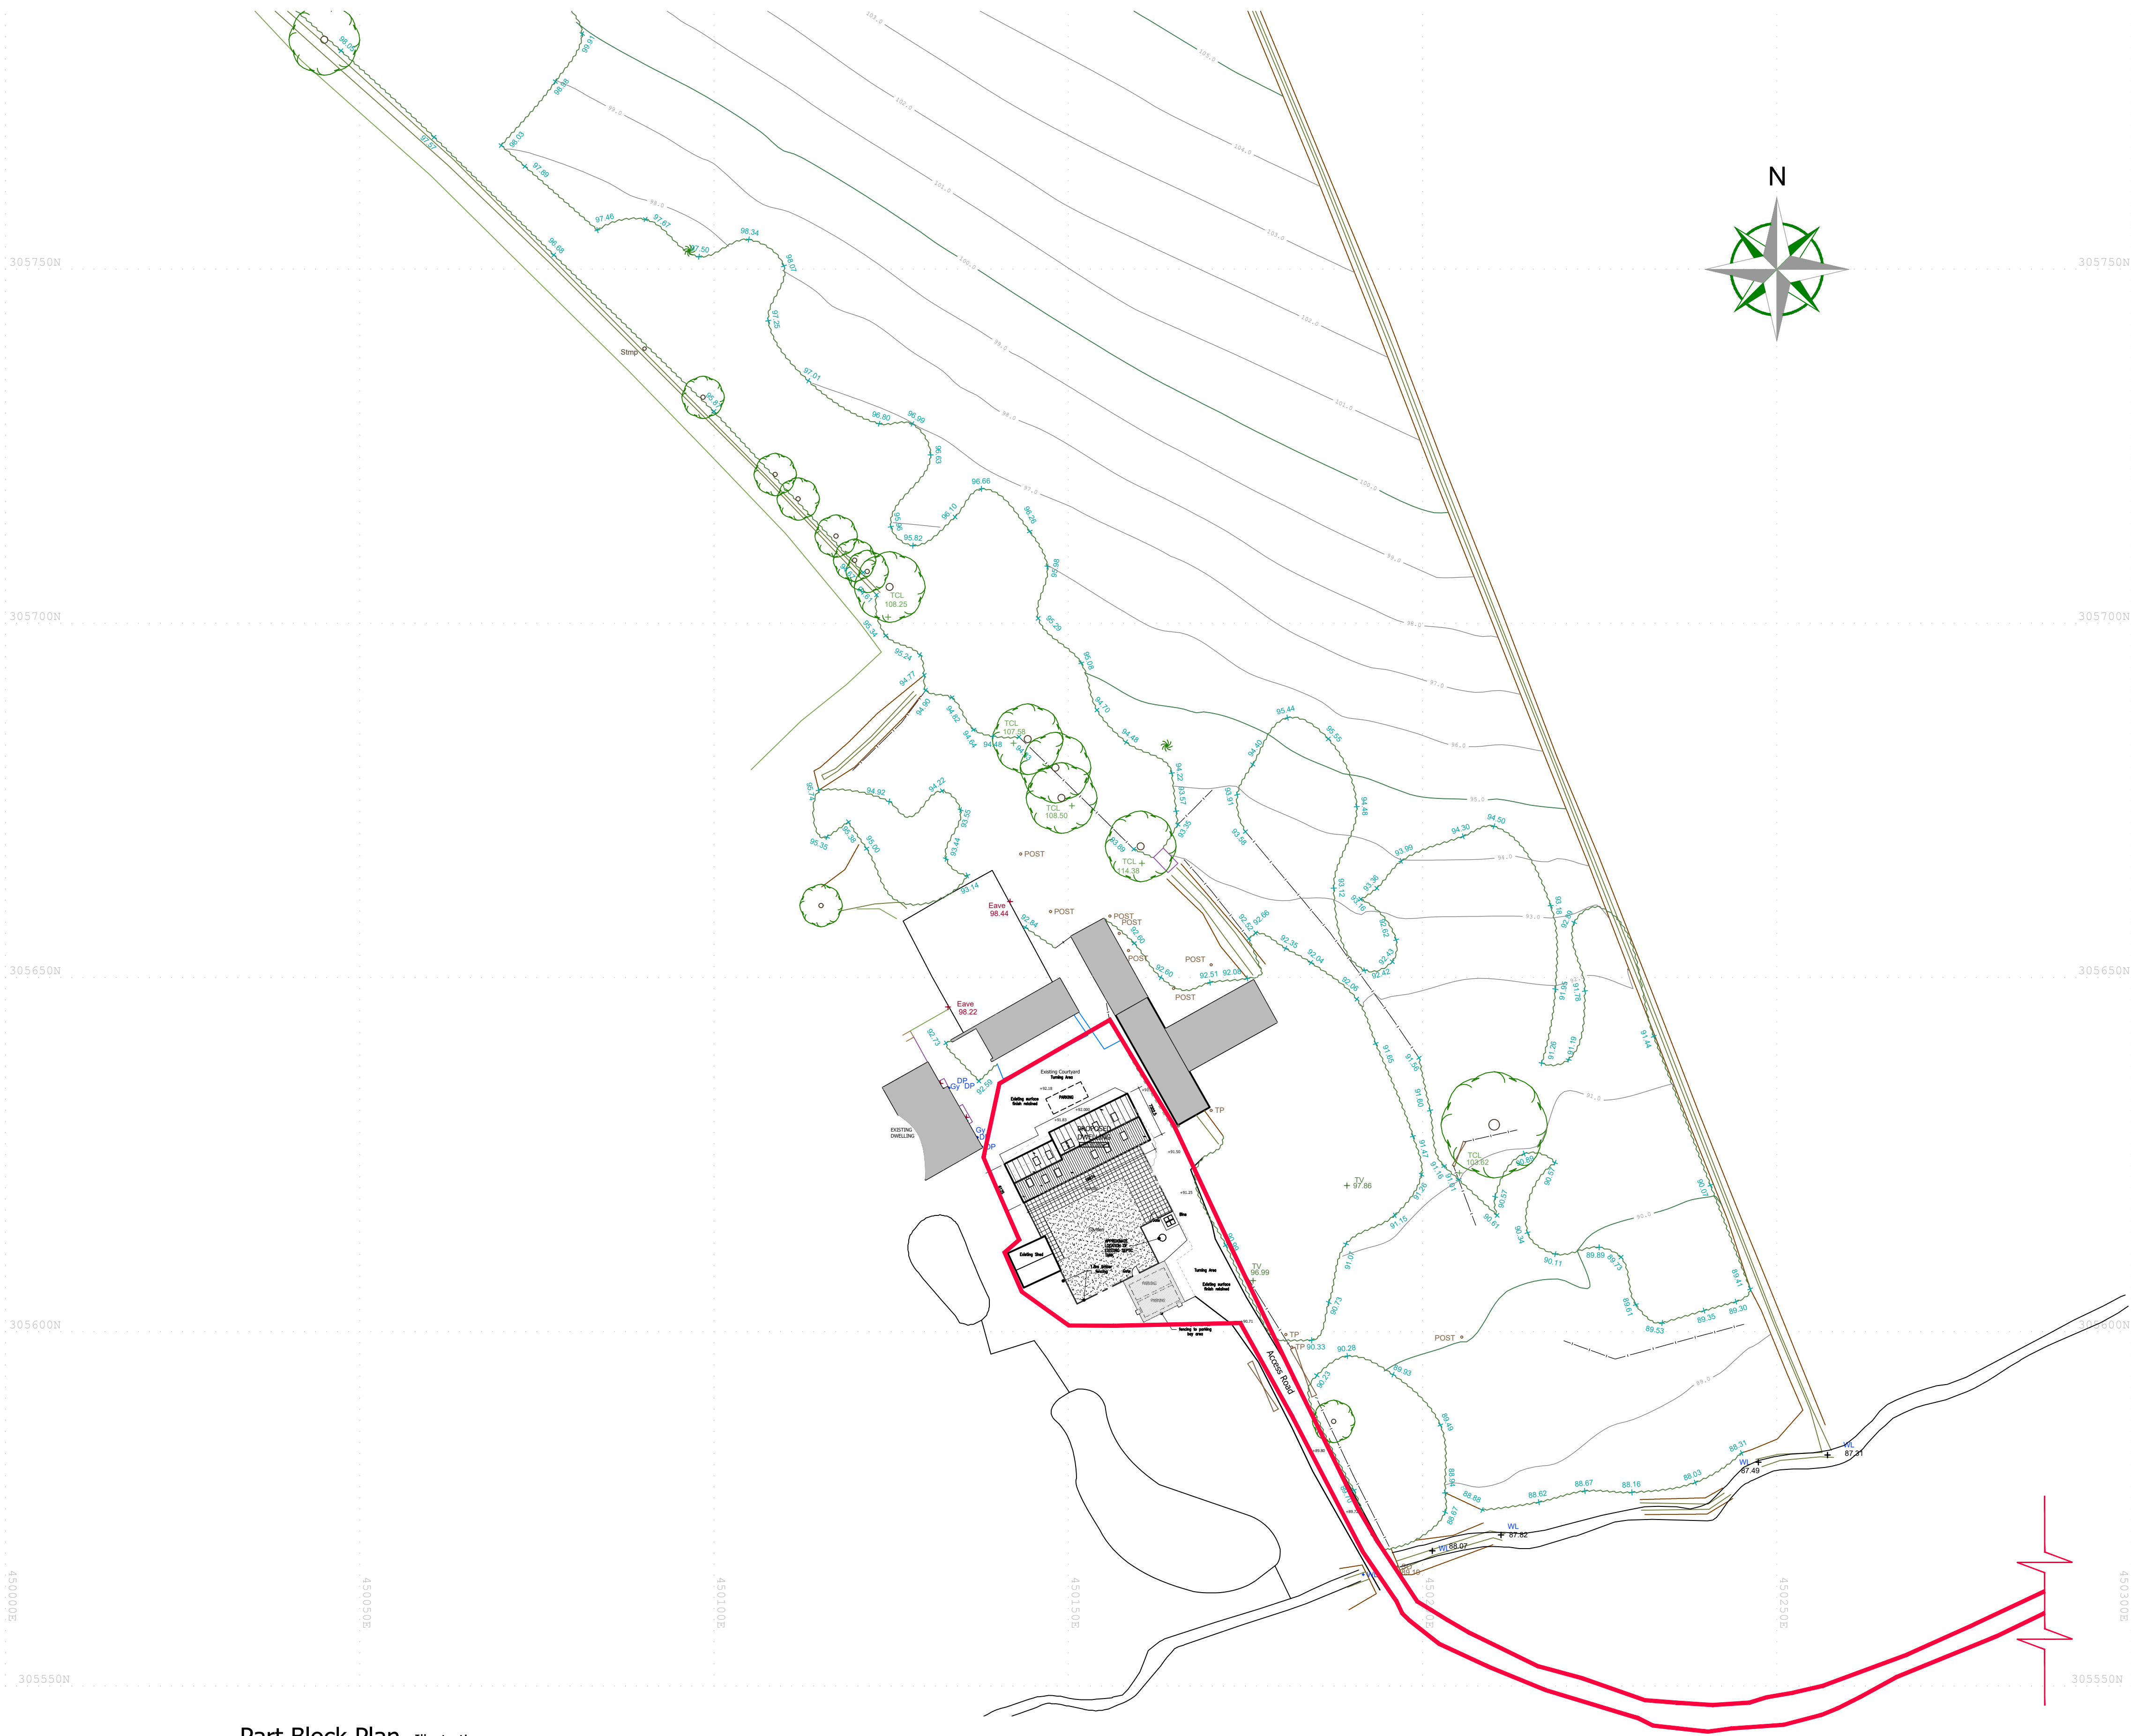

Part Block Plan - Illustrative
Scale 1:500

PART BLOCK PLAN

PROPOSED WORKS - HOLYWELL FARM - DESFORD LANE - RATBY



Revisions :

Figured dimensions must be taken in preference to scaled dimensions and any discrepancies are to be referred to R3DESIGN DEVELOPMENTS LTD.
Contractors, subcontractors, specialist service providers, suppliers, purchasers & their representatives must verify all details, dimensions & levels on site before commencing any work, purchase, sale or making any workshop drawings.
R3DESIGN DEVELOPMENTS LTD takes no responsibility for errors and information errors, including third party information used and/ or any form of Plagiarism.
All drawings are copyright of R3DESIGN DEVELOPMENTS LTD.



The Glasshouse, 9 Hallam Close, Littlethorpe, Leics. LE19 2LA
Tel: 0116 2165175 Email: r3@r3ddl.com Web: www.r3ddl.com
Company Reg. No. 7657636

Project Details
Proposed Works
Holywell Farm
Desford LAne
Ratby

Drawing Title
Part Block Plan 1:500

Client Details
Mr Watts
Drawing No.
25.335.BP_1:500

Date August 2025	Scale (A1 Size) 1:500
Drawn by SR	Checked by R3D