


KEY

- Site Boundary
- 2.4mx25m Vis Splay
- 25m FORWARD VISibility Splay
- Distance Between Speed features
- Highway Width

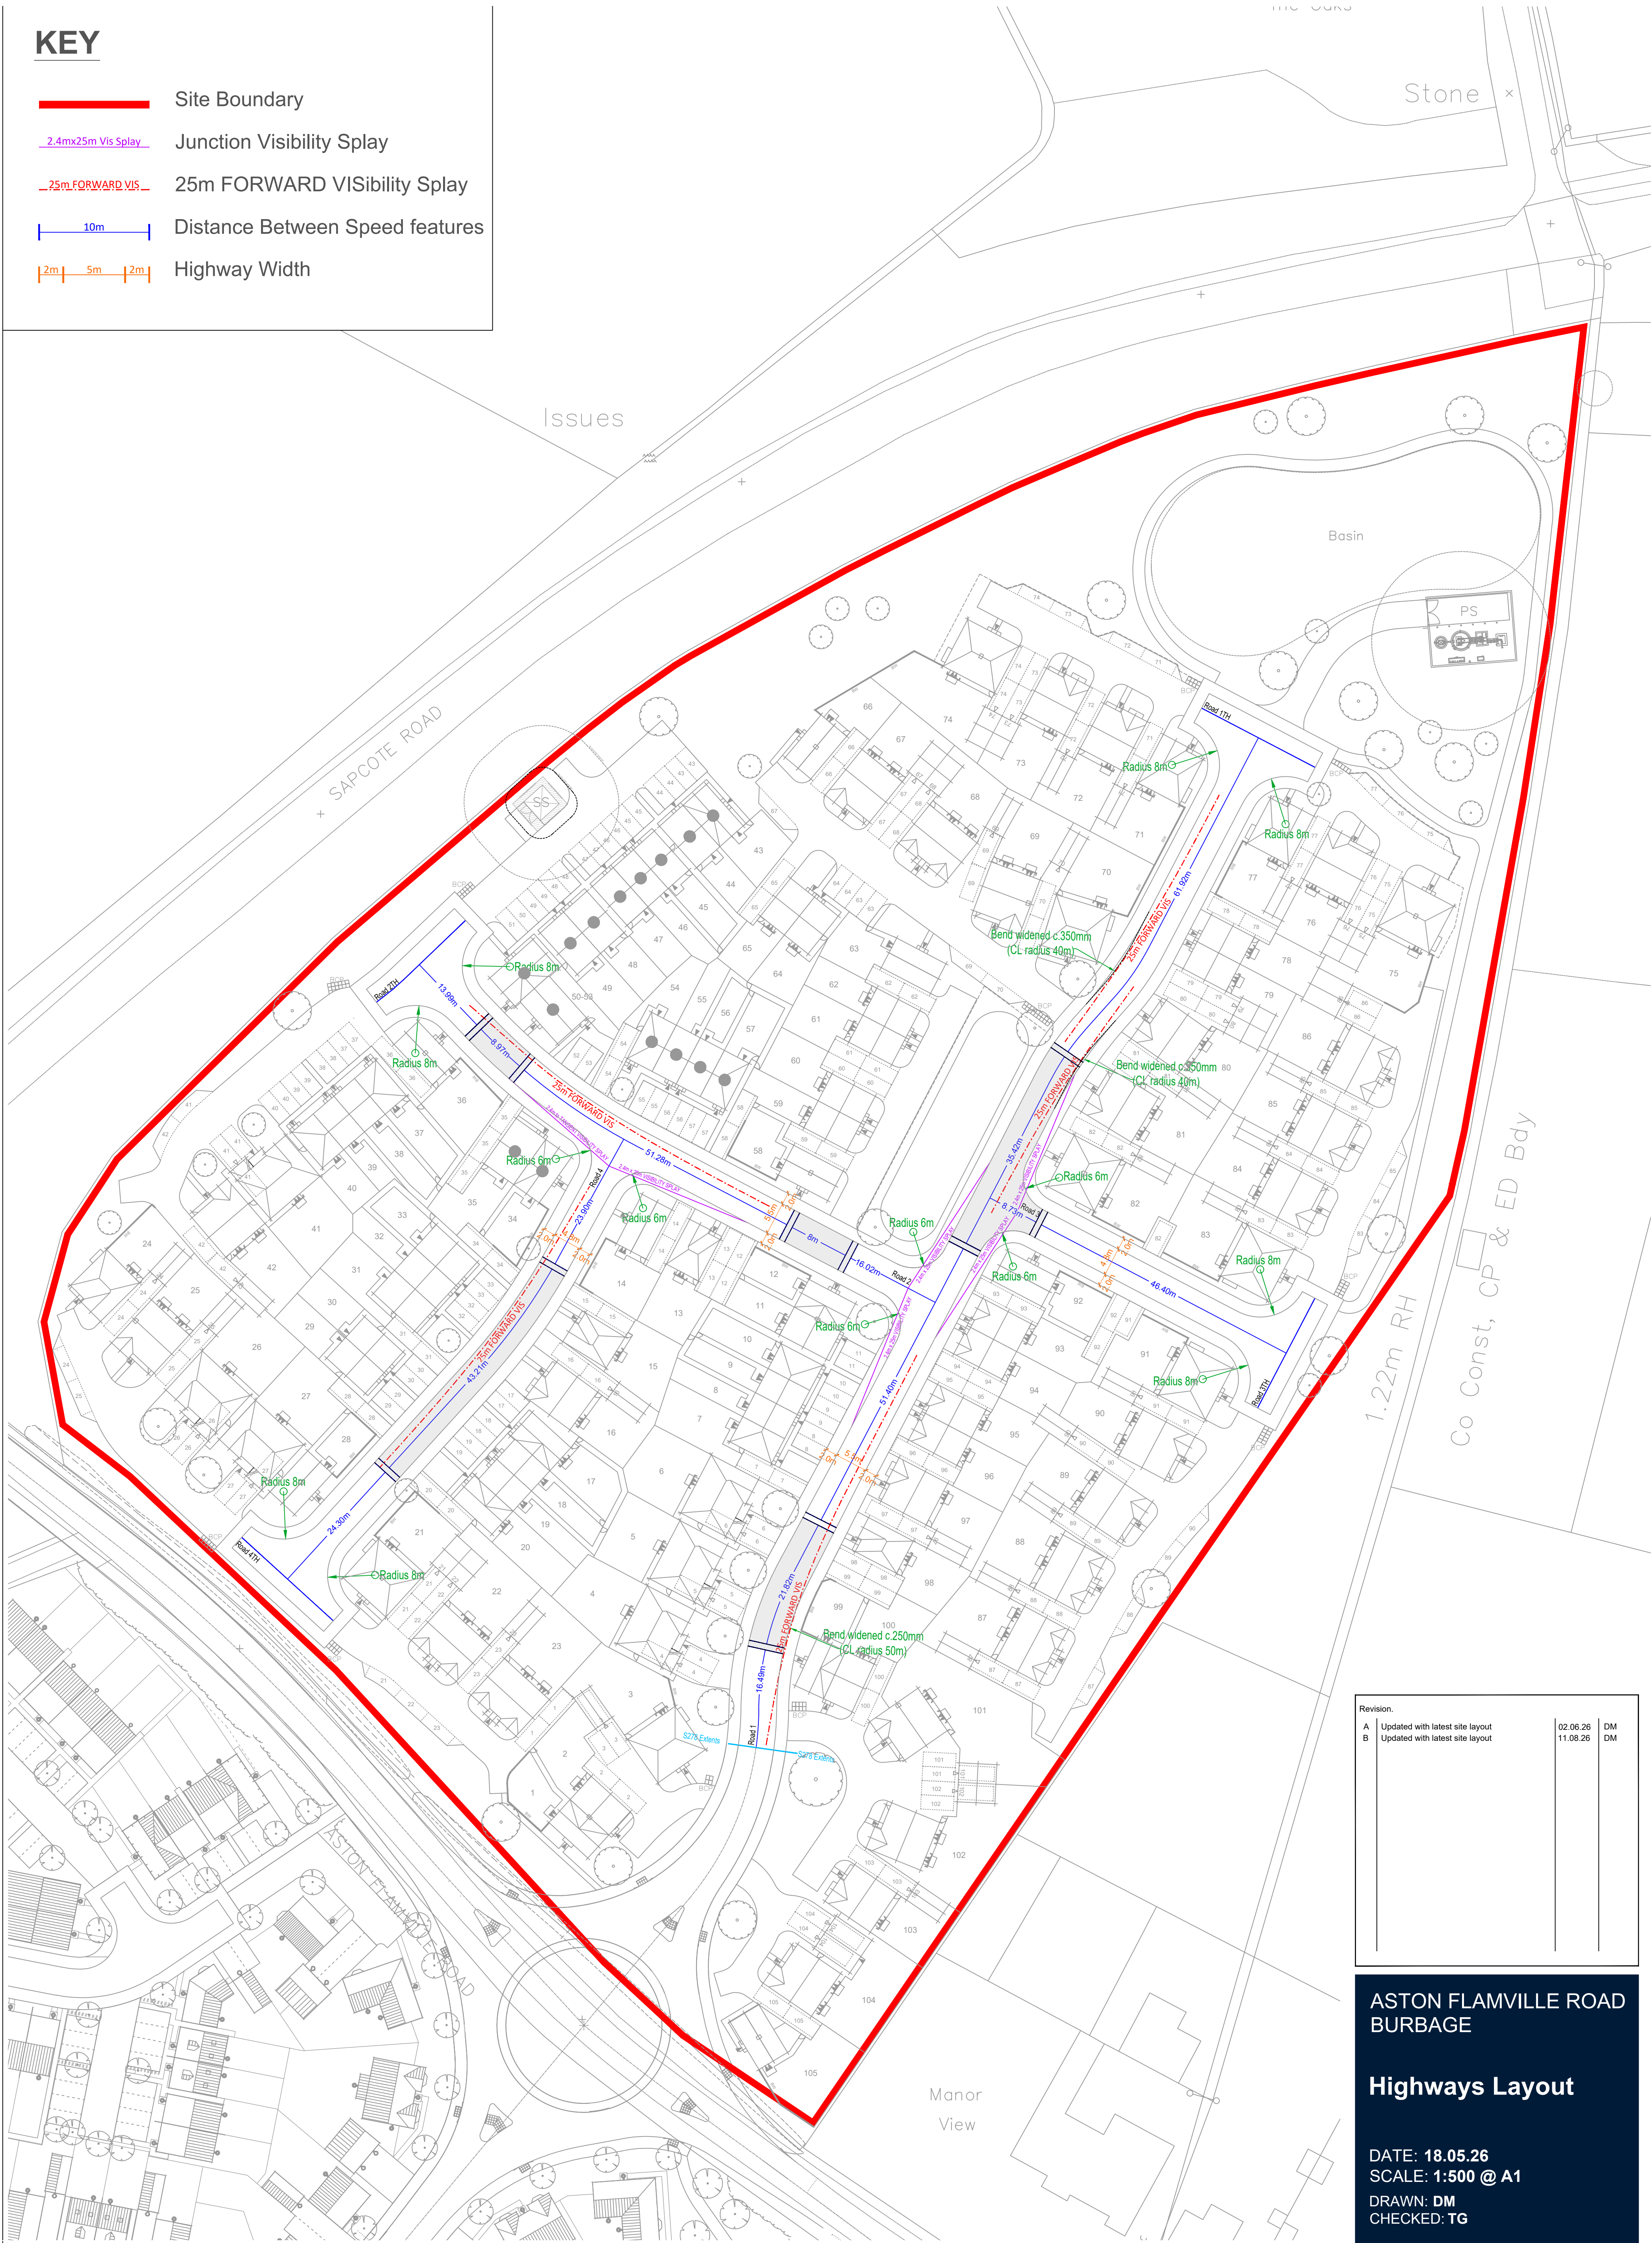

Revision.			
A	Updated with latest site layout	02.06.26	DM
B	Updated with latest site layout	11.08.26	DM

ASTON FLAMVILLE ROAD
BURBAGE

Highways Layout

DATE: 18.05.26
SCALE: 1:500 @ A1
DRAWN: DM
CHECKED: TG

Drawing No. EM039-EN-001B

Aston Flamville Road, Burbage

